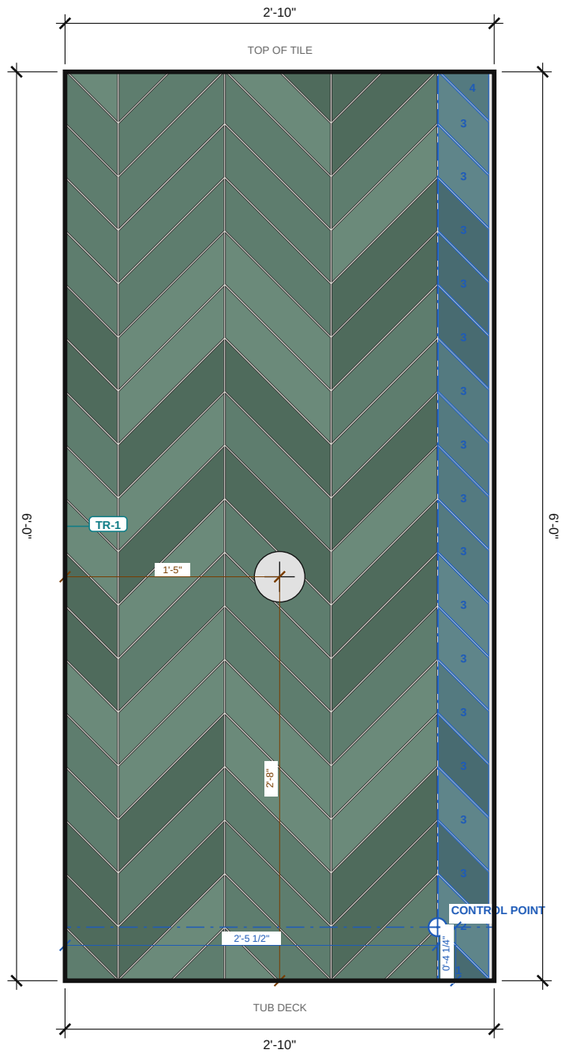


1 / T-1

TUB SURROUND ELEVATION

SCALE: 1" = 1'-0"

0' 1' 2' 3' 4'

TILE LEGEND

T1 — **Wall tile: Chevron**
Sample 3x12 glossy ceramic, Sage blend
Chevron, left: Parallelogram, 11 3/4" x 4 1/16" sides, 45°; Chevron, right: Parallelogram, 11 3/4" x 4 1/16" sides, 45°,

T4 — **Grout**
Sample sanded grout, Bright white
1/8" joint

TR-1 — **Edge trim TR-1 (T6): Schluter-RONDEC**
Satin anodized aluminum, 3/8" (10 mm)
Top edge, Left edge: 9 LF, 2 sticks of 8' 2-1/2" (2.5 m); 1
Double-leg outside corner 90 deg (E2L)

FIXTURES & VOIDS

Shower valve: 4" x 4" — **NO TILE**

GENERAL NOTES

1. Verify all dimensions in the field before cutting or setting tile. Report discrepancies before proceeding.
2. Grout joints are 1/8" unless noted otherwise. Layout dimensions are to joint centerlines.
3. Snap control lines from the control point shown before setting. Dry-lay borders and areas to confirm cuts.
4. Install per ANSI A108 and the TCNA Handbook. Setting materials per ANSI A118 as recommended by the tile manufacturer.
5. Provide movement joints per TCNA EJ171 at perimeters, changes of plane and as required in the field.
6. Tile with any side over 18": running-bond offset not to exceed 33% unless approved by the manufacturer.
7. Cut custom pieces from the full-size templates. Confirm template scale with the 1" check square before cutting.
8. Wet area: 95% mortar coverage with the edges supported (ANSI A108.5); back-butter and lift a tile to check.

PREPARED BY
Sample Contracting Co.
100 Main St, Anytown

PROJECT
Hillside primary bath
Client: Sample client
123 Example St

NOTICE
FOR ESTIMATING AND LAYOUT ONLY.
Not an engineered or stamped design. Verify every dimension in the field. Follow the tile, setting-material and membrane makers' instructions, TCNA guidelines and local code.

Verify all dimensions in the field.

REVISIONS

REV	DATE	DESCRIPTION
0	10/21/2026	Issued for layout

DATE
10/21/2026

SCALE
1" = 1'-0"

DRAWN BY
SC

SHEET SIZE
ANSI B (11" x 17")

SHEET TITLE
1. TUB LEFT END: TUB SURROUND ELEVATION & LEGEND

T-1

TILE SCHEDULE

MARK	SEL	LOCATION	PIECE	SHAPE / SIZE	FULL	CUT	ORDER	SOURCE	STOCK
P1	T1	Field	Chevron, left	Parallelogram, 11 3/4" x 4 1/16" sides, 45°	12	25	38	Buy	-
P2	T1	Field	Chevron, right	Parallelogram, 11 3/4" x 4 1/16" sides, 45°	30	8	42	Buy	-
CW-1	T1	Corner wrap	Corner piece	5-sided piece, 4" x 4 1/16" overall, corner cut 45° to the long edge	0	1	2	Buy	-
CW-2	T1	Corner wrap	Corner piece	Parallelogram, 5 5/8" x 4 1/16" sides, 45°, corner cut 45° to the long edge	0	1	2	Buy	-
CW-3	T1	Corner wrap	Corner piece	Parallelogram, 5 5/8" x 4 1/16" sides, 45°, corner cut 45° to the long edge	0	15	18	Buy	-
CW-4	T1	Corner wrap	Corner piece	Triangle, sides 3 13/16" / 5 7/16" / 3 13/16", corner cut 45° to the long edge	0	1	2	Buy	-

TRIM SCHEDULE

MARK	SEL	PROFILE	HEIGHT	FINISH	WHERE	LF	ORDER	CORNERS & ENDS
TR-1	T6	Schluter-RONDEC	3/8" (10 mm)	Satin anodized aluminum	Top edge, Left edge	9	2 sticks of 8' 2-1/2" (2.5 m)	1 Double-leg outside corner 90 deg (E2L)


Sticks: each run is cut longest first from the stick length shown, 1/8" kerf per cut and 1" extra per mitered end, reusing offcuts on the same surface; runs longer than a stick join with a connector where the profile has one. No other overage is added. LF is rounded up to whole feet. Profile data is from Schluter-Systems' published data sheets (sources listed with each profile). Schluter, JOLLY, RONDEC, QUADEC, SCHIENE, DILEX, RENO, TREP and FINEC are trademarks of Schluter-Systems. BidRidge is not affiliated with or endorsed by Schluter-Systems. Confirm sizes and item numbers with your supplier.

MATERIAL SUMMARY


Tiled area	**16.7 sf**
Voids	**0.1 sf**
Field tile	**Parallelogram, 11 3/4" x 4 1/16" sides, 45°**
Grout joint	**1/8"**
Overage	**15%**
Tile to order	**23 sf (62 pcs, 8 boxes at 8 per box)**
Grout (est.)	**4 lb dry, 1 x 25 lb**
Thin-set (est.)	**1 x 50 lb, 1/4" x 3/8" square notch**
Waterproofing	**17 sf (liquid)**
Backer	**Cement board 16.7 sf, 2 sheets**
Membrane	**Liquid, 17 sf, 1 gal**
Edge trim	**9 LF, 2 sticks, 1 corner & end pieces**
Curved cuts	**3 pcs, 0'-11 3/4"**

CUT TEMPLATES (NOT TO SCALE, SEE FULL-SIZE SHEETS)


P1 Field - Chevron, left

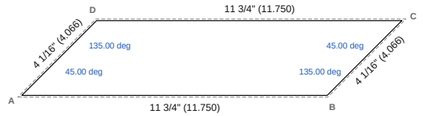


P2 Field - Chevron, right

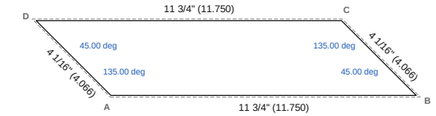


CW-1 Corner wrap - Corner piece

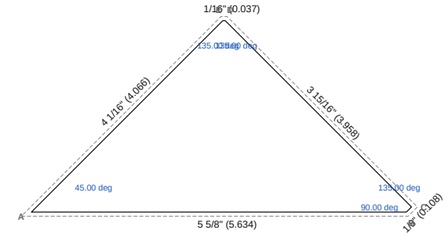


CW-2 Corner wrap - Corner piece

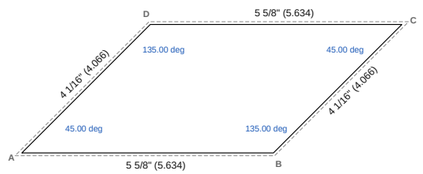

CW-3 Corner wrap - Corner piece

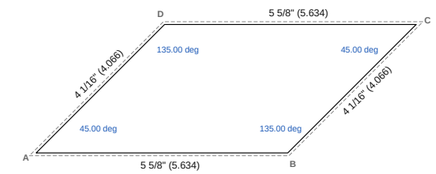

CW-4 Corner wrap - Corner piece

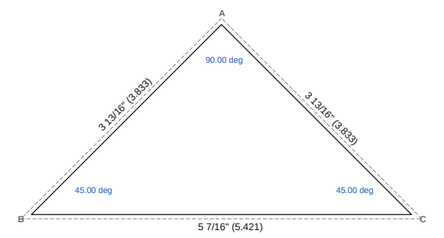

PREPARED BY

Sample Contracting Co.
100 Main St, Anytown

PROJECT

Hillside primary bath
Client: Sample client
123 Example St

NOTICE

FOR ESTIMATING AND LAYOUT ONLY.
Not an engineered or stamped design. Verify every dimension in the field. Follow the tile, setting-material and membrane makers' instructions, TCNA guidelines and local code.

Verify all dimensions in the field.

REVISIONS

REV	DATE	DESCRIPTION
0	10/21/2026	Issued for layout

DATE
10/21/2026

SCALE
NTS

DRAWN BY
SC


SHEET SIZE
ANSI B (11" x 17")

SHEET TITLE


1. TILE SCHEDULE, TRIM & CUT TEMPLATES

T-2

P1 Field - Chevron, left (full size)

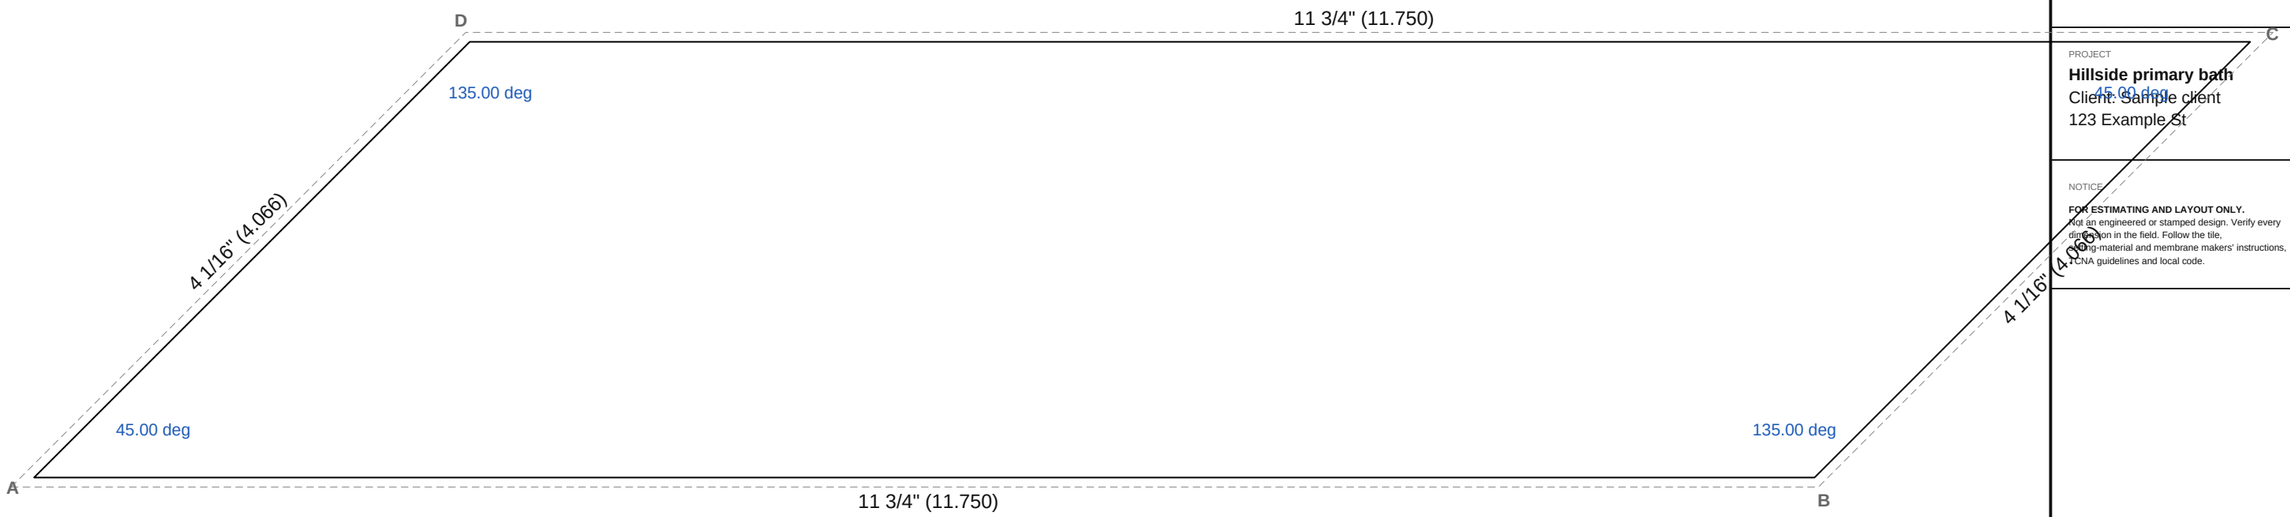

P2 Field - Chevron, right (full size)

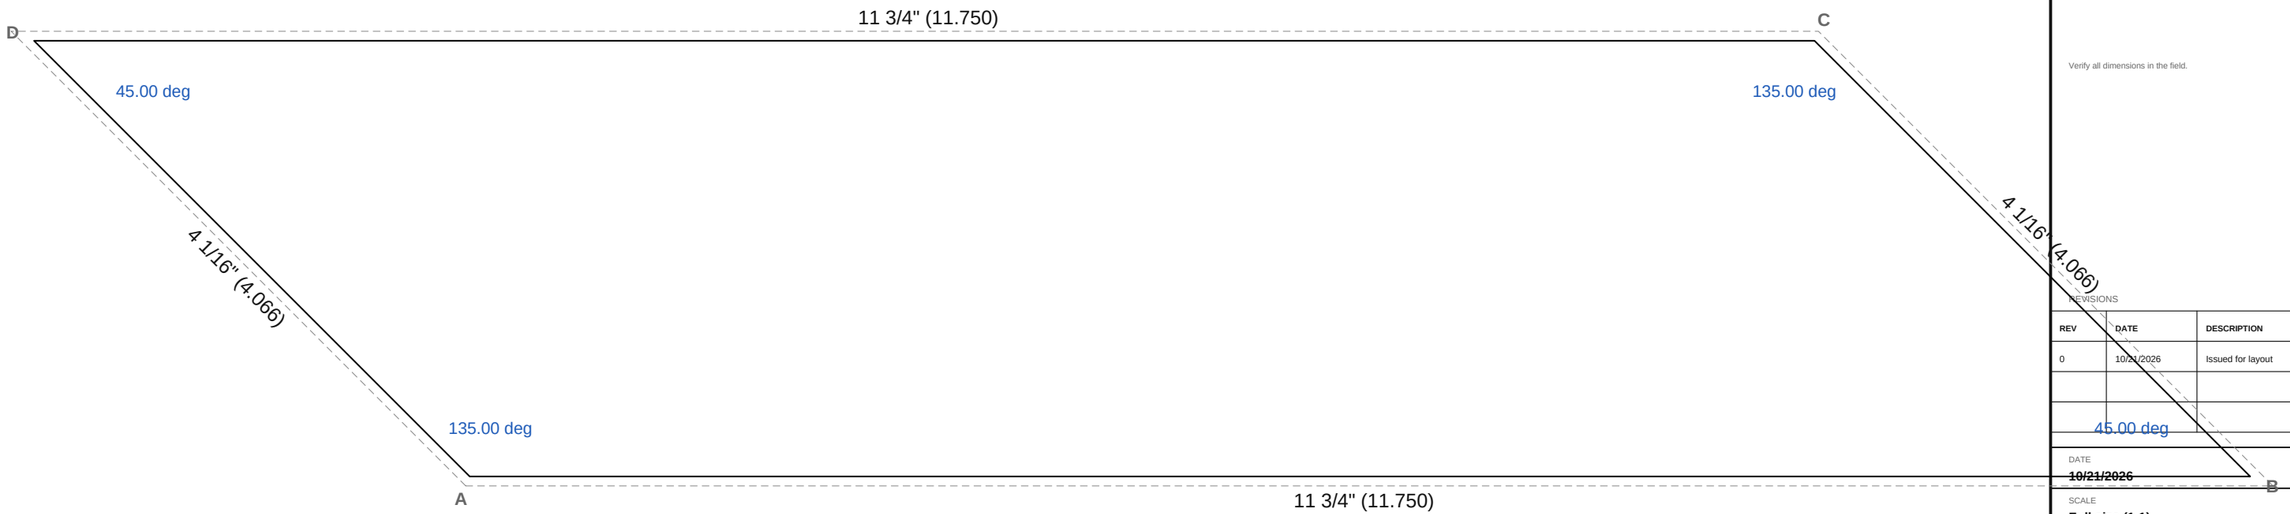

PRINT AT 100% (ACTUAL SIZE).

THIS SQUARE MUST MEASURE 1" x 1".

Solid line: cut line. Dashed line: joint centerline.

PREPARED BY

Sample Contracting Co.

100 Main St, Anytown

PROJECT

Hillside primary bath

Client: Sample client

123 Example St

NOTICE

FOR ESTIMATING AND LAYOUT ONLY.
Not an engineered or stamped design. Verify every dimension in the field. Follow the tile, backing-material and membrane makers' instructions, TCNA guidelines and local code.

Verify all dimensions in the field.

REVISIONS

REV	DATE	DESCRIPTION
0	10/21/2026	Issued for layout

DATE

~~**10/21/2026**~~

SCALE

Full size (1:1)

DRAWN BY

SC

SHEET SIZE


ANSI B (11" x 17")

SHEET TITLE


1. FULL-SIZE CUT TEMPLATES

T-3

CW-1 Corner wrap - Corner piece (full size)

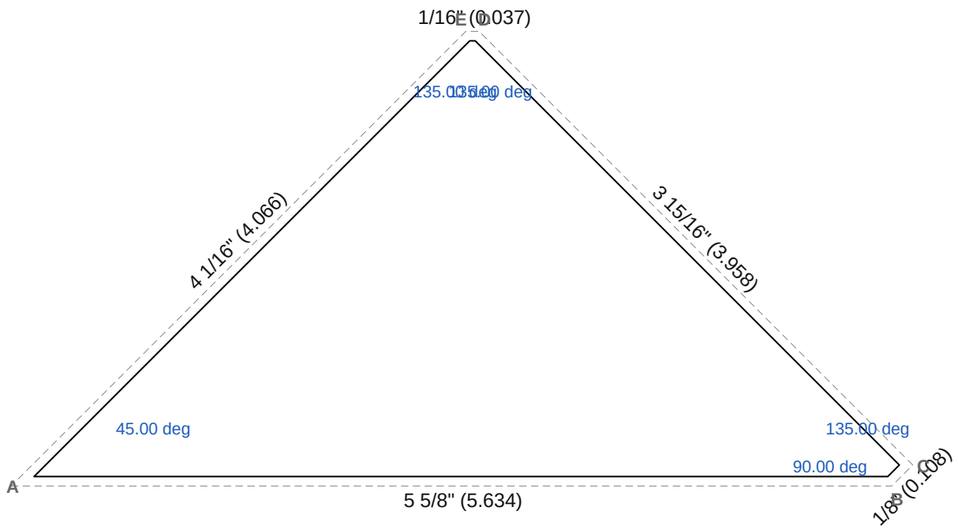

CW-2 Corner wrap - Corner piece (full size)

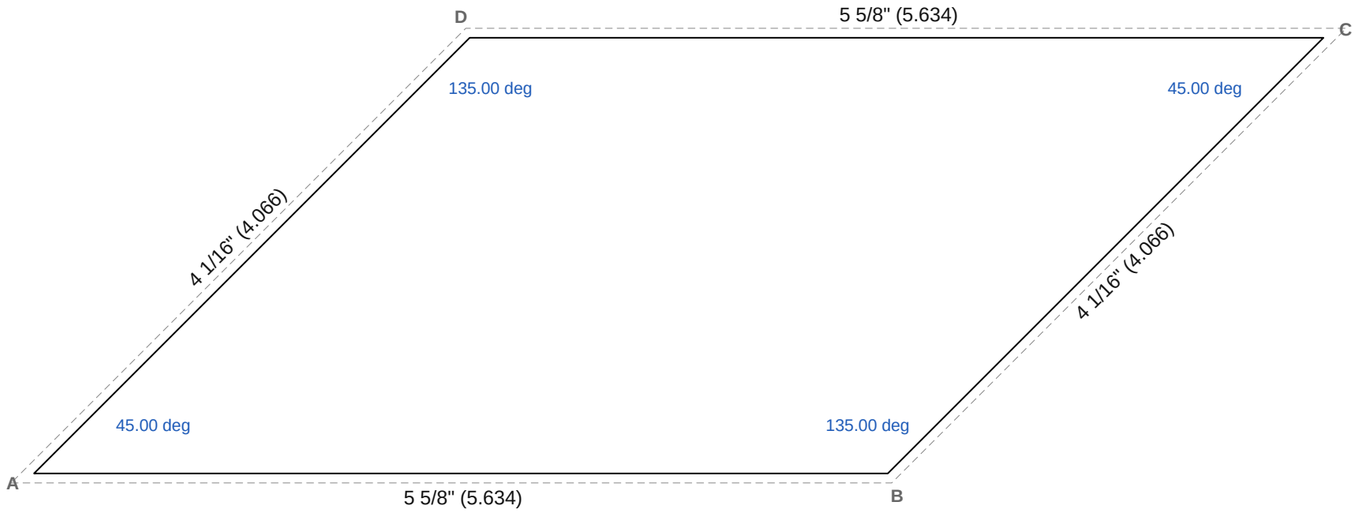

PRINT AT 100% (ACTUAL SIZE).

THIS SQUARE MUST MEASURE 1" x 1".

Solid line: cut line. Dashed line: joint centerline.

PREPARED BY

Sample Contracting Co.

100 Main St, Anytown

PROJECT

Hillside primary bath

Client: Sample client

123 Example St

NOTICE

FOR ESTIMATING AND LAYOUT ONLY.
Not an engineered or stamped design. Verify every dimension in the field. Follow the tile, setting-material and membrane makers' instructions, TCNA guidelines and local code.

Verify all dimensions in the field.

REVISIONS

REV	DATE	DESCRIPTION
0	10/21/2026	Issued for layout

DATE
10/21/2026

SCALE
Full size (1:1)

DRAWN BY
SC


SHEET SIZE
ANSI B (11" x 17")

SHEET TITLE


1. FULL-SIZE CUT TEMPLATES

T-4

CW-3 Corner wrap - Corner piece (full size)

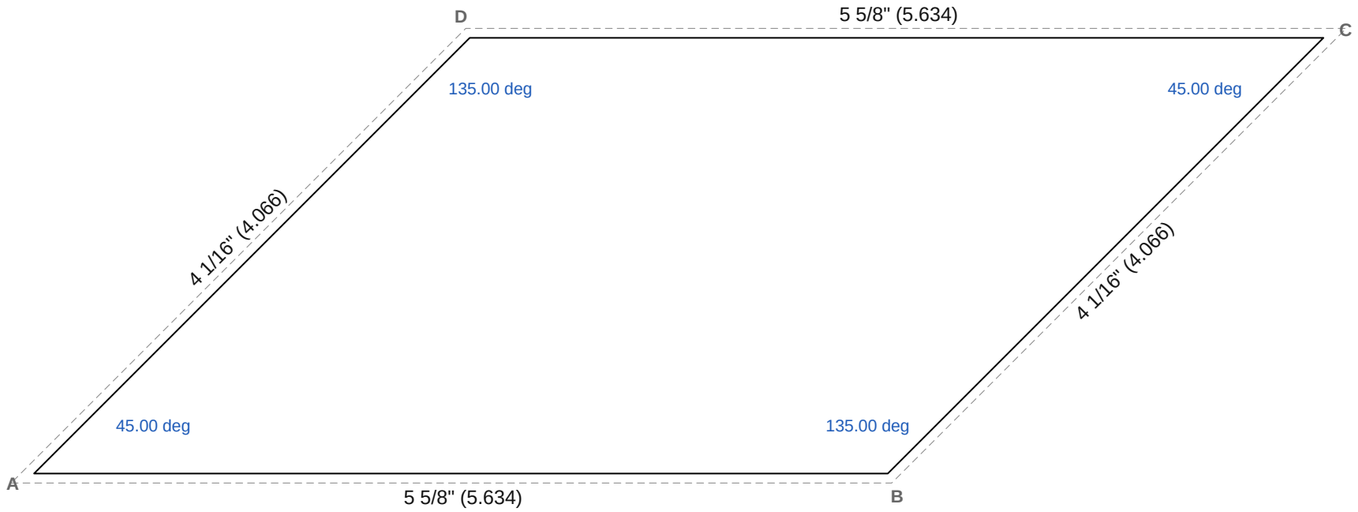

CW-4 Corner wrap - Corner piece (full size)

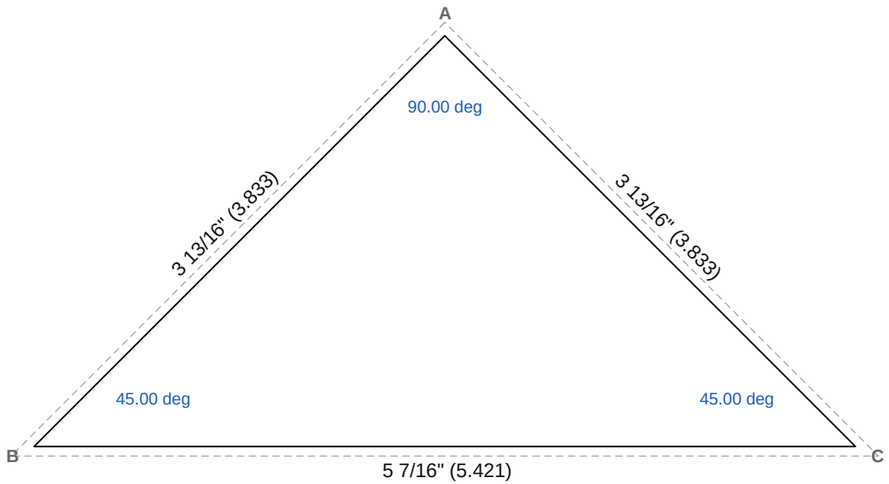

PRINT AT 100% (ACTUAL SIZE).

THIS SQUARE MUST MEASURE 1" x 1".

Solid line: cut line. Dashed line: joint centerline.

PREPARED BY

Sample Contracting Co.

100 Main St, Anytown

PROJECT

Hillside primary bath

Client: Sample client

123 Example St

NOTICE

FOR ESTIMATING AND LAYOUT ONLY.
Not an engineered or stamped design. Verify every dimension in the field. Follow the tile, setting-material and membrane makers' instructions, TCNA guidelines and local code.

Verify all dimensions in the field.

REVISIONS

REV	DATE	DESCRIPTION
0	10/21/2026	Issued for layout

DATE
10/21/2026

SCALE
Full size (1:1)


DRAWN BY
SC

SHEET SIZE
ANSI B (11" x 17")

SHEET TITLE
1. FULL-SIZE CUT TEMPLATES

T-5

Shower valve: radius 2"

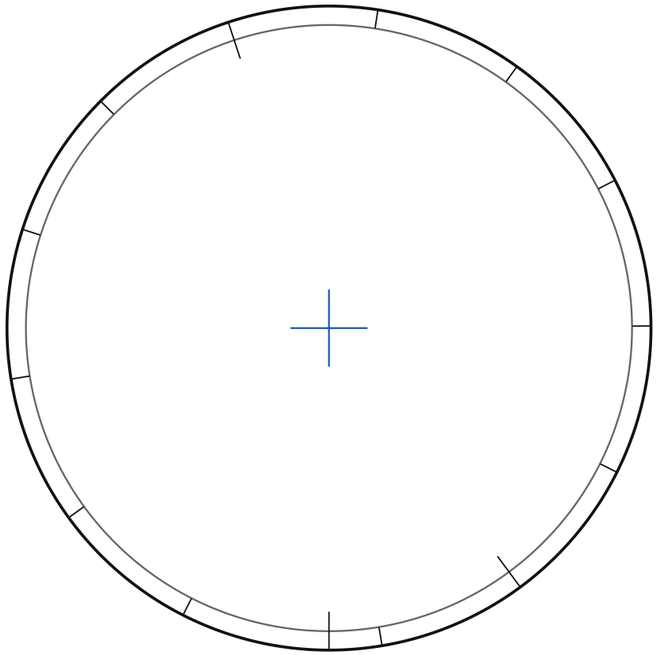

Thick line: cut line, 1/8" outside the edge (thin line)

Whole circle. Ticks every inch along the cut line.

PRINT AT 100% (ACTUAL SIZE).

THIS SQUARE MUST MEASURE 1" x 1".

Solid line: cut line. Dashed line: joint centerline.

PREPARED BY

Sample Contracting Co.

100 Main St, Anytown

PROJECT

Hillside primary bath

Client: Sample client

123 Example St

NOTICE

FOR ESTIMATING AND LAYOUT ONLY.
Not an engineered or stamped design. Verify every dimension in the field. Follow the tile, setting-material and membrane makers' instructions, TCNA guidelines and local code.

Verify all dimensions in the field.

REVISIONS

REV	DATE	DESCRIPTION
0	10/21/2026	Issued for layout

DATE
10/21/2026

SCALE
Full size (1:1)


DRAWN BY
SC

SHEET SIZE
ANSI B (11" x 17")

SHEET TITLE


1. FULL-SIZE CUT TEMPLATES

T-6

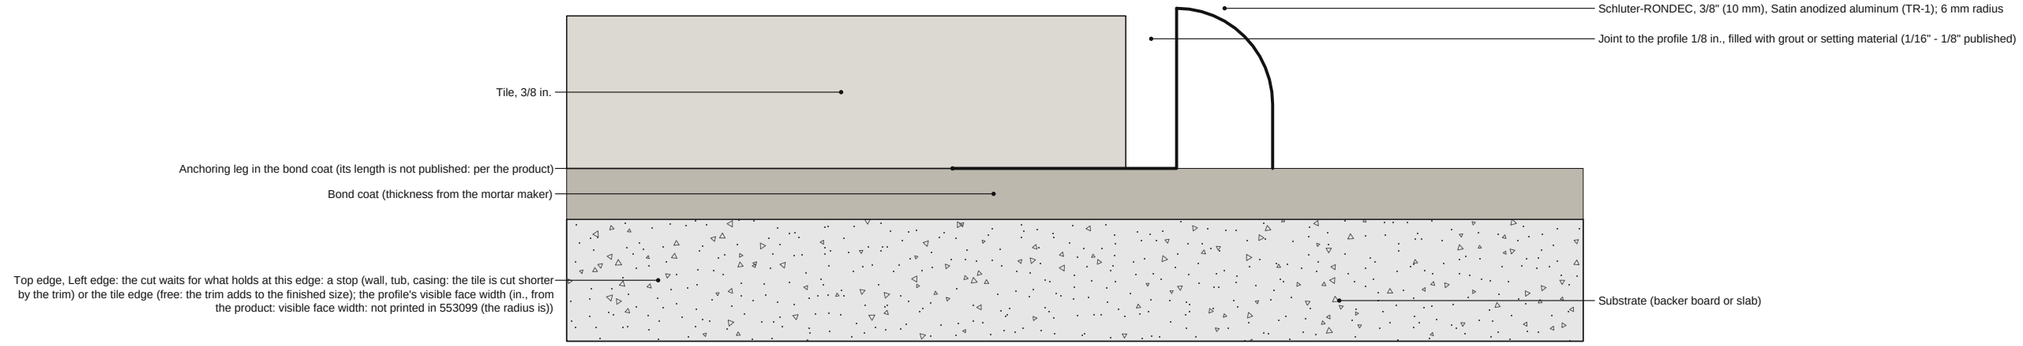

1 **EDGE TRIM TR-1 SCHLUTER-RONDEC** NTS

REF: Profile data: Schluter Systems L.P., Wall and Countertop Profiles technical data sheet 553099 (11/2019); Simplified section from the published numbers; a length the maker does not print is broken off

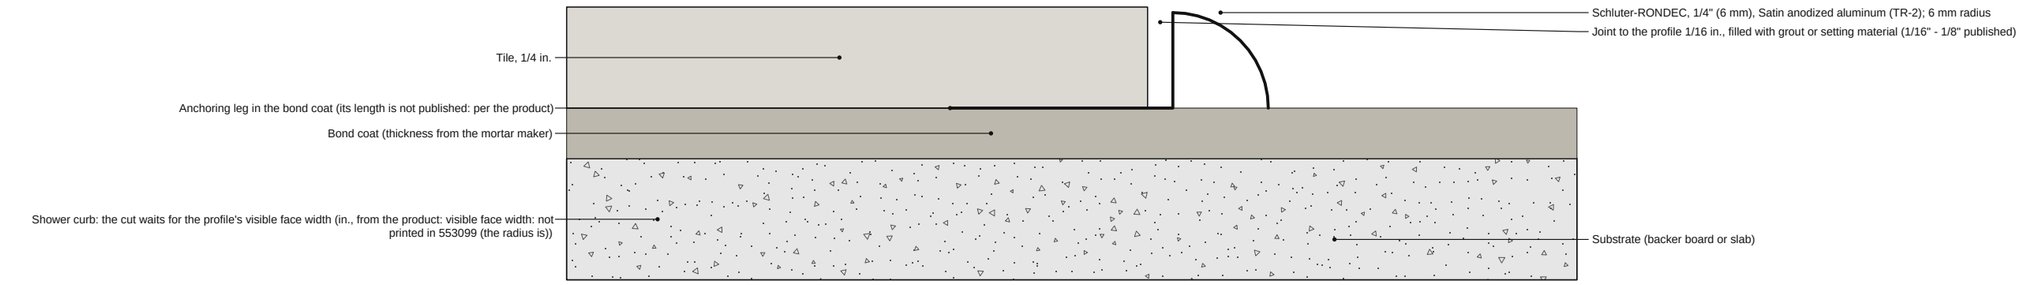

2 **OUTSIDE CORNER PROFILE TR-2 SCHLUTER-RONDEC** NTS

REF: Profile data: Schluter Systems L.P., Wall and Countertop Profiles technical data sheet 553099 (11/2019); Simplified section from the published numbers; a length the maker does not print is broken off

Typical detail, not to scale. Not an engineered design: verify with your building department and the manufacturer's installation instructions.

PREPARED BY

Sample Contracting Co.
100 Main St, Anytown

PROJECT

Hillside primary bath
Client: Sample client
123 Example St

NOTICE

FOR ESTIMATING AND LAYOUT ONLY.
Not an engineered or stamped design. Verify every dimension in the field. Follow the tile, setting-material and membrane makers' instructions, TCNA guidelines and local code.

Verify all dimensions in the field.

REVISIONS

REV	DATE	DESCRIPTION
0	10/21/2026	Issued for layout

DATE
10/21/2026


SCALE
NTS

DRAWN BY
SC

SHEET SIZE
ANSI B (11" x 17")

SHEET TITLE
1. TUB LEFT END: TRIM AND PROFILE DETAILS

T-7

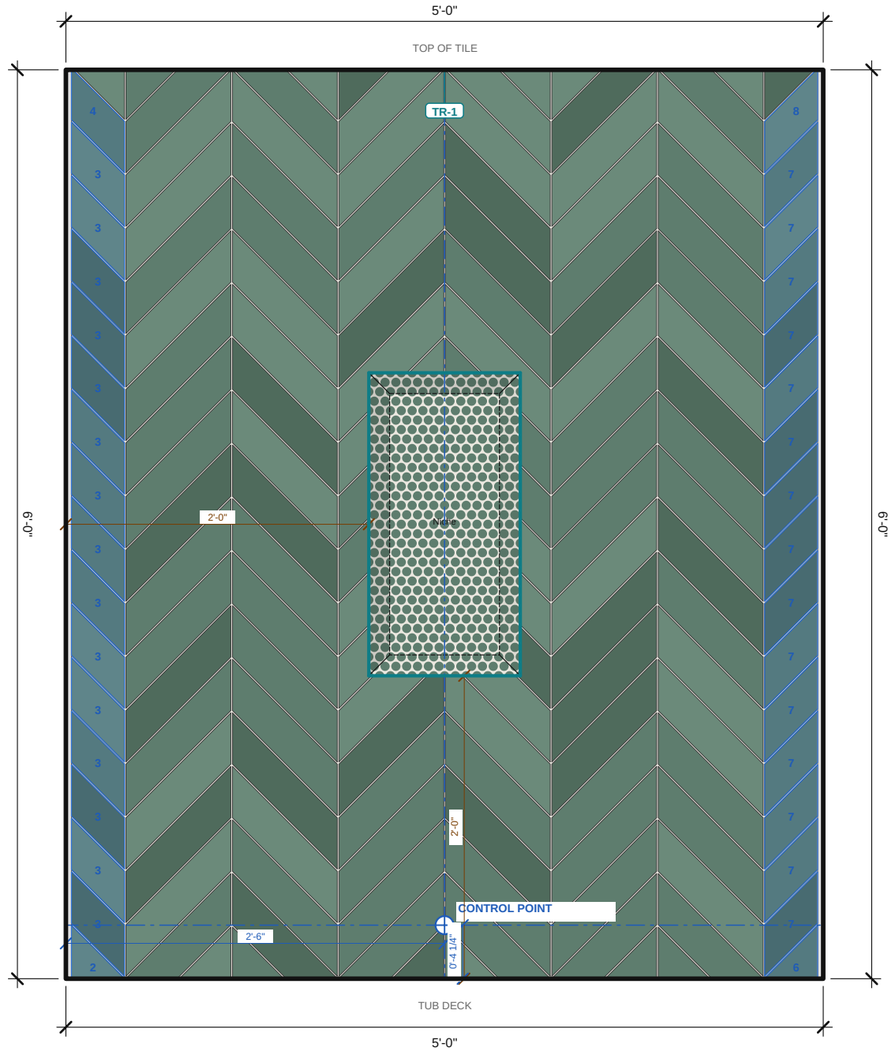

1 / T-8

TUB SURROUND ELEVATION

SCALE: 1" = 1'-0"

0' 1' 2' 3' 4'

TILE LEGEND

T1 — **Wall tile: Chevron**
Sample 3x12 glossy ceramic, Sage blend
Chevron, left: Parallelogram, 11 3/4" x 4 1/16" sides, 45°; Chevron, right: Parallelogram, 11 3/4" x 4 1/16" sides, 45°,

T2 — **Niche faces**
sheet mosaic, 3/4" penny round on 12 x 12 sheets

T4 — **Grout**
Sample sanded grout, Bright white
1/8" joint

TR-1 — **Edge trim TR-1 (T6): Schluter-RONDEC**
Satin anodized aluminum, 3/8" (10 mm)
Top edge, Niche: 11 LF, 2 sticks of 8' 2-1/2" (2.5 m); 4 Double-leg outside corner 90 deg (E2L)

FIXTURES & VOIDS

Niche: 12" x 24" — **FACES TILED, NI-1**

GENERAL NOTES

1. Verify all dimensions in the field before cutting or setting tile. Report discrepancies before proceeding.
2. Grout joints are 1/8" unless noted otherwise. Layout dimensions are to joint centerlines.
3. Snap control lines from the control point shown before setting. Dry-lay borders and areas to confirm cuts.
4. Install per ANSI A108 and the TCNA Handbook. Setting materials per ANSI A118 as recommended by the tile manufacturer.
5. Provide movement joints per TCNA EJ171 at perimeters, changes of plane and as required in the field.
6. Tile with any side over 18": running-bond offset not to exceed 33% unless approved by the manufacturer.
7. Cut custom pieces from the full-size templates. Confirm template scale with the 1" check square before cutting.
8. Wet area: 95% mortar coverage with the edges supported (ANSI A108.5); back-butter and lift a tile to check.

PREPARED BY
Sample Contracting Co.
100 Main St, Anytown

PROJECT
Hillside primary bath
Client: Sample client
123 Example St

NOTICE
FOR ESTIMATING AND LAYOUT ONLY.
Not an engineered or stamped design. Verify every dimension in the field. Follow the tile, setting-material and membrane makers' instructions, TCNA guidelines and local code.

Verify all dimensions in the field.

REVISIONS

REV	DATE	DESCRIPTION
0	10/21/2026	Issued for layout

DATE
10/21/2026


SCALE
1" = 1'-0"

DRAWN BY
SC

SHEET SIZE
ANSI B (11" x 17")

SHEET TITLE
2. TUB BACK: TUB SURROUND ELEVATION & LEGEND

T-8

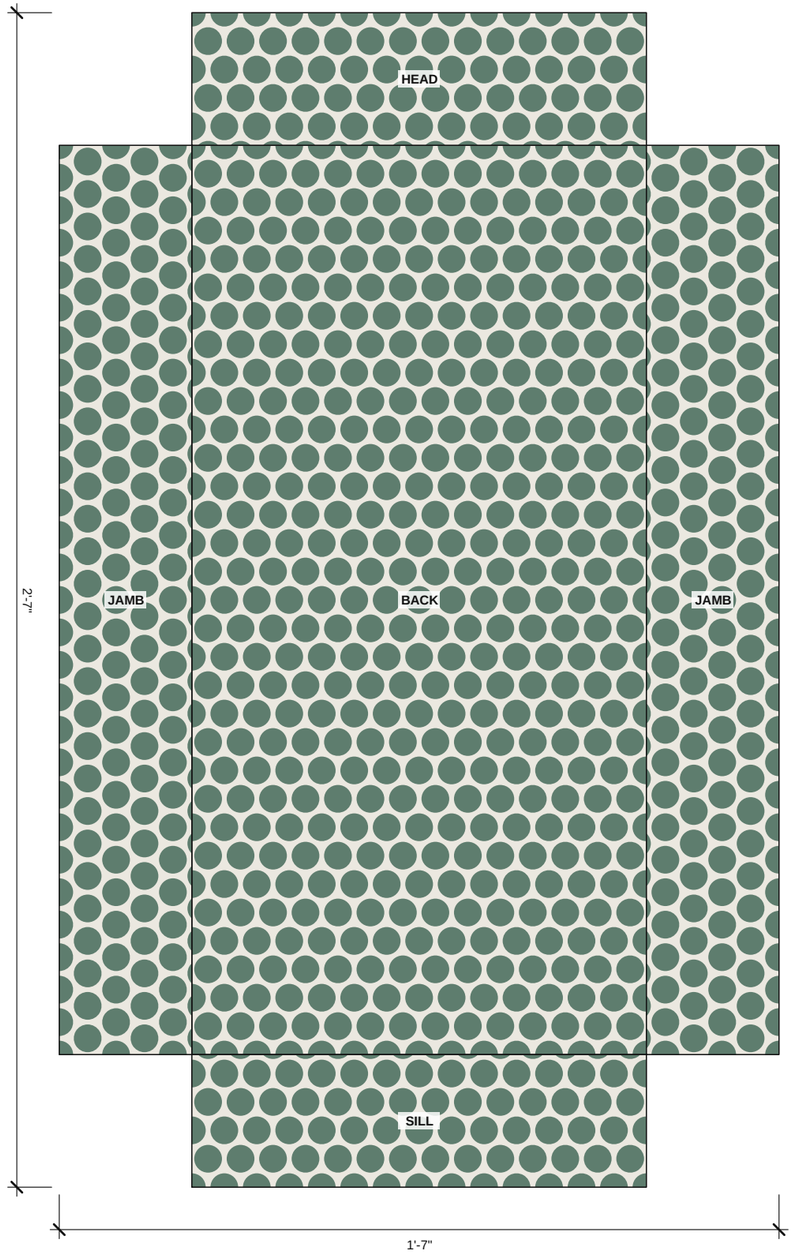

NI-1 NICHE, UNFOLDED

NICHE, CURB & BENCH FACES

SCALE: 3" = 1'-0". Each face drawn flat around the one you see; tile as laid out on the faces.

FACES SCHEDULE

MARK	FACE	SIZE	FULL	CUT
NI-1	Back	1'-0" x 2'-0"	-	-
NI-1	Sill	1'-0" x 0'-3 1/2"	-	-
NI-1	Head	1'-0" x 0'-3 1/2"	-	-
NI-1	2 x Jambs	2'-0" x 0'-3 1/2"	-	-

NI-1 Niche: 3.8 sf; order 5 sheets (5 sf), T2 3/4" penny round on 12 x 12 sheets.

NOTES

1. Niche: the back carries on the wall's courses; set the sill tile sloped toward the shower so water runs out. Returns are ripped from the tile with the factory edge at the opening (or finished with the trim shown).

2. Faces are drawn at framed size. Waterproof them with the walls and floor: their area is in the membrane quantity.

PREPARED BY
Sample Contracting Co.
100 Main St, Anytown

PROJECT
Hillside primary bath
Client: Sample client
123 Example St

NOTICE

FOR ESTIMATING AND LAYOUT ONLY.
Not an engineered or stamped design. Verify every dimension in the field. Follow the tile, setting-material and membrane makers' instructions, TCNA guidelines and local code.

Verify all dimensions in the field.

REVISIONS

REV	DATE	DESCRIPTION
0	10/21/2026	Issued for layout

DATE
10/21/2026

SCALE
3" = 1'-0"

DRAWN BY
SC

SHEET SIZE
ANSI B (11" x 17")

SHEET TITLE
2. NICHE, CURB & BENCH FACES

T-9

TILE SCHEDULE

MARK	SEL	LOCATION	PIECE	SHAPE / SIZE	FULL	CUT	ORDER	SOURCE	STOCK
P1	T1	Field	Chevron, left	Parallelogram, 11 3/4" x 4 1/16" sides, 45°	37	21	59	Buy	-
P2	T1	Field	Chevron, right	Parallelogram, 11 3/4" x 4 1/16" sides, 45°	37	21	59	Buy	-
NI-1	T2	Niche	Faces: back, sill, head, 2 jambs	3/4" penny round on 12 x 12 sheets	-	-	5	Mosaic sheets	-
CW-2	T1	Corner wrap	Corner piece	5-sided piece, 2 7/8" x 5 15/16" overall, corner cut 45° to the long edge	0	1	0	Offcut	-
CW-3	T1	Corner wrap	Corner piece	Parallelogram, 5 15/16" x 4 1/16" sides, 45°, corner cut 45° to the long edge	0	15	0	Offcut	-
CW-4	T1	Corner wrap	Corner piece	5-sided piece, 2 7/8" x 8 3/4" overall, corner cut 45° to the long edge	0	1	0	Offcut	-
CW-6	T1	Corner wrap	Corner piece	5-sided piece, 2 7/8" x 5 15/16" overall, corner cut 45° to the long edge	0	1	2	Buy	-
CW-7	T1	Corner wrap	Corner piece	Parallelogram, 5 15/16" x 4 1/16" sides, 45°, corner cut 45° to the long edge	0	15	18	Buy	-
CW-8	T1	Corner wrap	Corner piece	5-sided piece, 2 7/8" x 8 3/4" overall, corner cut 45° to the long edge	0	1	2	Buy	-

TRIM SCHEDULE

MARK	SEL	PROFILE	HEIGHT	FINISH	WHERE	LF	ORDER	CORNERS & ENDS
TR-1	T6	Schluter-RONDEC	3/8" (10 mm)	Satin anodized aluminum	Top edge, Niche	11	2 sticks of 8' 2-1/2" (2.5 m)	4 Double-leg outside corner 90 deg (E2L)


Sticks: each run is cut longest first from the stick length shown, 1/8" kerf per cut and 1" extra per mitered end, reusing offcuts on the same surface; runs longer than a stick join with a connector where the profile has one. No other overage is added. LF is rounded up to whole feet. Profile data is from Schluter-Systems' published data sheets (sources listed with each profile). Schluter, JOLLY, RONDEC, QUADEC, SCHIENE, DILEX, RENO, TREP and FINEC are trademarks of Schluter-Systems. BidRidge is not affiliated with or endorsed by Schluter-Systems. Confirm sizes and item numbers with your supplier.

MATERIAL SUMMARY


Tiled area	**27.6 sf**
Voids	**2.0 sf**
Niche/curb/bench faces	**3.8 sf (NI-1)**
Field tile	**Parallelogram, 11 3/4" x 4 1/16" sides, 45°**
Grout joint	**1/8"**
Overage	**15%**
Tile to order	**38 sf (81 pcs, 11 boxes at 8 per box)**
Mosaic, Niche	**5 sheets, 5 sf**
Grout (est.)	**11 lb dry, 1 x 25 lb**
Thin-set (est.)	**1 x 50 lb, 1/4" x 3/8" square notch**
Waterproofing	**32 sf (liquid)**
Accent & mosaic tile	**5 sf of the order**
Backer	**Cement board 27.6 sf, 3 sheets**
Membrane	**Liquid, 32 sf, 1 gal**
Preformed corners	**4 inside, 0 outside**
Edge trim	**11 LF, 2 sticks, 4 corner & end pieces**

CUT TEMPLATES (NOT TO SCALE, SEE FULL-SIZE SHEETS)


P1 Field - Chevron, left

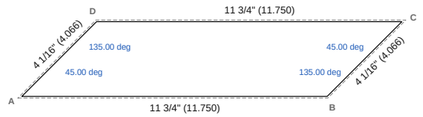


P2 Field - Chevron, right

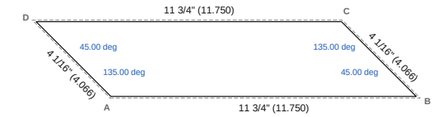


CW-2 Corner wrap - Corner piece

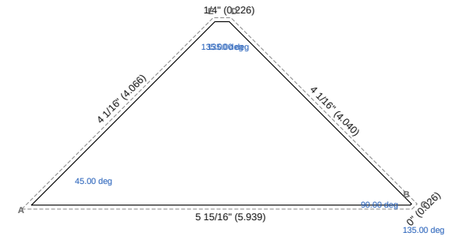


CW-3 Corner wrap - Corner piece

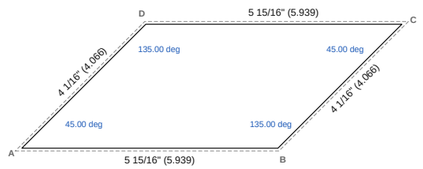


CW-4 Corner wrap - Corner piece

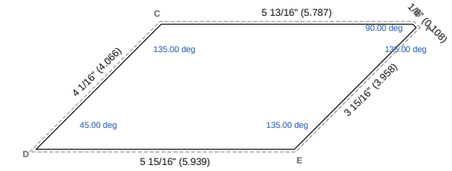


CW-6 Corner wrap - Corner piece

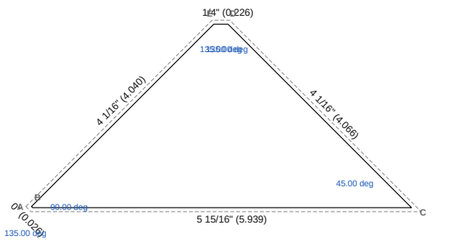

CW-7 Corner wrap - Corner piece

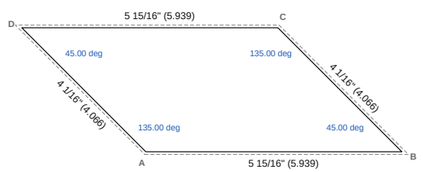

CW-8 Corner wrap - Corner piece

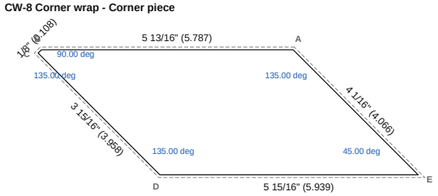

PREPARED BY

Sample Contracting Co.
100 Main St, Anytown

PROJECT

Hillside primary bath
Client: Sample client
123 Example St

NOTICE

FOR ESTIMATING AND LAYOUT ONLY.
Not an engineered or stamped design. Verify every dimension in the field. Follow the tile, setting-material and membrane makers' instructions, TCNA guidelines and local code.

Verify all dimensions in the field.

REVISIONS

REV	DATE	DESCRIPTION
0	10/21/2026	Issued for layout

DATE
10/21/2026

SCALE
NTS

DRAWN BY
SC

SHEET SIZE
ANSI B (11" x 17")


SHEET TITLE

2. TILE SCHEDULE, TRIM & CUT TEMPLATES


T-10

SHEET 10 OF 24

P1 Field - Chevron, left (full size)

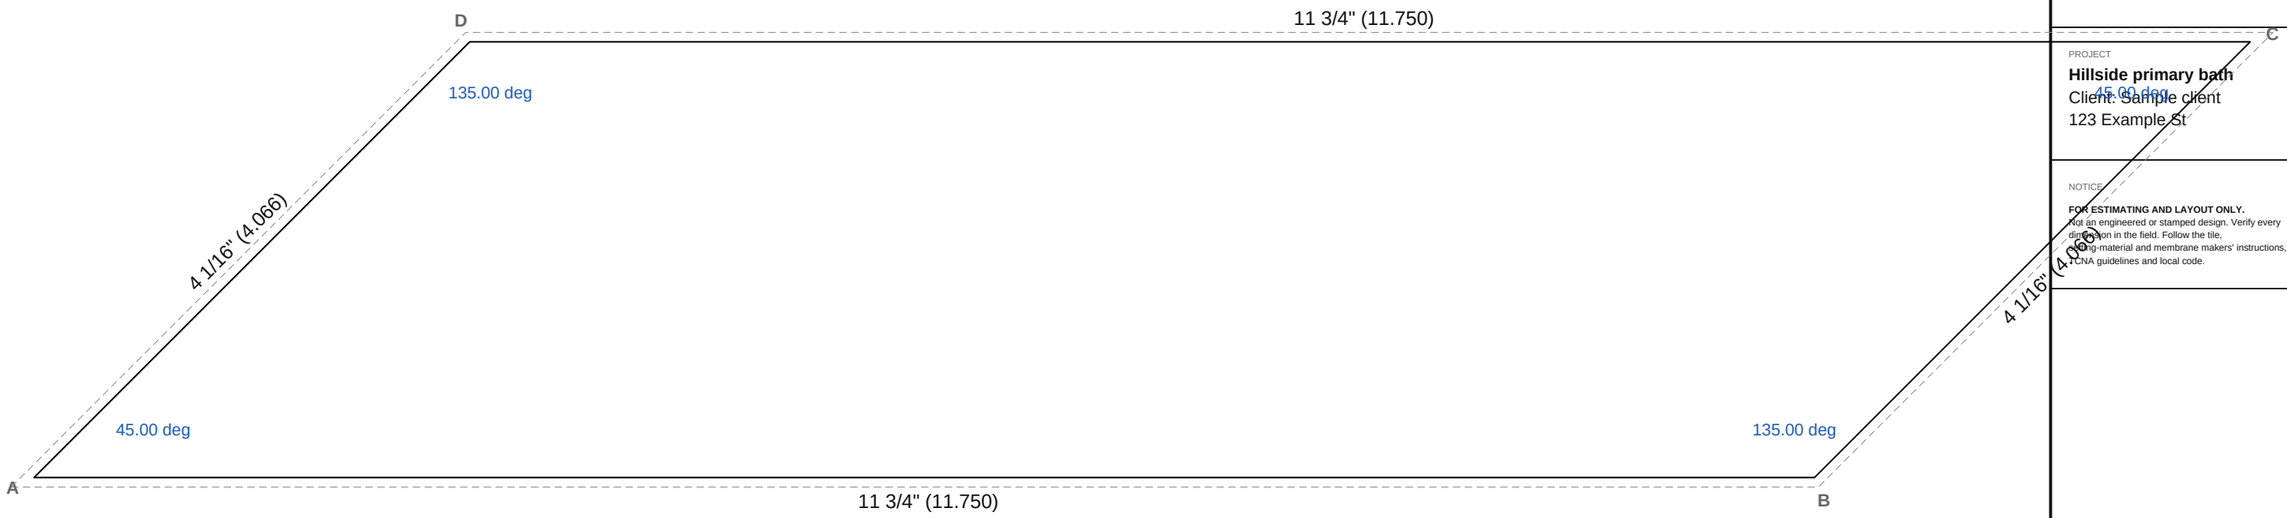

P2 Field - Chevron, right (full size)

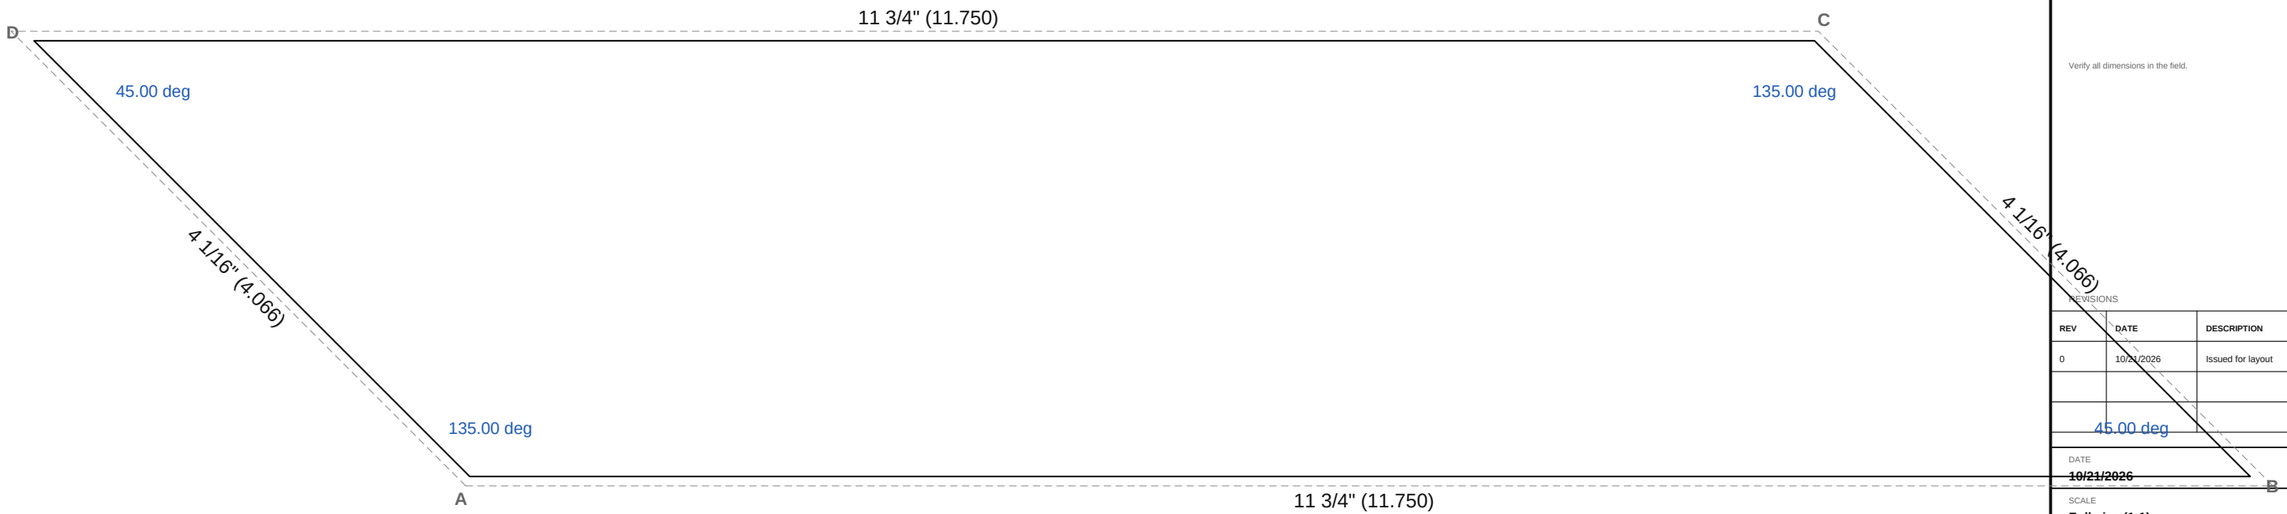

PRINT AT 100% (ACTUAL SIZE).

THIS SQUARE MUST MEASURE 1" x 1".

Solid line: cut line. Dashed line: joint centerline.

PREPARED BY

Sample Contracting Co.

100 Main St, Anytown

PROJECT

Hillside primary bath

Client: Sample client

123 Example St

NOTICE

FOR ESTIMATING AND LAYOUT ONLY.
Not an engineered or stamped design. Verify every dimension in the field. Follow the tile, backing-material and membrane makers' instructions, TCNA guidelines and local code.

Verify all dimensions in the field.

REVISIONS

REV	DATE	DESCRIPTION
0	10/21/2026	Issued for layout

DATE

~~**10/21/2026**~~

SCALE

Full size (1:1)

DRAWN BY

SC

SHEET SIZE


ANSI B (11" x 17")

SHEET TITLE


2. FULL-SIZE CUT TEMPLATES

T-11

CW-2 Corner wrap - Corner piece (full size)

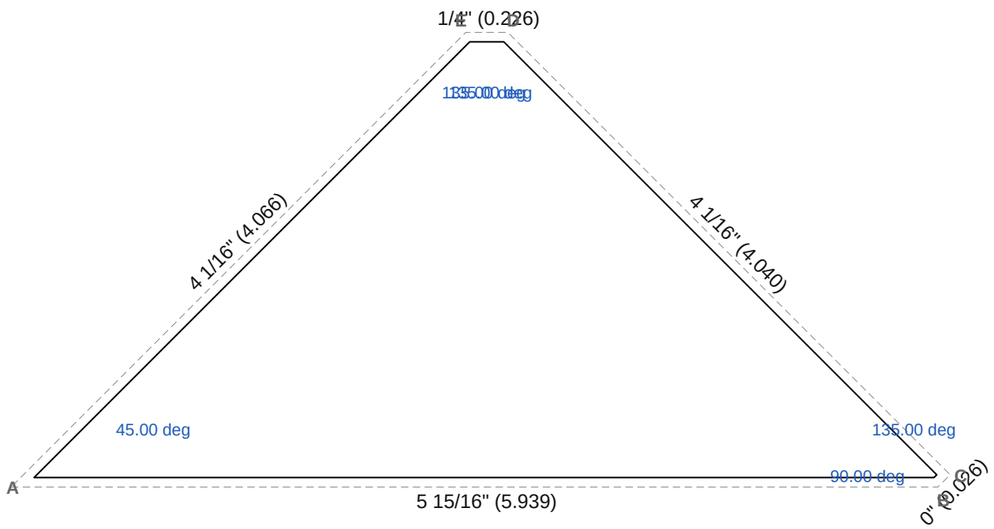

CW-3 Corner wrap - Corner piece (full size)

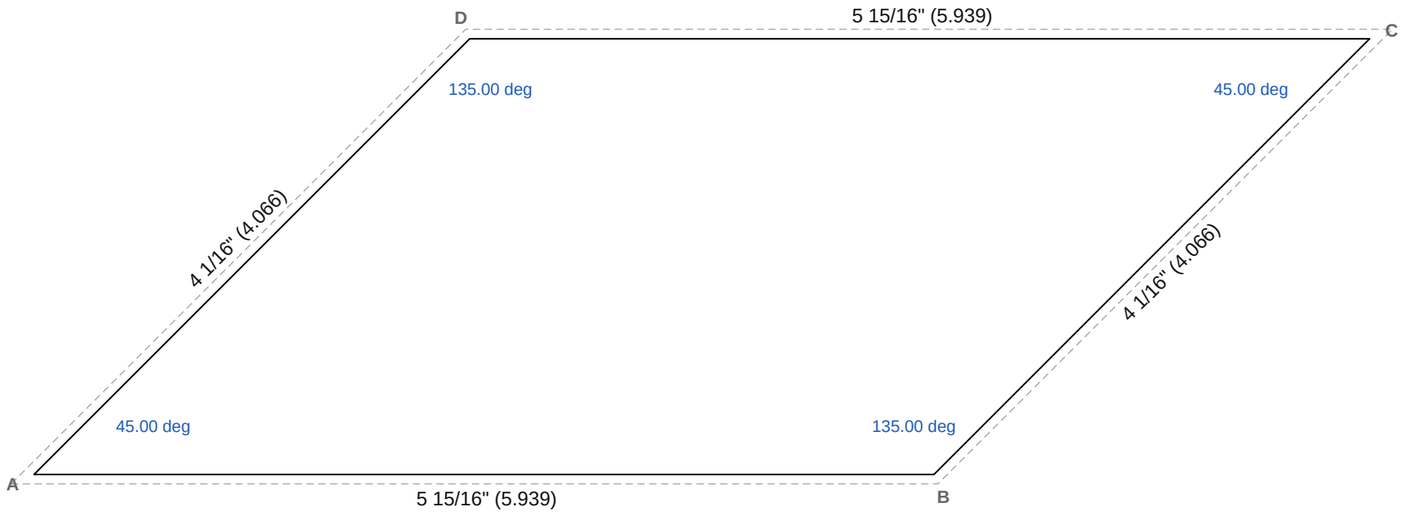

PRINT AT 100% (ACTUAL SIZE).

THIS SQUARE MUST MEASURE 1" x 1".

Solid line: cut line. Dashed line: joint centerline.

PREPARED BY

Sample Contracting Co.

100 Main St, Anytown

PROJECT

Hillside primary bath

Client: Sample client

123 Example St

NOTICE

FOR ESTIMATING AND LAYOUT ONLY.
Not an engineered or stamped design. Verify every dimension in the field. Follow the tile, setting-material and membrane makers' instructions, TCNA guidelines and local code.

Verify all dimensions in the field.

REVISIONS

REV	DATE	DESCRIPTION
0	10/21/2026	Issued for layout

DATE
10/21/2026

SCALE
Full size (1:1)

DRAWN BY
SC


SHEET SIZE
ANSI B (11" x 17")

SHEET TITLE


2. FULL-SIZE CUT TEMPLATES

T-12

CW-4 Corner wrap - Corner piece (full size)

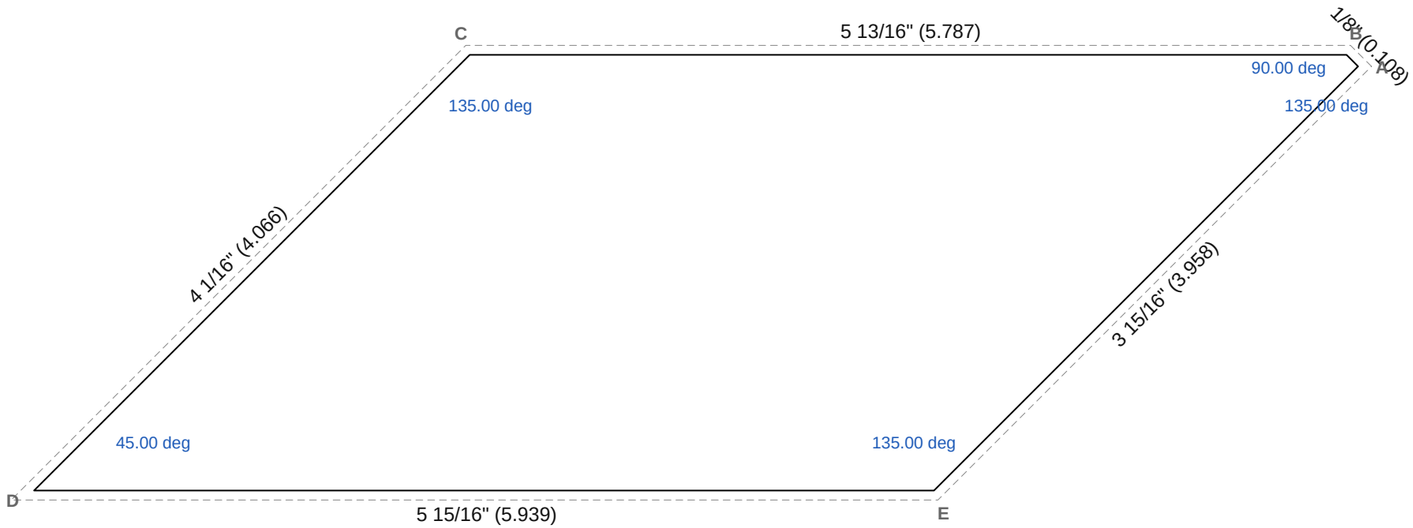

CW-6 Corner wrap - Corner piece (full size)

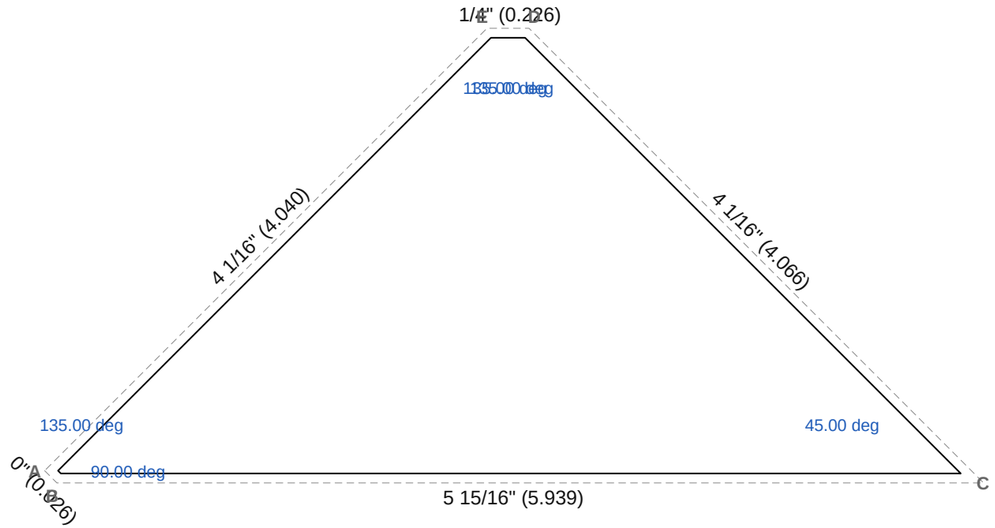

PRINT AT 100% (ACTUAL SIZE).

THIS SQUARE MUST MEASURE 1" x 1".

Solid line: cut line. Dashed line: joint centerline.

PREPARED BY

Sample Contracting Co.

100 Main St, Anytown

PROJECT

Hillside primary bath

Client: Sample client

123 Example St

NOTICE

FOR ESTIMATING AND LAYOUT ONLY.
Not an engineered or stamped design. Verify every dimension in the field. Follow the tile, setting-material and membrane makers' instructions, TCNA guidelines and local code.

Verify all dimensions in the field.

REVISIONS

REV	DATE	DESCRIPTION
0	10/21/2026	Issued for layout

DATE
10/21/2026

SCALE
Full size (1:1)


DRAWN BY
SC

SHEET SIZE
ANSI B (11" x 17")


SHEET TITLE
2. FULL-SIZE CUT TEMPLATES

T-13

CW-7 Corner wrap - Corner piece (full size)

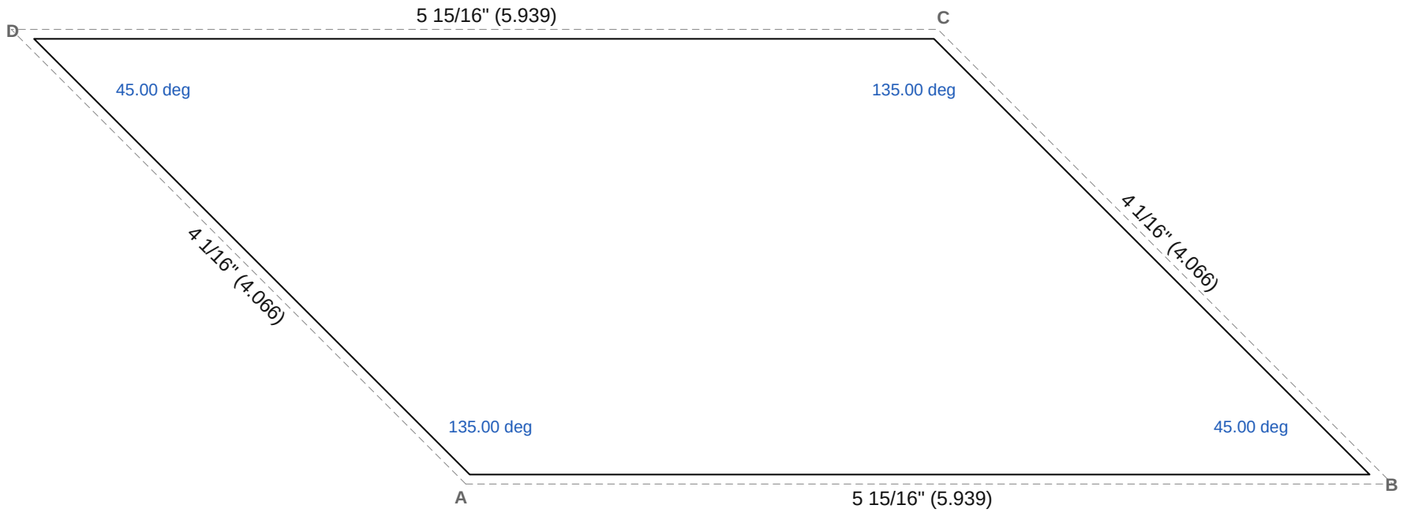

CW-8 Corner wrap - Corner piece (full size)

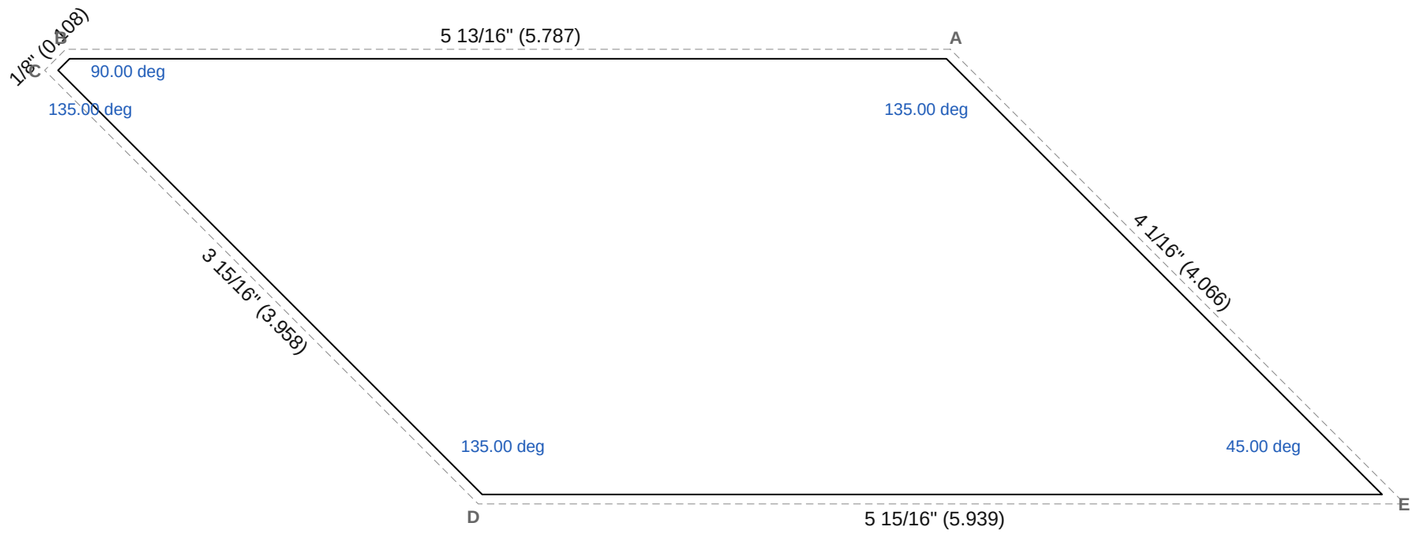

PRINT AT 100% (ACTUAL SIZE).

THIS SQUARE MUST MEASURE 1" x 1".

Solid line: cut line. Dashed line: joint centerline.

PREPARED BY

Sample Contracting Co.

100 Main St, Anytown

PROJECT

Hillside primary bath

Client: Sample client

123 Example St

NOTICE

FOR ESTIMATING AND LAYOUT ONLY.
Not an engineered or stamped design. Verify every dimension in the field. Follow the tile, setting-material and membrane makers' instructions, TCNA guidelines and local code.

Verify all dimensions in the field.

REVISIONS

REV	DATE	DESCRIPTION
0	10/21/2026	Issued for layout

DATE
10/21/2026

SCALE
Full size (1:1)


DRAWN BY
SC

SHEET SIZE
ANSI B (11" x 17")

SHEET TITLE

2. FULL-SIZE CUT TEMPLATES

T-14

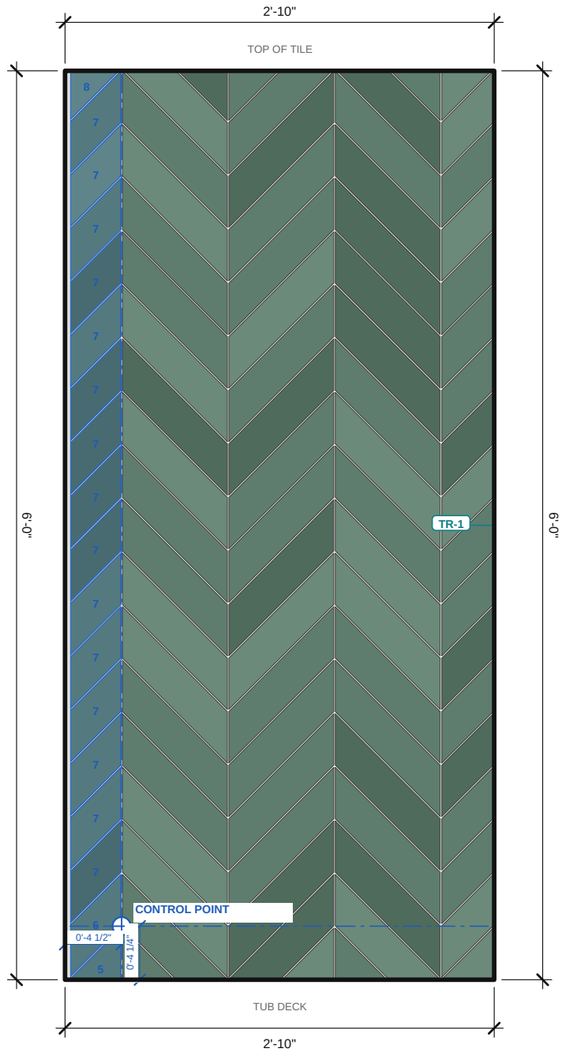

1
T-15

TUB SURROUND ELEVATION

SCALE: 1" = 1'-0"

0' 1' 2' 3' 4'

TILE LEGEND

T1 — **Wall tile: Chevron**
Sample 3x12 glossy ceramic, Sage blend
Chevron, left: Parallelogram, 11 3/4" x 4 1/16" sides, 45°; Chevron, right: Parallelogram, 11 3/4" x 4 1/16" sides, 45°,

T4 — **Grout**
Sample sanded grout, Bright white
1/8" joint

TR-1 — **Edge trim TR-1 (T6): Schluter-RONDEC**
Satin anodized aluminum, 3/8" (10 mm)
Top edge, Right edge: 9 LF, 2 sticks of 8' 2-1/2" (2.5 m); 1
Double-leg outside corner 90 deg (E2L)

GENERAL NOTES

1. Verify all dimensions in the field before cutting or setting tile. Report discrepancies before proceeding.
2. Grout joints are 1/8" unless noted otherwise. Layout dimensions are to joint centerlines.
3. Snap control lines from the control point shown before setting. Dry-lay borders and areas to confirm cuts.
4. Install per ANSI A108 and the TCNA Handbook. Setting materials per ANSI A118 as recommended by the tile manufacturer.
5. Provide movement joints per TCNA EJ171 at perimeters, changes of plane and as required in the field.
6. Tile with any side over 18": running-bond offset not to exceed 33% unless approved by the manufacturer.
7. Cut custom pieces from the full-size templates. Confirm template scale with the 1" check square before cutting.
8. Wet area: 95% mortar coverage with the edges supported (ANSI A108.5); back-butter and lift a tile to check.

PREPARED BY
Sample Contracting Co.
100 Main St, Anytown

PROJECT
Hillside primary bath
Client: Sample client
123 Example St

NOTICE
FOR ESTIMATING AND LAYOUT ONLY.
Not an engineered or stamped design. Verify every dimension in the field. Follow the tile, setting-material and membrane makers' instructions, TCNA guidelines and local code.

Verify all dimensions in the field.

REVISIONS

REV	DATE	DESCRIPTION
0	10/21/2026	Issued for layout

DATE
10/21/2026

SCALE
1" = 1'-0"

DRAWN BY
SC

SHEET SIZE
ANSI B (11" x 17")

SHEET TITLE
3. TUB RIGHT END: TUB SURROUND ELEVATION & LEGEND

T-15

TILE SCHEDULE

MARK	SEL	LOCATION	PIECE	SHAPE / SIZE	FULL	CUT	ORDER	SOURCE	STOCK
P1	T1	Field	Chevron, left	Parallelogram, 11 3/4" x 4 1/16" sides, 45°	30	8	42	Buy	-
P2	T1	Field	Chevron, right	Parallelogram, 11 3/4" x 4 1/16" sides, 45°	15	22	38	Buy	-
CW-5	T1	Corner wrap	Corner piece	5-sided piece, 4" x 4 1/16" overall, corner cut 45° to the long edge	0	1	2	Buy	-
CW-6	T1	Corner wrap	Corner piece	Parallelogram, 5 5/8" x 4 1/16" sides, 45°, corner cut 45° to the long edge	0	1	0	Offcut	-
CW-7	T1	Corner wrap	Corner piece	Parallelogram, 5 5/8" x 4 1/16" sides, 45°, corner cut 45° to the long edge	0	15	0	Offcut	-
CW-8	T1	Corner wrap	Corner piece	Triangle, sides 3 13/16" / 5 7/16" / 3 13/16", corner cut 45° to the long edge	0	1	0	Offcut	-

TRIM SCHEDULE

MARK	SEL	PROFILE	HEIGHT	FINISH	WHERE	LF	ORDER	CORNERS & ENDS
TR-1	T6	Schluter-RONDEC	3/8" (10 mm)	Satin anodized aluminum	Top edge, Right edge	9	2 sticks of 8' 2-1/2" (2.5 m)	1 Double-leg outside corner 90 deg (E2L)


Sticks: each run is cut longest first from the stick length shown, 1/8" kerf per cut and 1" extra per mitered end, reusing offcuts on the same surface; runs longer than a stick join with a connector where the profile has one. No other overage is added. LF is rounded up to whole feet. Profile data is from Schluter-Systems' published data sheets (sources listed with each profile). Schluter, JOLLY, RONDEC, QUADEC, SCHIENE, DILEX, RENO, TREP and FINEC are trademarks of Schluter-Systems. BidRidge is not affiliated with or endorsed by Schluter-Systems. Confirm sizes and item numbers with your supplier.

MATERIAL SUMMARY


Tiled area	**16.8 sf**
Voids	**0.0 sf**
Field tile	**Parallelogram, 11 3/4" x 4 1/16" sides, 45°**
Grout joint	**1/8"**
Overage	**15%**
Tile to order	**21 sf (44 pcs, 6 boxes at 8 per box)**
Grout (est.)	**4 lb dry, 1 x 25 lb**
Thin-set (est.)	**1 x 50 lb, 1/4" x 3/8" square notch**
Waterproofing	**17 sf (liquid)**
Backer	**Cement board 16.8 sf, 2 sheets**
Membrane	**Liquid, 17 sf, 1 gal**
Edge trim	**9 LF, 2 sticks, 1 corner & end pieces**

CUT TEMPLATES (NOT TO SCALE, SEE FULL-SIZE SHEETS)


P1 Field - Chevron, left

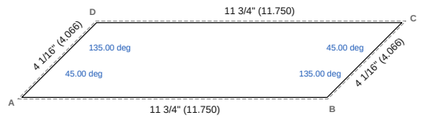


P2 Field - Chevron, right

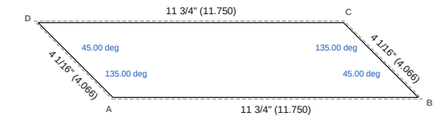


CW-5 Corner wrap - Corner piece

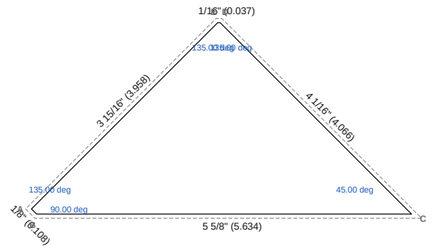


CW-6 Corner wrap - Corner piece

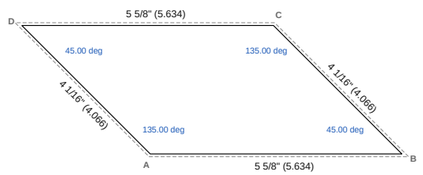

CW-7 Corner wrap - Corner piece

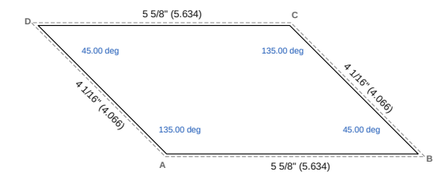

CW-8 Corner wrap - Corner piece

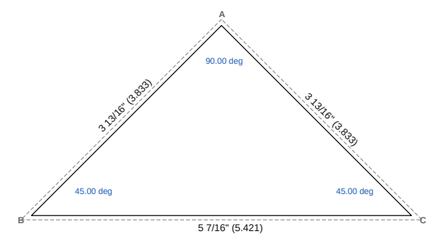

PREPARED BY

Sample Contracting Co.
100 Main St, Anytown

PROJECT

Hillside primary bath
Client: Sample client
123 Example St

NOTICE

FOR ESTIMATING AND LAYOUT ONLY.
Not an engineered or stamped design. Verify every dimension in the field. Follow the tile, setting-material and membrane makers' instructions, TCNA guidelines and local code.

Verify all dimensions in the field.

REVISIONS

REV	DATE	DESCRIPTION
0	10/21/2026	Issued for layout

DATE
10/21/2026

SCALE
NTS


DRAWN BY
SC

SHEET SIZE
ANSI B (11" x 17")


SHEET TITLE
3. TILE SCHEDULE, TRIM & CUT TEMPLATES

T-16

P1 Field - Chevron, left (full size)

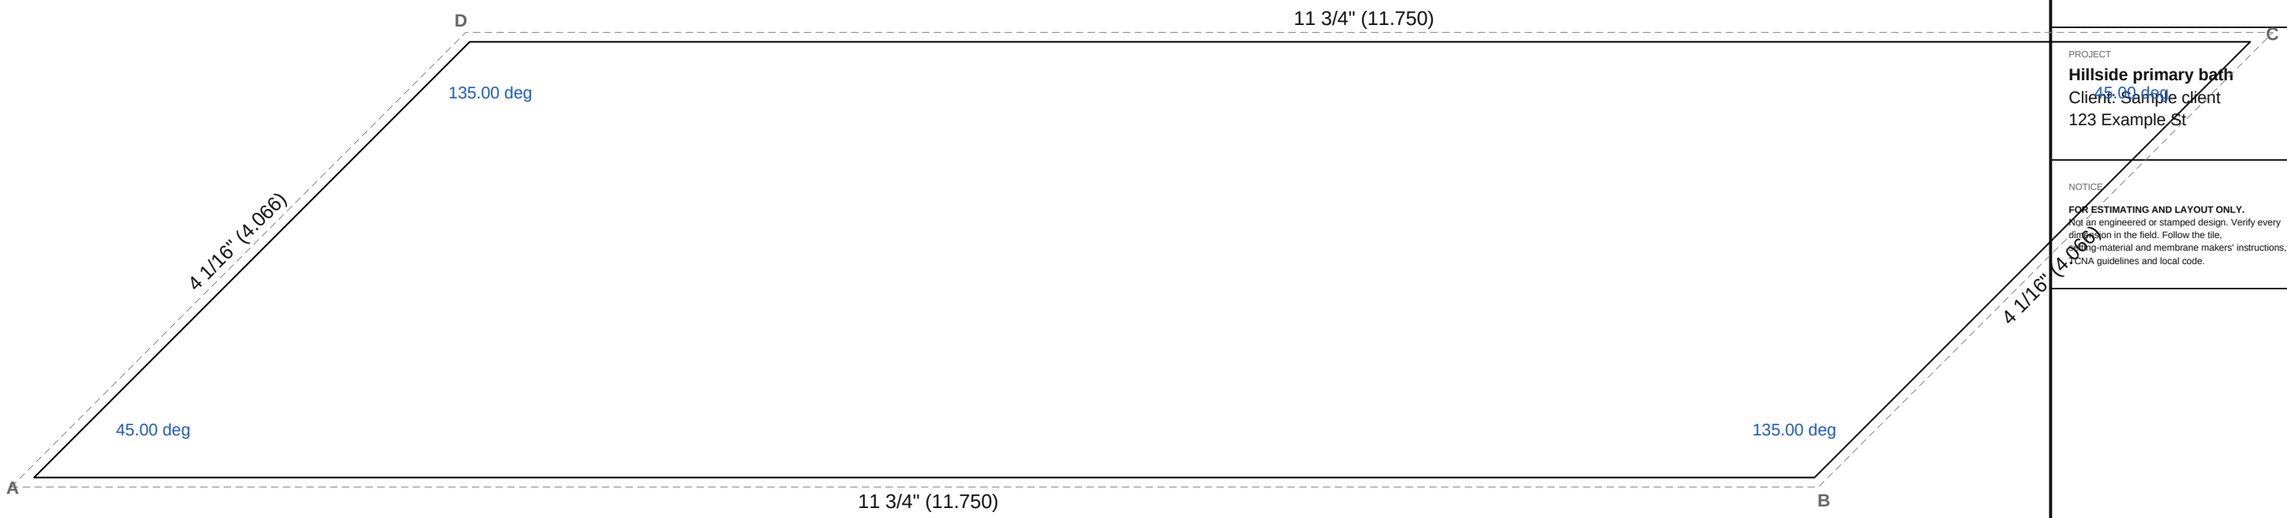

P2 Field - Chevron, right (full size)

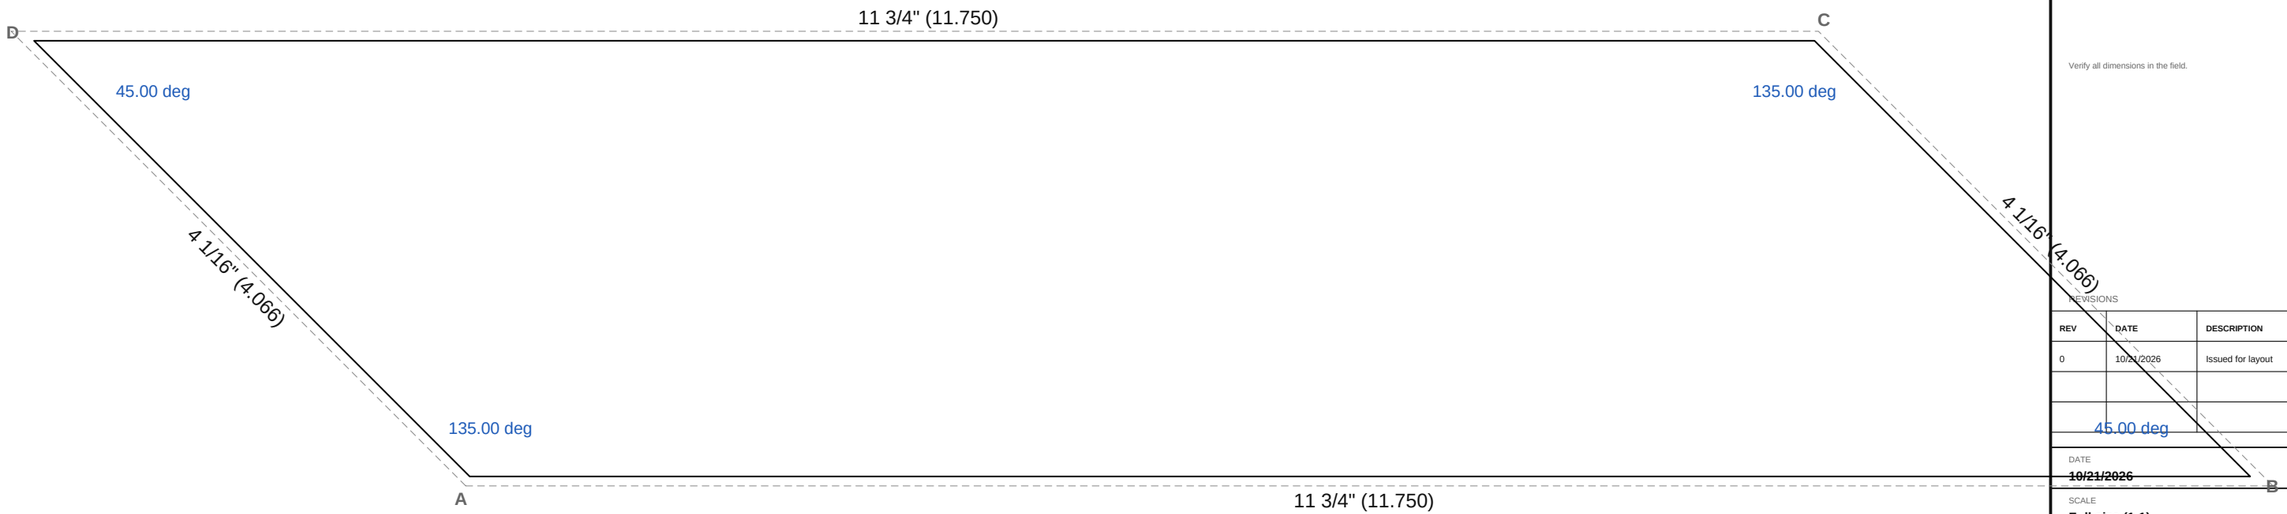

PRINT AT 100% (ACTUAL SIZE).

THIS SQUARE MUST MEASURE 1" x 1".

Solid line: cut line. Dashed line: joint centerline.

PREPARED BY

Sample Contracting Co.

100 Main St, Anytown

PROJECT

Hillside primary bath

Client: Sample client

123 Example St

NOTICE

FOR ESTIMATING AND LAYOUT ONLY.
Not an engineered or stamped design. Verify every dimension in the field. Follow the tile, backing-material and membrane makers' instructions, TCNA guidelines and local code.

Verify all dimensions in the field.

REVISIONS

REV	DATE	DESCRIPTION
0	10/21/2026	Issued for layout

DATE

~~**10/21/2026**~~

SCALE

Full size (1:1)

DRAWN BY

SC

SHEET SIZE


ANSI B (11" x 17")

SHEET TITLE


3. FULL-SIZE CUT TEMPLATES

T-17

CW-5 Corner wrap - Corner piece (full size)

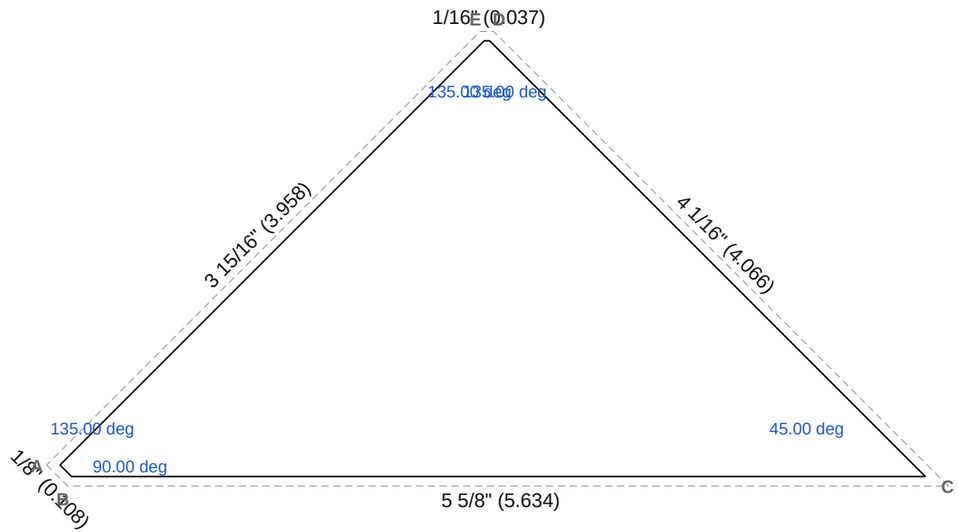

CW-6 Corner wrap - Corner piece (full size)

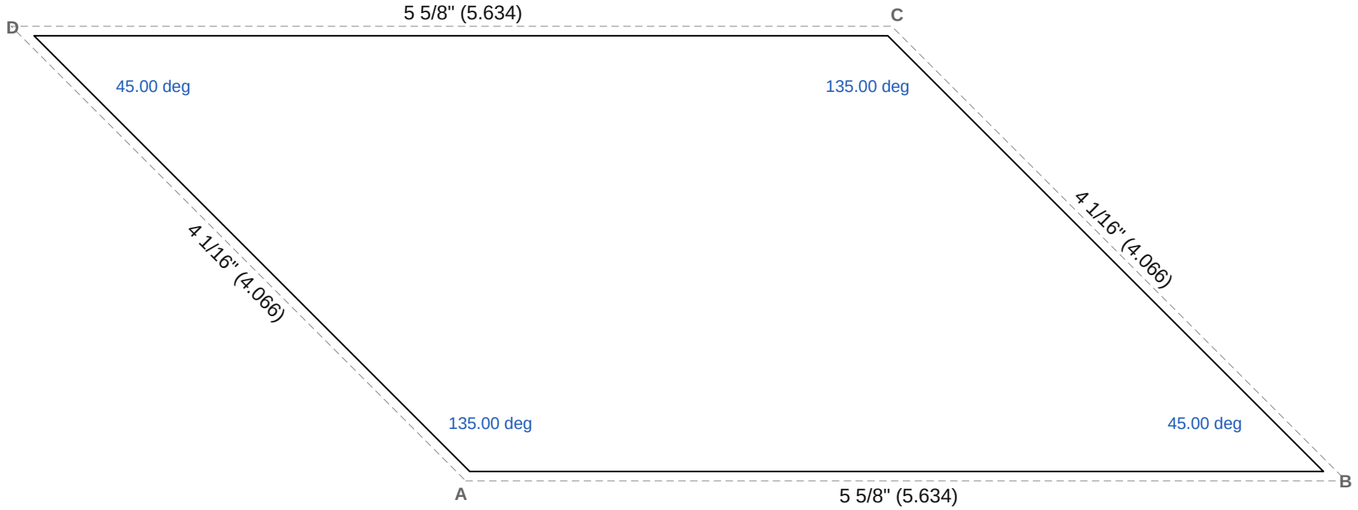

PRINT AT 100% (ACTUAL SIZE).

THIS SQUARE MUST MEASURE 1" x 1".

Solid line: cut line. Dashed line: joint centerline.

PREPARED BY

Sample Contracting Co.
100 Main St, Anytown

PROJECT

Hillside primary bath
Client: Sample client
123 Example St

NOTICE

FOR ESTIMATING AND LAYOUT ONLY.
Not an engineered or stamped design. Verify every dimension in the field. Follow the tile, setting-material and membrane makers' instructions, TCNA guidelines and local code.

Verify all dimensions in the field.

REVISIONS

REV	DATE	DESCRIPTION
0	10/21/2026	Issued for layout

DATE
10/21/2026

SCALE
Full size (1:1)

DRAWN BY
SC


SHEET SIZE
ANSI B (11" x 17")

SHEET TITLE


3. FULL-SIZE CUT TEMPLATES

T-18

CW-7 Corner wrap - Corner piece (full size)

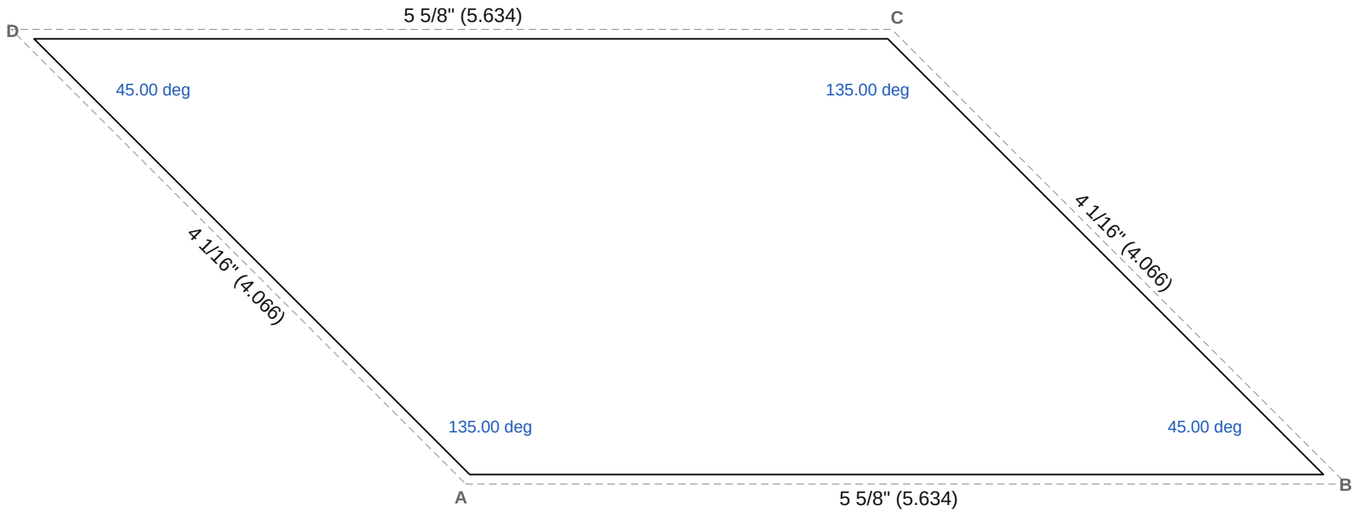

CW-8 Corner wrap - Corner piece (full size)

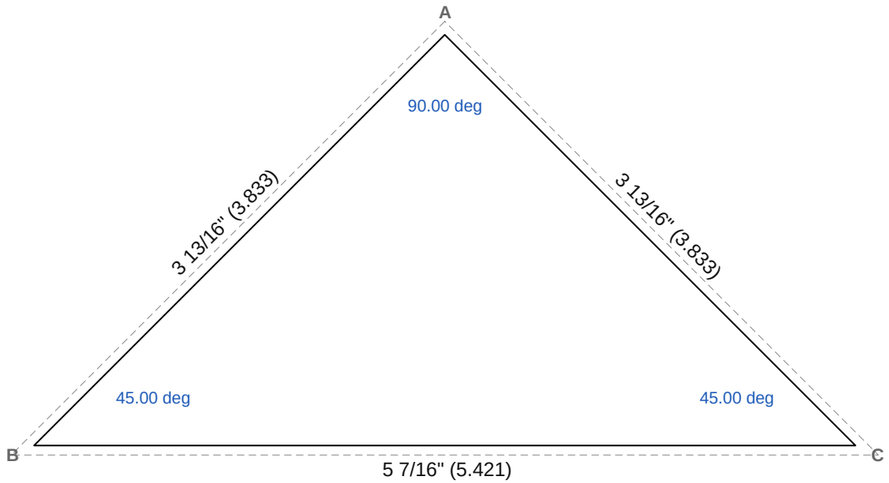

PRINT AT 100% (ACTUAL SIZE).

THIS SQUARE MUST MEASURE 1" x 1".

Solid line: cut line. Dashed line: joint centerline.

PREPARED BY

Sample Contracting Co.

100 Main St, Anytown

PROJECT

Hillside primary bath

Client: Sample client

123 Example St

NOTICE

FOR ESTIMATING AND LAYOUT ONLY.
Not an engineered or stamped design. Verify every dimension in the field. Follow the tile, setting-material and membrane makers' instructions, TCNA guidelines and local code.

Verify all dimensions in the field.

REVISIONS

REV	DATE	DESCRIPTION
0	10/21/2026	Issued for layout

DATE
10/21/2026


SCALE
Full size (1:1)

DRAWN BY
SC

SHEET SIZE
ANSI B (11" x 17")

SHEET TITLE
3. FULL-SIZE CUT TEMPLATES

T-19

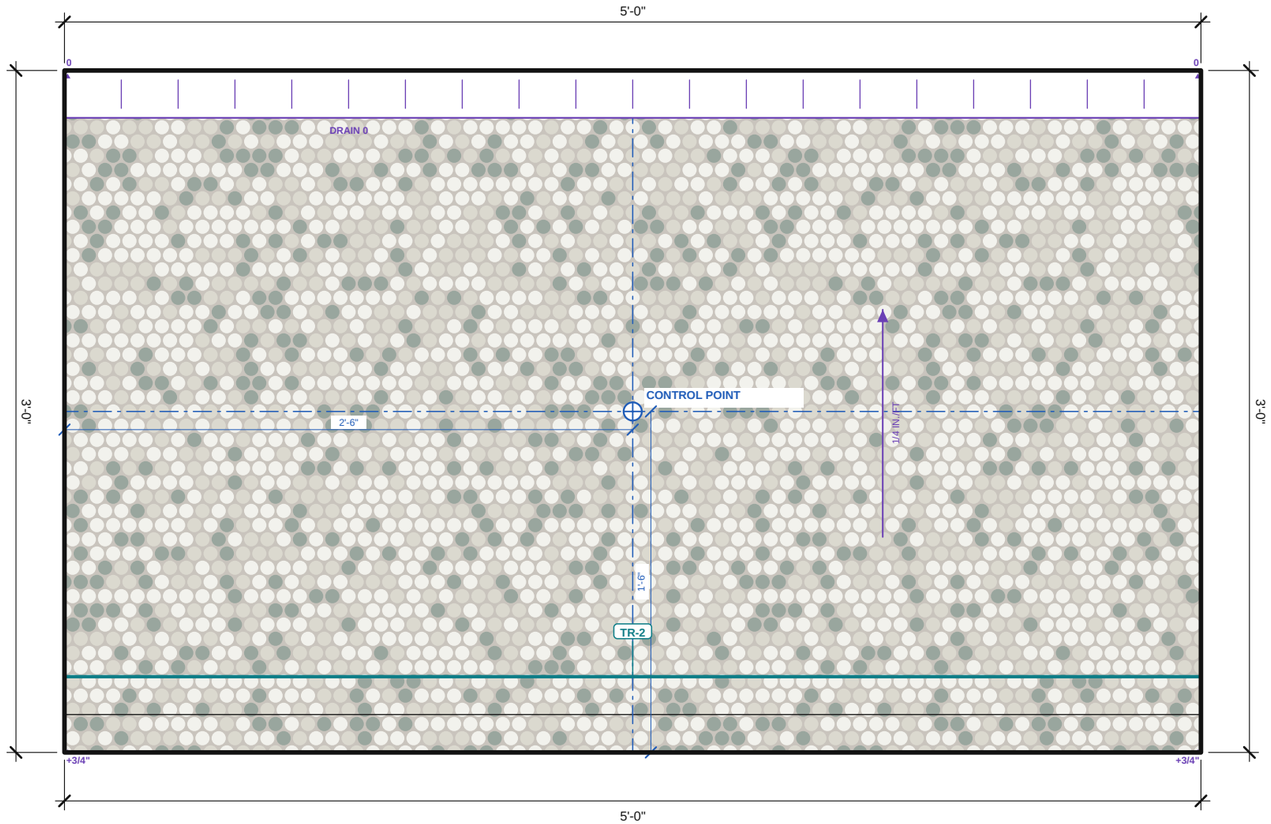

TILE LEGEND

T3 — **Floor tile: 3/4" penny round**
MOSAIC: 3/4 in. penny round, 12 x 12 sheets
14 sheets (14 sf) to order, incl. 10% overage
Sample 3/4" penny round mosaic, White and sage blend
Sheet mosaic, 3/4" penny round on 12 x 12 sheets, 1/16" joint

T5 — **Grout**
Sample unsanded grout, Light gray
1/16" joint

TR-2 — **Outside corner profile TR-2 (T7): Schluter-RONDEC**
Satin anodized aluminum, 1/4" (6 mm)
Shower curb: 10 LF, 2 sticks of 8' 2-1/2" (2.5 m)

FIXTURES & VOIDS

Shower curb: 60" x 4" — **FACES TILED, CU-1**

SHOWER FLOOR SLOPE

Linear drain along a wall, 60" x 2 1/2" linear grate (tile-in), 1/4 in./ft.
Corners: A 0, B 0, C +3/4", D +3/4".
Entry floor +3/4"; curb top +4" above the drain.
One-step mortar bed 1" to 1 3/4" under a bonded membrane: 1.4 cu ft, 4 x 60 lb bags deck mud.
Tile cut along the 60" x 2 1/2" linear grate: 6 tiles, about 5 LF of cut.

GENERAL NOTES

1. Verify all dimensions in the field before cutting or setting tile. Report discrepancies before proceeding.
2. Grout joints are 1/16" unless noted otherwise. Layout dimensions are to joint centerlines.
3. Snap control lines from the control point shown before setting. Dry-lay borders and areas to confirm cuts.
4. Install per ANSI A108 and the TCNA Handbook. Setting materials per ANSI A118 as recommended by the tile manufacturer.
5. Provide movement joints per TCNA EJ171 at perimeters, changes of plane and as required in the field.
6. Tile with any side over 18": running-bond offset not to exceed 33% unless approved by the manufacturer.
7. Cut custom pieces from the full-size templates. Confirm template scale with the 1" check square before cutting.
8. Wet area: 95% mortar coverage with the edges supported (ANSI A108.5); back-butter and lift a tile to check.
9. Interior floor that gets wet: pick a tile rated DCOF 0.42 or more (ANSI A326.3 / A137.1).

1 / T-20 **SHOWER FLOOR PLAN**

SCALE: 1 1/2" = 1'-0"

0' 1' 2' 3' 4'

PREPARED BY
Sample Contracting Co.
100 Main St, Anytown

PROJECT
Hillside primary bath
Client: Sample client
123 Example St

NOTICE
FOR ESTIMATING AND LAYOUT ONLY.
Not an engineered or stamped design. Verify every dimension in the field. Follow the tile, setting-material and membrane makers' instructions, TCNA guidelines and local code.

Verify all dimensions in the field.

REVISIONS

REV	DATE	DESCRIPTION
0	10/21/2026	Issued for layout

DATE
10/21/2026

SCALE
1 1/2" = 1'-0"

DRAWN BY
SC

SHEET SIZE
ANSI B (11" x 17")


SHEET TITLE
4. SHOWER FLOOR: SHOWER FLOOR PLAN & LEGEND

T-20

SHEET 20 OF 24

SLOPE DETAIL (GENERIC)

GENERIC SECTION, NOT TO SCALE. NOT AN ENGINEERED DETAIL: FOLLOW THE DRAIN, PAN AND MEMBRANE MAKERS.

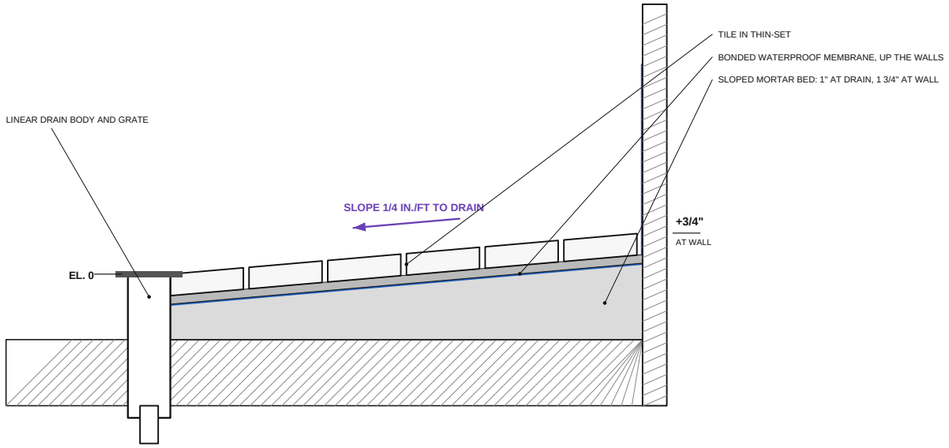

1 **SECTION THROUGH THE SHOWER FLOOR**
NOT TO SCALE

SLOPE CHECKS

OK Slope 1/4 in./ft: 1/4 in. per ft minimum (IRC P2709 / IPC 417), 1/2 in. per ft maximum (UPC 408.5).

OK Curb top +4" above the drain (2 in. to 9 in., UPC 408.5 / IRC P2709.1); floor at the entry +3/4".

i Linear drain: the floor is one plane at 1/4 in./ft, so the tile lays flat. The only slope cut is along the drain.

Slope layout for estimating and layout only, not an engineered drainage design. Set the drain and the screed lines in the field; follow the drain, pan and membrane makers' instructions and the plumbing code for this job.

SLOPE SCHEDULE

Drain	**Linear drain along a wall, 60" x 2 1/2" linear grate, tile-in**
Slope	**1/4 in./ft to the drain**
Spot elevations	**Drain 0; A 0, B 0, C +3/4", D +3/4"**
Entry and curb	**Floor +3/4", curb top +4"**
Mortar bed	**1" at the drain to 1 3/4" at the high side**
Deck mud	**4 x 60 lb, 1.4 cu ft + 10%**
Drain cut-out	**Tile cut along the 60" x 2 1/2" linear grate: 6 tiles, about 5 LF of cut**

PREPARED BY
Sample Contracting Co.
100 Main St, Anytown

PROJECT
Hillside primary bath
Client: Sample client
123 Example St

NOTICE

FOR ESTIMATING AND LAYOUT ONLY.
Not an engineered or stamped design. Verify every dimension in the field. Follow the tile, setting-material and membrane makers' instructions, TCNA guidelines and local code.

Verify all dimensions in the field.

REVISIONS

REV	DATE	DESCRIPTION
0	10/21/2026	Issued for layout

DATE
10/21/2026


SCALE
NTS

DRAWN BY
SC

SHEET SIZE
ANSI B (11" x 17")

SHEET TITLE
4. SHOWER FLOOR SLOPE & FOLD CUTS

T-21

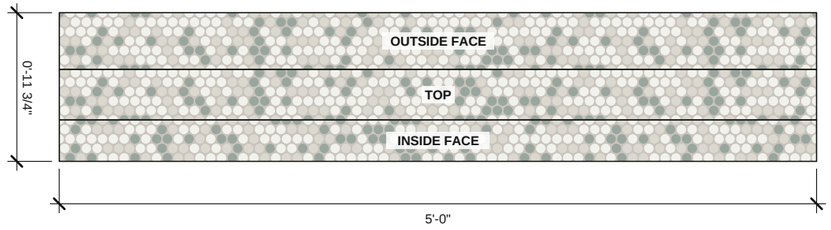

CU-1 SHOWER CURB, UNFOLDED

FACES SCHEDULE

MARK	FACE	SIZE	FULL	CUT
CU-1	Top	5'-0" x 0'-4"	-	-
CU-1	Inside face	5'-0" x 0'-3 1/4"	-	-
CU-1	Outside face	5'-0" x 0'-4 1/2"	-	-

CU-1 Shower curb: 4.9 sf; order 6 sheets (6 sf), T3 3/4" penny round on 12 x 12 sheets, with the field tile.

NOTES

1. Curb: slope the top toward the shower. Inside face from the curb top down to the shower floor; outside face to the bathroom floor.
2. Faces are drawn at framed size. Waterproof them with the walls and floor: their area is in the membrane quantity.

NICHE, CURB & BENCH FACES

SCALE: 1" = 1'-0". Each face drawn flat around the one you see; tile as laid out on the faces.

PREPARED BY
Sample Contracting Co.
100 Main St, Anytown

PROJECT
Hillside primary bath
Client: Sample client
123 Example St

NOTICE
FOR ESTIMATING AND LAYOUT ONLY.
Not an engineered or stamped design. Verify every dimension in the field. Follow the tile, setting-material and membrane makers' instructions, TCNA guidelines and local code.

Verify all dimensions in the field.

REVISIONS

REV	DATE	DESCRIPTION
0	10/21/2026	Issued for layout

DATE
10/21/2026

SCALE
1" = 1'-0"

DRAWN BY
SC

SHEET SIZE
ANSI B (11" x 17")

SHEET TITLE
4. NICHE, CURB & BENCH FACES

T-22

TILE SCHEDULE

MARK	SEL	LOCATION	PIECE	SHAPE / SIZE	FULL	CUT	ORDER	SOURCE	STOCK
P1	T3	Field	3/4" penny round	3/4" penny round on 12 x 12 sheets	-	-	14	Mosaic sheets	-
P2	T3	Drain	Sheet: tile-in grate insert, 59 1/2" x 2"	11 15/16" square	0	5	6	Buy	-
CU-1	T3	Shower curb	Faces: top, inside, outside	3/4" penny round on 12 x 12 sheets	-	-	6	Mosaic sheets	-

TRIM SCHEDULE

MARK	SEL	PROFILE	HEIGHT	FINISH	WHERE	LF	ORDER	CORNERS & ENDS
TR-2	T7	Schluter-RONDEC	1/4" (6 mm)	Satin anodized aluminum	Shower curb	10	2 sticks of 8' 2-1/2" (2.5 m)	-

Sticks: each run is cut longest first from the stick length shown, 1/8" kerf per cut and 1" extra per mitered end, reusing offcuts on the same surface; runs longer than a stick join with a connector where the profile has one. No other overage is added. LF is rounded up to whole feet. Profile data is from Schluter-Systems' published data sheets (sources listed with each profile). Schluter, JOLLY, RONDEC, QUADEC, SCHIENE, DILEX, RENO, TREP and FINEC are trademarks of Schluter-Systems. BidRidge is not affiliated with or endorsed by Schluter-Systems. Confirm sizes and item numbers with your supplier.

MATERIAL SUMMARY

Tiled area	**12.3 sf**
Voids	**2.7 sf**
Niche/curb/bench faces	**4.9 sf (CU-1)**
Field tile	**3/4" penny round on 12 x 12 sheets**
Grout joint	**1/16"**
Overage	**10%**
Tile to order	**26 sf (14 sheets)**
Mosaic, Field	**14 sheets, 14 sf**
Mosaic, Shower curb	**6 sheets, 6 sf**
Grout (est.)	**13 lb dry, 1 x 25 lb**
Thin-set (est.)	**1 x 50 lb, 1/4" x 1/4" square notch**
Waterproofing	**20 sf (liquid)**
Accent & mosaic tile	**20 sf of the order**
Floor prep & backer	**None: the shower pan**
Membrane	**Liquid, 20 sf, 1 gal**
Preformed corners	**4 inside, 2 outside**
Edge trim	**10 LF, 2 sticks**
Deck mud (est.)	**4 x 60 lb, 1.4 cu ft**
Shower drain	**60" x 2 1/2" linear grate**

PREPARED BY

Sample Contracting Co.
100 Main St, Anytown

PROJECT

Hillside primary bath
Client: Sample client
123 Example St

NOTICE

FOR ESTIMATING AND LAYOUT ONLY.
Not an engineered or stamped design. Verify every dimension in the field. Follow the tile, setting-material and membrane makers' instructions, TCNA guidelines and local code.

Verify all dimensions in the field.

REVISIONS

REV	DATE	DESCRIPTION
0	10/21/2026	Issued for layout

DATE
10/21/2026

SCALE
NTS


DRAWN BY
SC

SHEET SIZE
ANSI B (11" x 17")

SHEET TITLE

4. TILE SCHEDULE, TRIM & CUT TEMPLATES

T-23

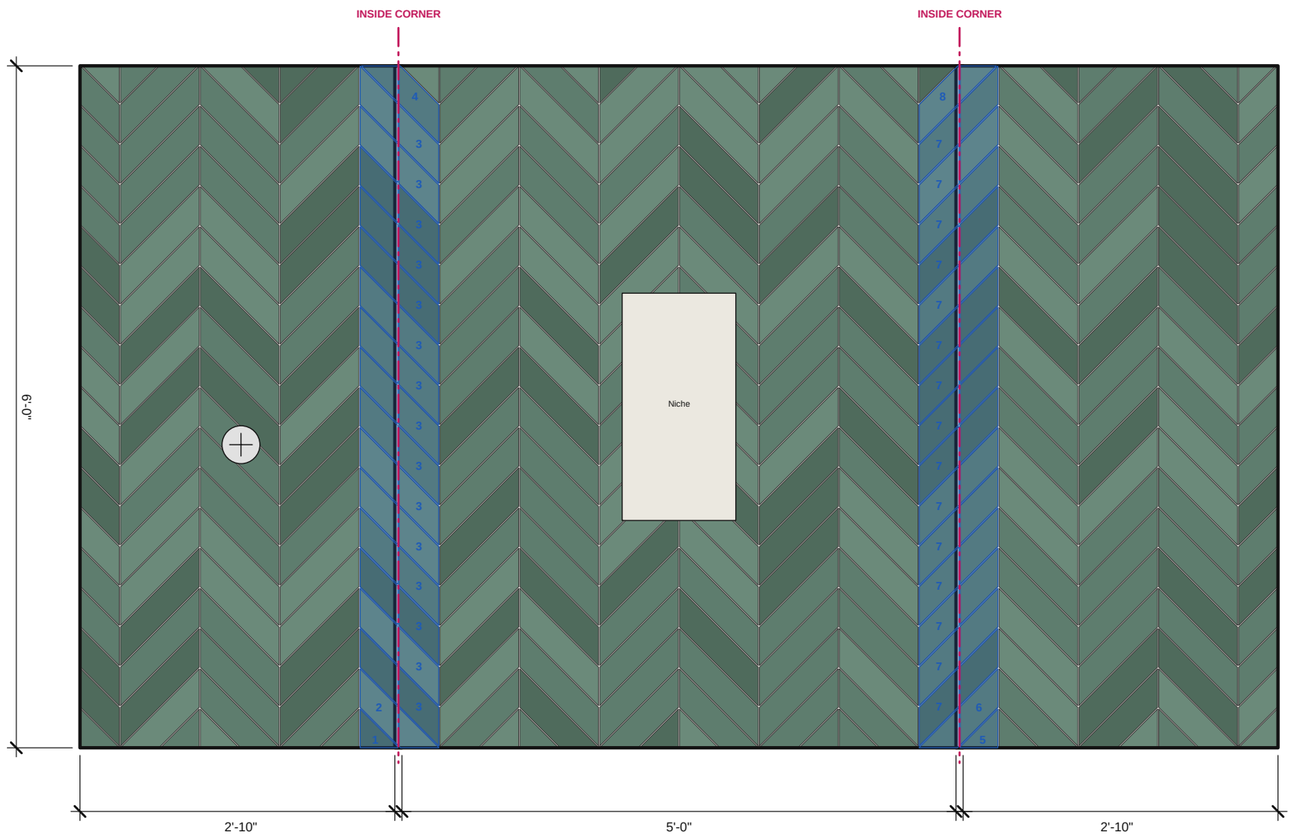

TUB LEFT END **TUB BACK** **TUB RIGHT END**

1 / T-24

UNFOLDED ELEVATION

SCALE: 3/4" = 1'-0". Walls as you face them, left to right, bottoms on one line.

CORNER WRAP CUT SCHEDULE

CW-1
1 tile at the inside corner
Tub left end: 5-sided piece, 4" x 4 1/16" overall, corner cut 45° to the long edge
Order 2 tiles (incl. overage)

CW-2
1 tile at the inside corner, one tile makes both pieces
Tub left end: Parallelogram, 5 5/8" x 4 1/16" sides, 45°, corner cut 45° to the long edge
Tub back: 5-sided piece, 2 7/8" x 5 15/16" overall, corner cut 45° to the long edge (offcut)
Order 2 tiles (incl. overage)

CW-3
15 tiles at the inside corner, one tile makes both pieces
Tub left end: Parallelogram, 5 5/8" x 4 1/16" sides, 45°, corner cut 45° to the long edge
Tub back: Parallelogram, 5 15/16" x 4 1/16" sides, 45°, corner cut 45° to the long edge (offcut)
Order 18 tiles (incl. overage)

CW-4
1 tile at the inside corner, one tile makes both pieces
Tub left end: Triangle, sides 3 13/16" / 5 7/16" / 3 13/16", corner cut 45° to the long edge
Tub back: 5-sided piece, 2 7/8" x 8 3/4" overall, corner cut 45° to the long edge (offcut)
Order 2 tiles (incl. overage)

CW-5
1 tile at the inside corner
Tub right end: 5-sided piece, 4" x 4 1/16" overall, corner cut 45° to the long edge
Order 2 tiles (incl. overage)

CW-6
1 tile at the inside corner, one tile makes both pieces
Tub back: 5-sided piece, 2 7/8" x 5 15/16" overall, corner cut 45° to the long edge
Tub right end: Parallelogram, 5 5/8" x 4 1/16" sides, 45°, corner cut 45° to the long edge (offcut)
Order 2 tiles (incl. overage)

CW-7
15 tiles at the inside corner, one tile makes both pieces
Tub back: Parallelogram, 5 15/16" x 4 1/16" sides, 45°, corner cut 45° to the long edge
Tub right end: Parallelogram, 5 5/8" x 4 1/16" sides, 45°, corner cut 45° to the long edge (offcut)
Order 18 tiles (incl. overage)

CW-8
1 tile at the inside corner, one tile makes both pieces
Tub back: 5-sided piece, 2 7/8" x 8 3/4" overall, corner cut 45° to the long edge
Tub right end: Triangle, sides 3 13/16" / 5 7/16" / 3 13/16", corner cut 45° to the long edge (offcut)
Order 2 tiles (incl. overage)

NOTES

1. Tiles marked CW are cut at a corner. Where a mark says one tile makes both pieces, cut the tile once at the corner line and set the offcut on the next wall so the pattern runs on.
2. Inside corners: each wall's tile stops at the face of the other wall's tile; the corner joint is 1/8" (caulk per EJ171). The hatched strip is the other wall's tile thickness plus half the joint.
3. Outside corners: tile runs to the framing corner and is finished with the edge trim shown, or mitered (bevel past the cut line by the tile thickness).
4. The pattern starts on Tub back (the widest wall); the others carry it on. Tile 3/8" thick.
5. Corner pieces pair when the corner joint is at least the blade kerf less 1/16". Check the first pair before cutting the rest.

PREPARED BY
Sample Contracting Co.
100 Main St, Anytown

PROJECT
Hillside primary bath
Client: Sample client
123 Example St

NOTICE
FOR ESTIMATING AND LAYOUT ONLY.
Not an engineered or stamped design. Verify every dimension in the field. Follow the tile, setting-material and membrane makers' instructions, TCNA guidelines and local code.

Verify all dimensions in the field.

REVISIONS

REV	DATE	DESCRIPTION
0	10/21/2026	Issued for layout

DATE
10/21/2026

SCALE
3/4" = 1'-0"

DRAWN BY
SC

SHEET SIZE
ANSI B (11" x 17")

SHEET TITLE
UNFOLDED ELEVATION & CORNER CUTS: TUB LEFT END | TUB

T-24