ARCHITECTURAL CASEWORK
SHOP DRAWING SUBMITTAL

Section 06 41 00 Architectural Wood Casework

PROJECT	**Sample Bar & Grill**
ADDRESS	**200 Sample Ave**
OWNER	**Sample Restaurant Group**
ARCHITECT	**Sample Architects**
GENERAL CONTRACTOR	**Sample GC**
SUBMITTED BY	**Sample Casework Co., 100 Main St, Anytown**
SPEC SECTION	**06 41 00 Architectural Wood Casework**
SUBMITTAL NO.	**04, revision 0**
DATE	**10/28/2026**

AWI GRADE	**Custom (ANSI/AWI 0641-2019)**

REVISIONS

REV 0 10/28/2026	**Issued for review (submittal)**

SHEET INDEX

CW-0	Cover sheet & index
CW-1	Plan, elevations and notes
CW-2	Elevations and schedules
CW-3	Sections and details
CW-4	Sections and details

GENERAL NOTES

1. Verify all dimensions, wall conditions and appliance data in the field before fabrication. Report discrepancies to the architect and the general contractor before proceeding.
2. Quality standard: ANSI/AWI 0641-2019 Architectural Wood Casework, AWI Custom grade, unless noted. Frameless (32 mm system), full overlay.
3. Materials: boxes Prefinished maple ply 3/4" (18 mm); fronts Rift white oak veneer ply 3/4"; stained or clear coat. See the materials schedule.
4. Hardware: hinges and drawer slides ANSI/BHMA Grade 2 minimum; see the hardware schedule for types and quantities.
5. Countertops: quartz, eased edge. Appliances, plumbing and electrical by others.
6. Integral lighting (C-L1): the routed channels with their extrusions and diffusers, the wire chases and the driver access are ours. LED tape and sheets, drivers, power, J-boxes and controls are by electrical (fixtures to be specified: RFI); driver locations and loads are assumptions to VERIFY: see the LIGHTING COORDINATION schedule.
7. Bar (A-BR1, B-BR1): the tops cantilever on concealed brackets let into the die walls' top plates; the die walls (5 1/2" studs, 5/8" gypsum board, T-1 tile and FRP-1 FRP, blocking) by GC. Brackets per spec, confirm with the maker's load table: not an engineered design. Our work (sub-tops, blocking ledgers): AWI Custom grade.
8. Q-1 bar tops by countertop fabricator, drawn in outline for coordination: their edges, groove, seams, corner joints, waterfall legs and the flip-up top are the fabricator's; our sub-tops and supports under them.
9. LED light, plug mold and all wiring under the bar tops by electrical: we keep the space under our sub-tops clear.
10. Underbar equipment by others (kitchen consultant): shown in phantom.
11. The bar is drawn true to its own axis; it sits at about 12 deg to the building grid (SCALED): see the key plan.
12. Not an engineered design. Wall blocking, anchoring and appliance clearances: verify in the field and with the makers' instructions.

NOT AN ENGINEERED DESIGN. Verify every dimension and condition in the field. The stamp areas are for the reviewers; the casework contractor does not fill them in.

ARCHITECT / ENGINEER REVIEW STAMP

Reviewer's stamp area

CONTRACTOR'S REVIEW

Reviewed by / date

PREPARED BY

Sample Casework Co.

100 Main St
Anytown

PROJECT

SAMPLE BAR & GRILL

200 Sample Ave

OWNER

Sample Restaurant Group

ARCHITECT

Sample Architects

GENERAL CONTRACTOR

Sample GC

SPEC SECTION

06 41 00 Architectural Wood Casework

NOTICE

Shop drawing for review. Field-verify all dimensions before fabrication. Not an engineered design.

REVISIONS

REV	DATE	DESCRIPTION
0	10/28/2026	Submittal 04 for review

SUBMITTAL
No. 04, REV 0

DATE
10/28/2026


SCALE
NTS


DRAWN BY
SC

SHEET SIZE
ARCH D (24" x 36")

SHEET TITLE
COVER SHEET & INDEX

CW-0

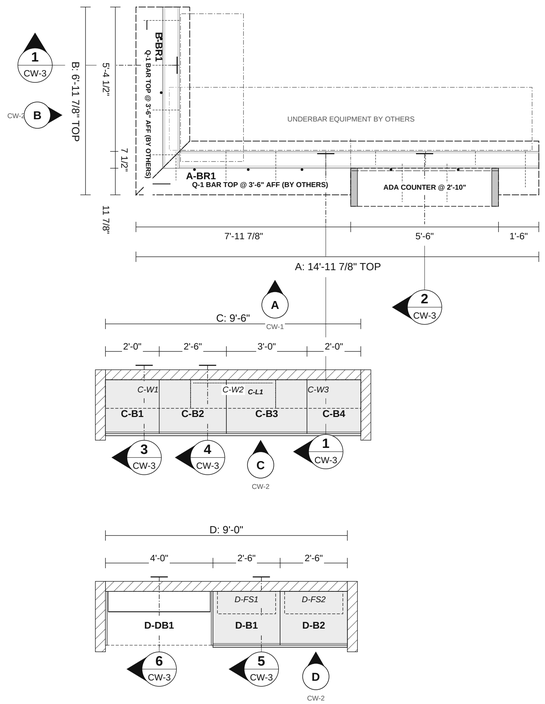


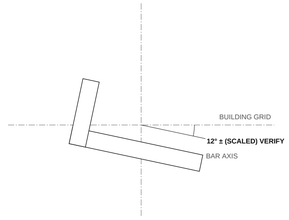

KEY PLAN: BAR 12° TO THE GRID (NTS)

1 FLOOR PLAN

SCALE: 3/8" = 1'-0"

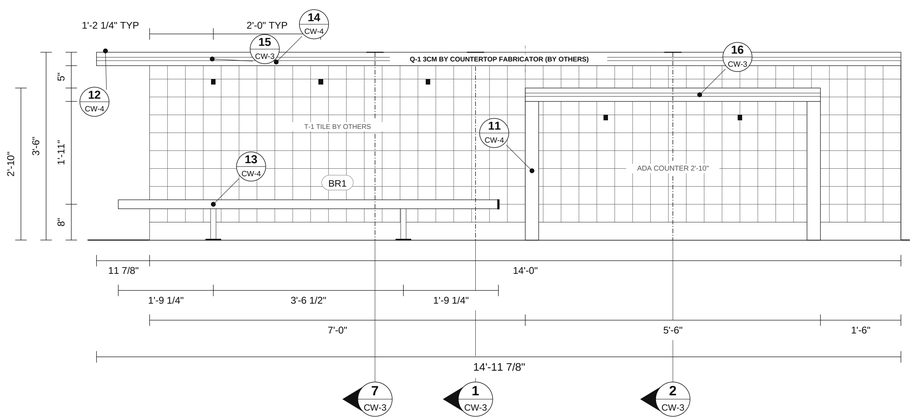

A ELEVATION A - BAR - FRONT

SCALE: 3/4" = 1'-0"

GENERAL NOTES

1. Verify all dimensions in the field before fabrication. Report discrepancies before proceeding.
2. Casework: frameless (32 mm system), full overlay, AWI Custom grade unless noted.
3. Gaps between doors and drawer fronts 1/8". Reveal under countertops 1/4".
4. Countertops, appliances, plumbing and electrical by others unless noted.
5. Base cabinets on a ladder base, 4" high, set back 3". Shim at most 1/2". Wall cabinets fastened into studs.
6. Hinges and slides ANSI/BHMA Grade 2 minimum. Hardware locations per the cabinet schedule.
7. Plan dimensions are to the finished wall face. Elevation heights are above the finished floor.
8. Bar (A-BR1, B-BR1): the tops cantilever on concealed brackets let into the die walls' top plates; the die walls (5 1/2" studs, 5/8" gypsum board, T-1 tile and FRP-1 FRP, blocking) by GC. Brackets per spec, confirm with the maker's load table: not an engineered design. Our work (sub-tops, blocking ledgers): AWI Custom grade.
9. Q-1 bar tops by countertop fabricator, drawn in outline for coordination: their edges, groove, seams, corner joints, waterfall legs and the flip-up top are the fabricator's; our sub-tops and supports under them.
10. LED light, plug mold and all wiring under the bar tops by electrical: we keep the space under our sub-tops clear.
11. Underbar equipment by others (kitchen consultant): shown in phantom.
12. The bar is drawn true to its own axis; it sits at about 12 deg to the building grid (SCALED): see the key plan.
13. Integral lighting (C-L1): the routed channels with their extrusions and diffusers, the wire chases and the driver access are ours. LED tape and sheets, drivers, power, J-boxes and controls are by electrical (fixtures to be specified: RFI); driver locations and loads are assumptions to VERIFY: see the LIGHTING COORDINATION schedule.
14. Floating shelves (D-DB1, D-FS1, D-FS2): concealed steel supports into continuous 2x blocking by GC (locations VERIFY); supports per spec, confirm: not an engineered design.
15. Display bays (D-DB1): metal frames by misc. metals, shown for coordination; the plinth anchored to the floor, the frame to the soffit framing or blocking by others.
16. Seismic: anchorage of casework to the structure per the jurisdiction / engineer of record where required (floor-supported units over 5'-9" high are restrained top and bottom). The anchorage details show intent only: not an engineered design.
17. Details: typical details, drawn at the scale noted. Not an engineered design; verify in the field.

ADVISORY (7) - CONFIRM

- A-BR1: Bar A-BR1 brackets: about 340 lb and 3,300 in-lb at the worst bracket (1'-10 5/16" of the 3CM quartz with its 3" edges, the sub-top and a 250 lb lean at the guest edge, 11 7/8" out), under the 400 lb entered. Not an engineered design: confirm the bracket (Concealed flat bracket, per spec), its spacing and the blocking in the die with the maker's load table.
- A-BR1: Bar A-BR1: the ring corner at the left end cantilevers about 1'-4 13/16" diagonally past the dies' corner: a bracket on the diagonal or confirm with the fabricator.
- A-BR1: Bar A-BR1: the lower counter is the accessible portion: at least 5% of the seating at the bar (ADA 226.1); the architect to confirm.
- B-BR1: Bar B-BR1 brackets: about 330 lb and 3,200 in-lb at the worst bracket (1'-8" of the 3CM quartz with its 3" edges, the sub-top and a 250 lb lean at the guest edge, 11 7/8" out), under the 400 lb entered. Not an engineered design: confirm the bracket (Concealed flat bracket, per spec), its spacing and the blocking in the die with the maker's load table.
- D-DB1: D-DB1 display bay: the DM-2 metal frame (by misc. metals, for coordination) is about 447 lb (3/16" bent plate assumed) on the 3 1/4" plinth, anchored to the floor, and to the soffit framing or blocking by others; inside, 3 shelves on 4 concealed steel supports each: about 33 lb and 147 in-lb at each support at 40 psf. The frame, its anchorage and the shelf supports are PER SPEC, CONFIRM. Not an engineered design.
- D-FS1: D-FS1, D-FS2 floating shelves: the most loaded (D-FS1) 2 shelves on 3 concealed steel supports each: about 28 lb and 138 in-lb at each support at 40 psf. The supports, their size, spacing and embedment into continuous wall blocking (by others) are PER SPEC, CONFIRM. Not an engineered design.
- D-B1: Display drawers (D-B1, D-B2): 6 lockable product-display drawers with a 7" open display zone in front, lockable storage behind a 1/2" divider, a 1" built-up bottom and a DM-3 bent metal rail (ours). Glazing or an open front, the lock type and the slide rating are PER SPEC, CONFIRM.

MATERIALS SCHEDULE (CODES = THE FINISH SCHEDULE)

ITEM	CODE	DESCRIPTION	MANUFACTURER / PRODUCT	NOTES
Core (boxes)		Prefinished maple ply 3/4" (18 mm); backs Prefinished maple ply 1/4" (5.2 mm)	Per spec	AWI Custom grade
Faces (doors, drawer fronts, ends)	C1	Slab, Rift white oak veneer ply 3/4"; full overlay, 1/8" gaps	Per spec	
Edge banding		Fronts: Wood veneer tape; boxes: 0.5 mm PVC	Per spec	
Drawer boxes		Baltic birch 12 mm sides, back and front; Baltic birch 6 mm bottoms, doweled joints	Per spec	
Finish	C2	Stained or clear coat (color to be selected)	Per spec	
Countertop		Quartz, 1 1/2", eased edge, 4" backsplash	Per spec	
Bar tops	Q-1	Q-1 3cm by countertop fabricator, 3" mitered edge, profile D with a half-moon routed groove; ADA counter and waterfall legs; on our sub-top	Per spec	By countertop fabricator
Bar sub-tops and supports		3/4" plywood sub-tops; concealed flat brackets (Concealed flat bracket, per spec) let into the die's top plate	Per spec	Per spec, confirm: not an engineered design
Die wall finishes	T-1	T-1 tile (guest face), tile cove base; FRP-1 FRP (bartender face); on 5/8" gypsum board over 5 1/2" studs	Per spec	By others (GC)
Foot rail	DM-1	2" OD foot rail on post brackets, per spec	Per spec	Scope: confirm (RFI)
Integral lighting (ours)		Routed LED channels 5/8 x 3/8 in., aluminium extrusion with a frosted diffuser; wire chases: grooves, 1 in. bored holes with grommets	Per spec	AWI Custom
LED, drivers, power and controls		LED tape or sheets, Class 2 drivers, 120 V feeds and J-boxes, controls and wiring: see the LIGHTING COORDINATION schedule	Per spec	By electrical: fixtures per the RFIs cited
Floating shelves	WD-1	Veneer on MDF core 1 1/2" shelves 1 1/2", veneer both faces, banded; concealed steel supports into blocking by GC; LED channel routed at the rear	Per spec	Supports per spec, confirm: not an engineered design
Metal rails	DM-3	Bent metal rail, 1/8" plate (assumed), face 1 3/4" and lip, at the shelf and display drawer fronts	Per spec	Ours, bought fabricated and finished
Display bay frame	DM-2	Metal plate frame 3/4" on four sides, full depth, on a wood plinth; anchored to the soffit	Per spec	By misc. metals; shown for coordination
Display drawers	C1	Built-up bottom (3/4" plywood + 1/4" veneer), veneer divider, storage compartment; cam locks keyed alike	Per spec	Lock type per spec, confirm

HARDWARE SCHEDULE (QUANTITIES FROM THE DESIGN)

ITEM	CODE	DESCRIPTION	QTY	UNIT	MANUFACTURER / MODEL	STANDARD
Hinges	C3	Hinge, clip-on soft-close 110°, with plate	16	each	Per spec	ANSI/BHMA Grade 2 min.; 2 per door to 40" high, 3 to 60", 4 to 80", 5 to 100"; +1 over 24" wide (heavy doors: per the maker)
Drawer slides	C3	Undermount slide, full extension soft-close (pair)	13	pair	Per spec	ANSI/BHMA Grade 2 min.; full extension
Knobs or pulls	C4	Knob or pull	16	each	Per spec	To be selected
Shelf supports		Shelf pin, 5 mm	16	each	Per spec	
Wall cabinet hangers		Wall cabinet hanger rail or cleat	3	each	Per spec	
Glass inserts		Glass insert	10.9	sq ft	Per spec	
LED channels		LED channel, aluminium with frosted diffuser (9 pieces, cut to length)	26	LF	Per spec	
Wire chase grommets		Wire grommet 1", at a bored chase hole (each)	3	each	Per spec	
Floating shelf supports		Concealed floating-shelf support, steel (each)	24	each	Per spec	
Metal rails		Bent metal rail 1/8", face and lip, finished	34	LF	Per spec	
Drawer locks		Drawer lock, cam lock keyed alike, with strike (each)	6	each	Per spec	
Plinth and frame anchors		Plinth or frame anchor, clip angle and fasteners (each)	2	each	Per spec	
Bar-top brackets		Concealed flat bar-top bracket, steel, let into the die top plate (each)	12	each	Per spec	
Lower counter brackets		Concealed L bracket for a lower counter, leg into the die framing (each)	2	each	Per spec	
Foot rail		Bar foot rail tube 2" OD, finish per spec	13.5	LF	Per spec	
Foot rail post brackets		Foot rail post bracket, 90°, with floor flange (each)	4	each	Per spec	
Foot rail elbows		Foot rail 90° elbow (each)	1	each	Per spec	
Foot rail end caps		Foot rail flat end cap (each)	2	each	Per spec	
Purse hooks		Purse hook under the bar top (each)	7	each	Per spec	

LEGEND

- Base cabinet
- Wall cabinet above
- Countertop, quartz
- Appliance, opening or space
- Integral LED channel (dashed); driver Dn (hidden); chase (dash-dot)
- Die wall by others (framing, board, finishes)
- Foot rail (centre line) and its posts
- (A) Elevation marker: letter over the sheet
- Section cut: number over the sheet; drawn looking the way the arrow points

CABINET SCHEDULE

TAG	TYPE	W	H	D	FRONTS	INSIDE	ENDS	HARDWARE	NOTES
WALL A - BAR - FRONT									

PREPARED BY
Sample Casework Co.
100 Main St
Anytown

PROJECT
SAMPLE BAR & GRILL
200 Sample Ave

OWNER
Sample Restaurant Group

ARCHITECT
Sample Architects

GENERAL CONTRACTOR
Sample GC

SPEC SECTION
06 41 00 Architectural Wood Casework

NOTICE
Shop drawing for review. Field-verify all dimensions before fabrication. Not an engineered design.

REVISIONS

REV	DATE	DESCRIPTION
0	10/28/2026	Submittal 04 for review

SUBMITTAL
No. 04, REV 0

DATE
10/28/2026


SCALE
As noted

DRAWN BY
SC

SHEET SIZE
ARCH D (24" x 36")


SHEET TITLE
PLAN, ELEVATIONS AND NOTES

CW-1

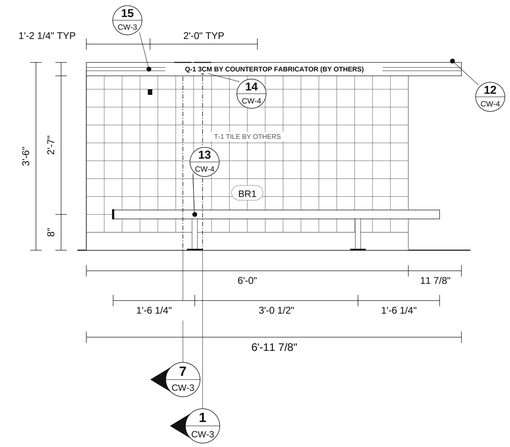


B **ELEVATION B - BAR - RETURN**

SCALE: 3/4" = 1'-0"

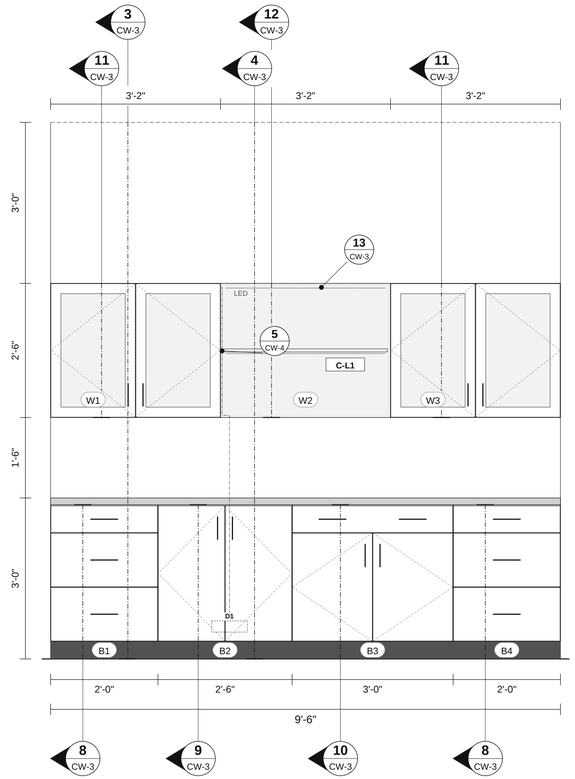

C **ELEVATION C - BACK BAR**

SCALE: 3/4" = 1'-0"

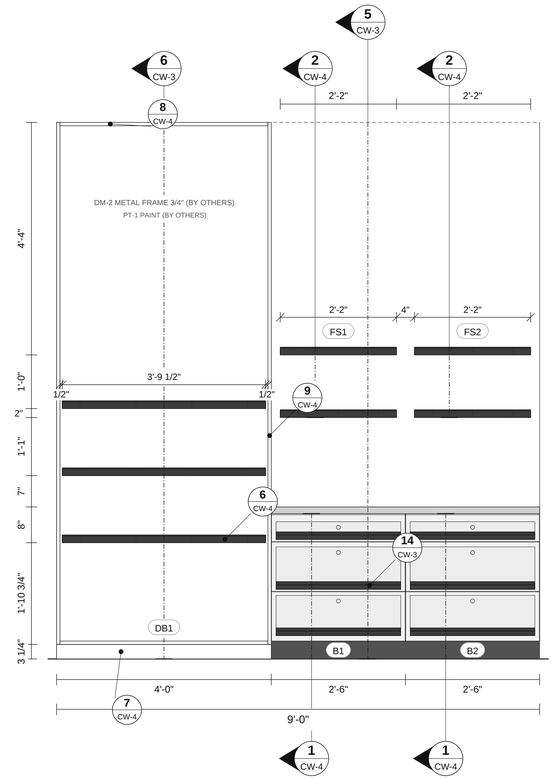

D **ELEVATION D - RETAIL WALL**

SCALE: 3/4" = 1'-0"

CABINET SCHEDULE (CONT.)

TAG	TYPE	W	H	D	FRONTS	INSIDE	ENDS	HARDWARE	NOTES
A-BR1	Bar top on die wall	14'-0"	3'-6" top	2'-0"	Q-1 3CM BY COUNTERTOP FABRICATOR (by others)	Profile D edge 3"	L ring corner, R open	8 brackets, 2 L brackets, foot rail, 2 posts, 5 hooks	11 7/8" guest / 4 5/8" bartender overhang; die 7 1/2" by GC; ADA counter 2'-10", 5'-6"; 1 seam (coordination)
WALL B - BAR - RETURN									
B-BR1	Bar top on die wall	6'-0"	3'-6" top	2'-0"	Q-1 3CM BY COUNTERTOP FABRICATOR (by others)	Profile D edge 3"	L open, R ring corner	4 brackets, foot rail, 2 posts, 2 hooks	11 7/8" guest / 4 5/8" bartender overhang; die 7 1/2" by GC
WALL C - BACK BAR									
C-B1	3-drawer	2'-0"	2'-10 1/2"	1'-11 1/4"	3 drawer	3 drawer box	-	3 pr slides, 3 knobs or pulls	
C-B2	Full-height door	2'-6"	2'-10 1/2"	1'-11 1/4"	2 door	1 adj shelf	-	4 hinges, 2 knobs or pulls	
C-B3	Drawer over door	3'-0"	2'-10 1/2"	1'-11 1/4"	1 drawer, 2 door	1 adj shelf, 1 drawer box	-	4 hinges, 1 pr slides, 4 knobs or pulls	
C-B4	3-drawer	2'-0"	2'-10 1/2"	1'-11 1/4"	3 drawer	3 drawer box	-	3 pr slides, 3 knobs or pulls	
C-W1	Glass door	3'-2"	2'-6"	1'-0"	2 door, glass	1 adj shelf	-	4 hinges, 2 knobs or pulls	
C-W2	Door	3'-2"	2'-6"	1'-0"	open	1 fixed	-	-	
C-W3	Glass door	3'-2"	2'-6"	1'-0"	2 door, glass	1 adj shelf	-	4 hinges, 2 knobs or pulls	
C-L1	Lit shelves	2'-11 9/16"	-	-	-	5/8 x 3/8 in. channel	-	Driver D1; 3 grommets	LED by electrical; RFI
WALL D - RETAIL WALL									
D-DB1	Display bay, metal frame	4'-0"	10'-0"	2'-0"	DM-2 frame (by others)	3 shelves 3'-9 1/2"	3 1/4" plinth	12 supports	PT-1 paint (by others); WD-1; frame anchored to the soffit
D-B1	3-drawer	2'-6"	2'-8 1/2"	1'-11 1/4"	3 display drawers, DM-3 rail	7" display, 13 1/2" storage	-	3 pr slides, 3 locks	
D-B2	3-drawer	2'-6"	2'-8 1/2"	1'-11 1/4"	3 display drawers, DM-3 rail	7" display, 13 1/2" storage	-	3 pr slides, 3 locks	
D-FS1	Floating shelves	2'-2"	2 x 1 1/2"	10"	DM-3 rail	veneer on MDF core, LED channel	-	6 supports	4'-6", 5'-8" to the undersides; WD-1; blocking by GC
D-FS2	Floating shelves	2'-2"	2 x 1 1/2"	10"	DM-3 rail	veneer on MDF core, LED channel	-	6 supports	4'-6", 5'-8" to the undersides; WD-1; blocking by GC

FINISH SCHEDULE

CODE	ITEM	PRODUCT	COLOR / FINISH	DETAILS	STATUS
	Cabinets	Shop-built frameless cabinets: Prefinished maple ply 3/4" (18 mm) boxes	Stained or clear coat (to be selected)	Slab doors and drawer fronts, Rift white oak veneer ply 3/4"; full overlay; wood veneer tape edges; AWI Custom grade; 10.9 sq ft of glass inserts	Selected
	Paint or stain	Stain or clear coat		Cabinet doors, drawer fronts and exposed ends; by the painter: 29 pieces (21 doors and drawer fronts, 8 display casework pieces)	To be selected
	Cabinet hardware	Hinges and drawer slides		16 x hinge, clip-on soft-close 110°, with plate; 13 pair undermount slide, full extension soft-close	Selected
	Cabinet hardware	Knobs or pulls		16 each	To be selected
	Display casework	Shop-built display casework: floating shelves 1 1/2" veneer on mdf core, display bay plinths, lockable display drawers	Stained or clear coat (to be selected)	DM-3 bent metal rails (1/8" steel, blackened, clear lacquer: ours) or by others as scheduled; DM-2 metal frame (by misc. metals); cam locks keyed alike; concealed steel shelf supports; AWI Custom grade	To be selected

COUNTERTOPS - QUARTZ, 4" BACKSPLASH, PIECES UP TO 9' 6"

RUN	LF	TOP SF	SPLASH SF	EDGE LF	EDGE PROFILE	CUTOUTS	SEAMS	SEATING
Wall C (Back bar)	9.5	19.8	3.2	9.5	Eased	-	-	-
Wall D (Retail wall)	5.0	10.4	1.7	5.0	Eased	-	-	-

COUNTERTOPS - QUARTZ, 4" BACKSPLASH, PIECES UP TO 9' 6" (CONT.)

RUN	LF	TOP SF	SPLASH SF	EDGE LF	EDGE PROFILE	CUTOUTS	SEAMS	SEATING
TOTAL	14.5	30.2	4.9	14.5		-	-	-

LIGHTING COORDINATION (CHANNELS, CAVITIES, CHASES AND ACCESS OURS; LED, DRIVERS, POWER AND CONTROLS BY ELECTRICAL: VERIFY)

MARK	RUN	CONDITION	SIZE	OURS	LOAD	DRIVER	POWER AND CHASE	FIXTURE / RFI
C-L1	Wall C	Lit shelves in C-W2 (1 fixed shelf, 1 top)	5.9 LF in 2 runs	5/8 x 3/8 in. channel, extrusion and diffuser (ours)	26 W (4.4 W/ft)	D1: In C-B2, on the back panel	120 V at the driver, in C-B2; chase C-W2 left side (groove), C-W2 bottom, the countertop, C-B2 top	Recessed linear LED, by electrical; RFI required
D1	Wall C	Driver location	-	Reached through C-B2	26 W	1 x 60 W, 80% loaded (by electrical): In C-B2, on the back panel	120 V feed at the drivers (J-box by electrical)	For C-L1
A-BR1	Wall A	Bar top: LED light under the sub-top, behind the guest edge	14.0 LF	Space kept clear under our sub-top; the LED fixture by electrical	62 W (4.4 W/ft)	2 x 60 W: by electrical (location VERIFY)	By electrical; wire in a 1/4 in. groove to the J-box	Per the electrical drawings; VERIFY
B-BR1	Wall B	Bar top: LED light under the sub-top, behind the guest edge	6.0 LF	Space kept clear under our sub-top; the LED fixture by electrical	26 W (4.4 W/ft)	1 x 60 W: by electrical (location VERIFY)	By electrical; wire in a 1/4 in. groove to the J-box	Per the electrical drawings; VERIFY
D-DB1	Wall D	Display bay shelves, LED at the rear of 3 shelves	11.4 LF	5/8 x 3/8 in. channel, extrusion and diffuser (ours)	50 W (4.4 W/ft)	2 x 60 W: by electrical (location VERIFY)	By electrical; wire in a 1/4 in. groove to the J-box	Per the electrical drawings; VERIFY
D-FS1	Wall D	Floating shelves, LED at the rear of 2 shelves	4.3 LF	5/8 x 3/8 in. channel, extrusion and diffuser (ours)	19 W (4.4 W/ft)	1 x 60 W: by electrical (location VERIFY)	By electrical; wire in a 1/4 in. groove to the J-box	Per the electrical drawings; VERIFY
D-FS2	Wall D	Floating shelves, LED at the rear of 2 shelves	4.3 LF	5/8 x 3/8 in. channel, extrusion and diffuser (ours)	19 W (4.4 W/ft)	1 x 60 W: by electrical (location VERIFY)	By electrical; wire in a 1/4 in. groove to the J-box	Per the electrical drawings; VERIFY

BY OTHERS (FOR COORDINATION, NOT IN THIS SCOPE)

TAG	RUN	ITEM	SIZE	LOCATION	BY
A-BR1T	Wall A	Q-1 quartz bar top 3CM, 3" mitered edge, profile D with a routed groove	14'-11 7/8" x 2'-0"	On our sub-top and brackets (for coordination; final by fabricator); 1 seam shown	Countertop fabricator
A-BR1A	Wall A	Q-1 ADA counter 2'-10" AFF with waterfall legs	5'-6" x 1'-5"	On our sub-top and L brackets; the legs on the finished floor, scribed	Countertop fabricator
A-BR1D	Wall A	Die wall: 5 1/2" studs 16" o.c., 5/8" gypsum board, T-1 tile (front), FRP-1 FRP (back), tile cove base; blocking at the brackets, hooks, ledgers and rail flanges	7 1/2" x 3'-4 1/8" H, 20 LF	Under the bar top, every leg (drawn as context)	GC
A-BR1E	Wall A	LED light and plug mold and all wiring under the bar top	20 LF	In the space under our sub-top, behind the guest edge (kept clear), every leg	Electrical
A-BR1U	Wall A	Underbar equipment by others	Per the kitchen consultant	Behind the die, under the bartender overhang (phantom)	Kitchen consultant
B-BR1T	Wall B	Q-1 quartz bar top 3CM, 3" mitered edge, profile D with a routed groove	6'-11 7/8" x 2'-0"	On our sub-top and brackets (for coordination; final by fabricator)	Countertop fabricator
C-L1-E	Wall C	LED tape in our channel (Recessed linear LED, by electrical), drivers (D1, 1 for C-L1), power and controls	5.9 LF, about 26 W	In C-B2, on the back panel	Electrical
D-DB1-FR	Wall D	DM-2 metal display frame, 3/4" plate on four sides	4'-0" W x 9'-8 3/4" H x 2'-0" D	0" from the left end, on our 3 1/4" plinth; anchored to the soffit framing	Misc. metals (others)
D-DB1-BK	Wall D	PT-1 paint (by others)	3'-10 1/2" W x 9'-7 1/4" H	Inside the frame, behind the shelves; installed before the shelves	Others

PREPARED BY
Sample Casework Co.
100 Main St
Anytown

PROJECT
SAMPLE BAR & GRILL
200 Sample Ave

OWNER
Sample Restaurant Group

ARCHITECT
Sample Architects

GENERAL CONTRACTOR
Sample GC

SPEC SECTION
06 41 00 Architectural Wood Casework

NOTICE
Shop drawing for review. Field-verify all dimensions before fabrication. Not an engineered design.

REVISIONS

REV	DATE	DESCRIPTION
0	10/28/2026	Submittal 04 for review

SUBMITTAL
No. 04, REV 0

DATE
10/28/2026


SCALE
3/4" = 1'-0"

DRAWN BY
SC

SHEET SIZE
ARCH D (24" x 36")

SHEET TITLE
ELEVATIONS AND SCHEDULES


CW-2

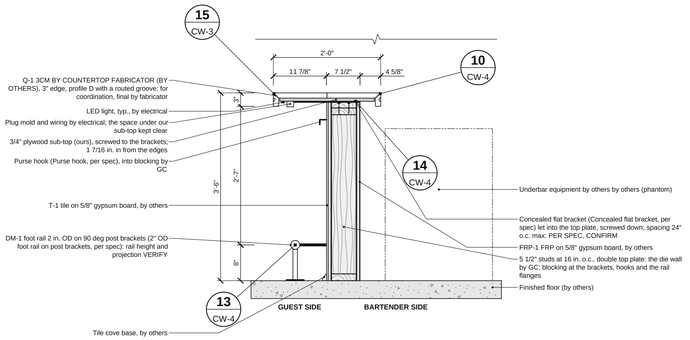

1 WALL SECTION: TYPICAL BAR TOP ON THE DIE WALL

SCALE: 3/4" = 1'-0"


At A-BR1, B-BR1 (cut marks on the plan and elevations)

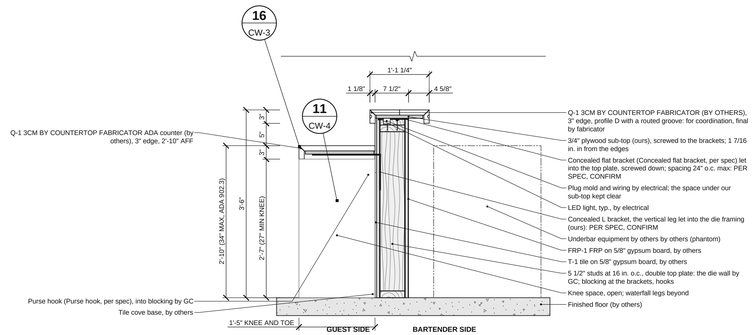

2 WALL SECTION: ADA COUNTER AT THE BAR

SCALE: 3/4" = 1'-0"


At A-BR1 (cut marks on the plan and elevations)

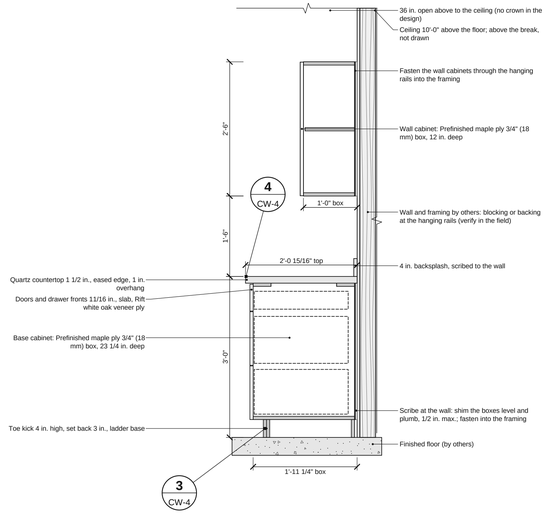

3 WALL SECTION: BASE, COUNTERTOP, WALL CABINET

SCALE: 3/4" = 1'-0"


At C-B1 (cut marks on the plan and elevations)

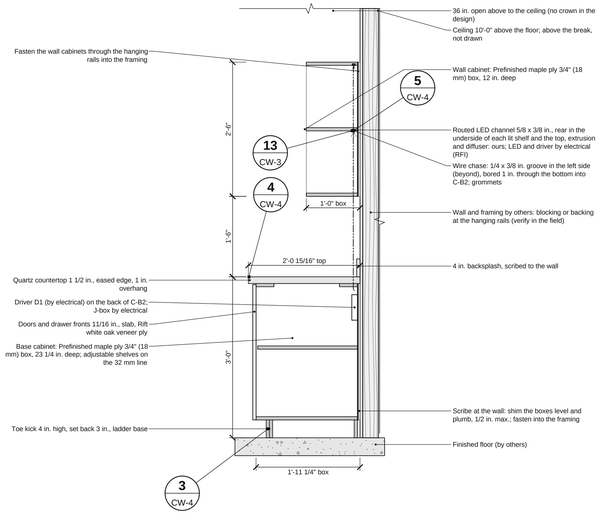

4 WALL SECTION: BASE, COUNTERTOP, WALL CABINET

SCALE: 3/4" = 1'-0"


At C-B2 (cut marks on the plan and elevations)

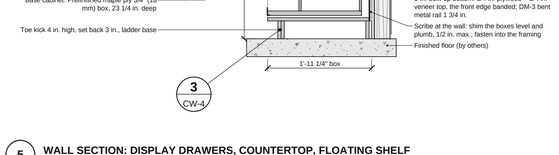

5 WALL SECTION: DISPLAY DRAWERS, COUNTERTOP, FLOATING SHELF

SCALE: 3/4" = 1'-0"

At D-B1 (cut marks on the plan and elevations)

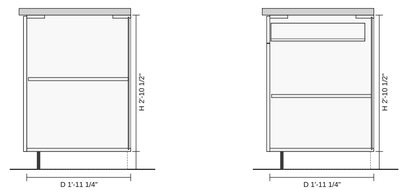

9 FULL-HEIGHT DOOR

SCALE: 3/4" = 1'-0"

Tags: C-B2


2'-10 1/2" H x 1'-11 1/4" D box

10 DRAWER OVER DOOR

SCALE: 3/4" = 1'-0"

Tags: C-B3


2'-10 1/2" H x 1'-11 1/4" D box

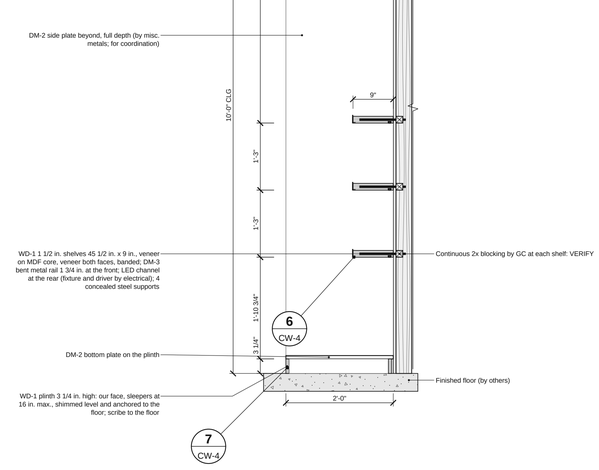

6 WALL SECTION: DISPLAY BAY D-DB1, SECTION

SCALE: 3/4" = 1'-0"

At D-DB1 (cut marks on the plan and elevations)

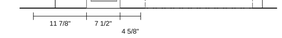


7 BAR TOP ON THE DIE WALL

SCALE: 3/4" = 1'-0"

Tags: A-BR1, B-BR1

3'-6" top x 2'-0" D, 11 7/8" guest overhang on the 7 1/2" die

Q-1 3cm by countertop fabricator (by others), on our 3/4" sub-top; 8 concealed brackets on the die (by GC)

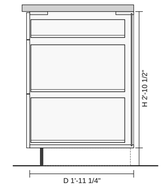


8 3-DRAWER


SCALE: 3/4" = 1'-0"

Tags: C-B1, C-B4


2'-10 1/2" H x 1'-11 1/4" D box

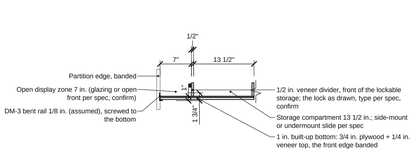


14 DISPLAY DRAWER FRONT 3/4" = 1'-0"

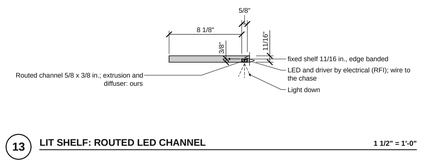

13 LIT SHELF: ROUTED LED CHANNEL 1 1/2" = 1'-0"

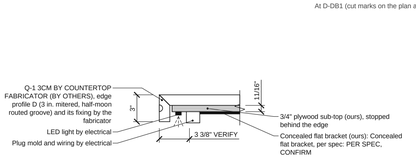

15 BAR TOP GUEST EDGE (COORDINATION - BY COUNTERTOP FABRICATOR) 1 1/2" = 1'-0"

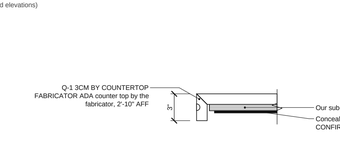

16 ADA COUNTER EDGE (COORDINATION - BY COUNTERTOP FABRICATOR) 1 1/2" = 1'-0"

PREPARED BY
Sample Casework Co.
100 Main St
Anytown

PROJECT
SAMPLE BAR & GRILL
200 Sample Ave

OWNER
Sample Restaurant Group

ARCHITECT
Sample Architects

GENERAL CONTRACTOR
Sample GC

SPEC SECTION
06 41 00 Architectural Wood Casework

NOTICE
Shop drawing for review. Field-verify all dimensions before fabrication. Not an engineered design.

REVISIONS

REV	DATE	DESCRIPTION
0	10/28/2026	Submittal 04 for review

SUBMITTAL
No. 04, REV 0

DATE
10/28/2026


SCALE
As noted


DRAWN BY
SC

SHEET SIZE
ARCH D (24" x 36")

SHEET TITLE
SECTIONS AND DETAILS

CW-3

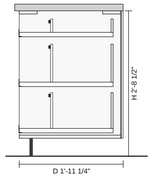

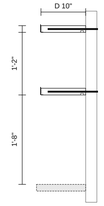

1 3-DRAWER

SCALE: 3/4" = 1'-0"

Tags: D-B1, D-B2

2'-8 1/2" H x 1'-11 1/4" D box

2 FLOATING SHELVES


SCALE: 3/4" = 1'-0"

Tags: D-FS1, D-FS2


2 x 1 1/2" shelves, 2'-2" x 10"

WD-1 veneer on MDF core 1 1/2" shelves,


3 concealed supports each; DM-3 metal rail

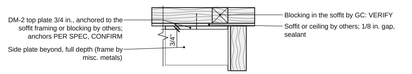

8 DISPLAY BAY FRAME AT THE SOFFIT — 3/4" = 1'-0"

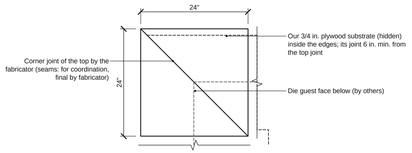


12 TOP CORNER: SUBSTRATE PLAN (COORDINATION) — 3/4" = 1'-0"

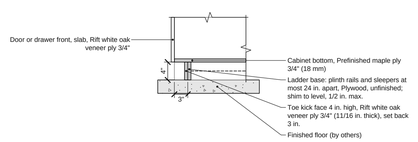


3 TOE KICK AT THE BASE CABINETS — 3/4" = 1'-0"


REF: ANSI/AWI 0641-2019 3.2.1.9 (toe base 4 in. min. high, 11/16 in. min. thick)

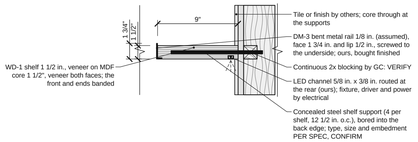


6 CANTILEVERED SHELF, RAIL AND LED — 1 1/2" = 1'-0"

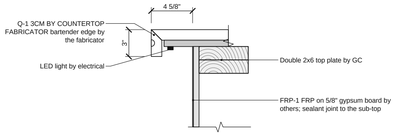

10 BAR TOP BARTENDER EDGE (COORDINATION - BY COUNTERTOP FABRICATOR) — 1 1/2" = 1'-0"

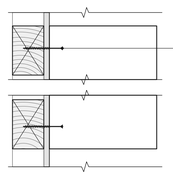


15 SEISMIC ANCHORAGE, TYPICAL — 1 1/2" = 1'-0"

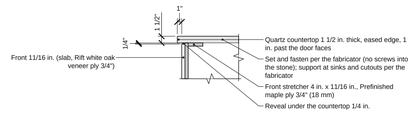


4 COUNTERTOP EDGE AT THE CABINET FRONT — 3/4" = 1'-0"


REF: ANSI/AWI 0641-2019 3.4.1.2(a) (reveal under the countertop 1/8 to 3/8 in.)

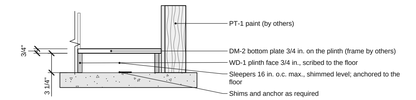


7 DISPLAY BAY PLINTH AT THE FLOOR — 1" = 1'-0"

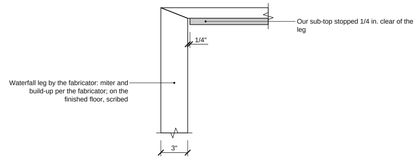


11 WATERFALL LEG (COORDINATION - BY COUNTERTOP FABRICATOR) — 1 1/2" = 1'-0"

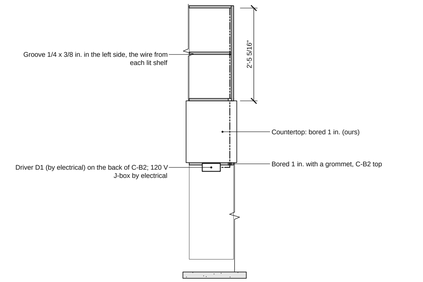


5 WIRE CHASE TO THE DRIVER — NTS

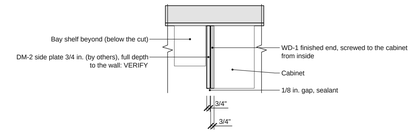

9 DISPLAY BAY FRAME AT THE CABINET (PLAN) — 3/4" = 1'-0"

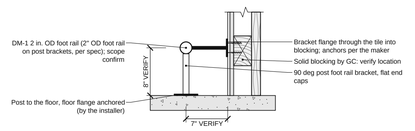

13 FOOT RAIL BRACKET (DM-1) — 1" = 1'-0"

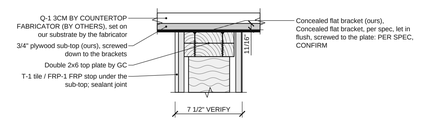

14 BAR TOP AT THE DIE WALL: BRACKET — 1 1/2" = 1'-0"

PREPARED BY
Sample Casework Co.
100 Main St
Anytown

PROJECT
SAMPLE BAR & GRILL
200 Sample Ave

OWNER
Sample Restaurant Group

ARCHITECT
Sample Architects

GENERAL CONTRACTOR
Sample GC

SPEC SECTION
06 41 00 Architectural Wood Casework

NOTICE
Shop drawing for review. Field-verify all dimensions before fabrication. Not an engineered design.

REVISIONS

REV	DATE	DESCRIPTION
0	10/28/2026	Submittal 04 for review

SUBMITTAL
No. 04, REV 0

DATE
10/28/2026

SCALE
As noted

DRAWN BY
SC

SHEET SIZE
ARCH D (24" x 36")

SHEET TITLE
SECTIONS AND DETAILS

CW-4