Restaurant

Ceiling shop drawings, section 09 51 00 Acoustical Ceilings; 09 29 00 Gypsum Board; 09 54 00 Specialty Ceilings

FINISHES

CLD-1: Acoustical clouds and cable kits
BAF-1: Acoustical baffles and cable kits
GYP-1: 5/8 in. gypsum board on a drywall suspension grid; heavy-duty main runners (ASTM C635)
ACT-1: Acoustical lay-in tile 2x2 and 15/16 in. suspension grid
WD-1: Linear wood ceiling panels and carriers; heavy-duty main runners (ASTM C635)
WD-2: T&G wood ceiling boards, pine
TRIM-TR: Extruded aluminum transition trim (ACT to drywall), with its splice plates and clips (09 51 00)
GR-Wood: Wood grille / slat ceiling, wood (09 54 00)

NOTES

1. Soffits and bulkheads (S1, 4 LF): ours: framed, boarded and finished (priced as Soffits & bulkheads).
2. Heavy-duty main runners (ASTM C635): C3, C5.
3. Cut sheets attached, one a component: Acoustical panels; Suspension grid (ACT); Drywall grid; Gypsum board; Linear panels; Clouds / baffles; Hanger wire; Seismic perimeter clips; Transition trim; Grille.

SHEET INDEX


RC-0 Cover, finishes and sheet index
RC-1 Typical details
RC-2 Typical details (cont.)
RC-3 Typical details (cont.)
RC-4 Typical details (cont.)
RC-5 Typical details (cont.)
RC-6 Typical details (cont.)
RC-7 Typical details (cont.)
RC-8 C1 Dining clouds - CLD-1 (Clouds)
RC-9 C2 Bar baffles - BAF-1 (Baffles)
RC-10 C3 Kitchen - GYP-1 (Drywall grid)
RC-11 C3 Kitchen - GYP-1 (Drywall grid) (cont.)
RC-12 C4 Restrooms - ACT-1 (ACT 2x2)
RC-13 C5 Lobby - WD-1 (Linear wood)
RC-14 C5 Lobby - WD-1 (Linear wood) (cont.)
RC-15 C6 Entry - WD-2 (T&G)
RC-16 GR1 Wood grille / slat ceiling

SHOP DRAWING FOR REVIEW. NOT AN ENGINEERED DESIGN.

TITLE
Cover, finishes and sheet index


SIZE	DRAWING NO.	REV
11x17	**RC-0**	**0**

DATE	SHEET
10/30/2026	**1 of 17**

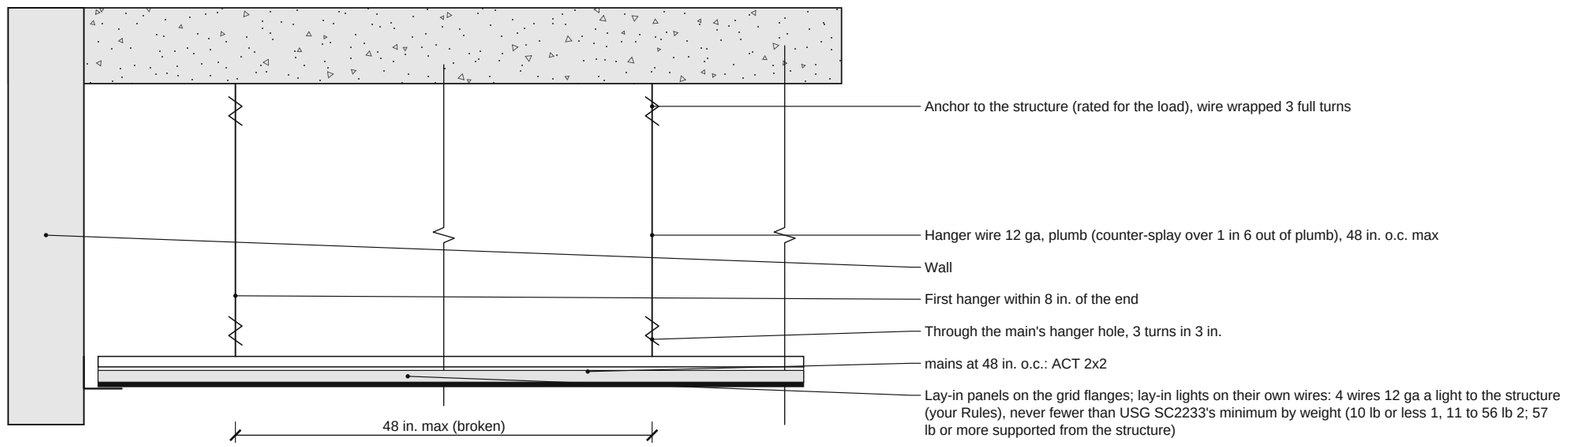

1 **HANGER WIRES ALONG THE MAIN** **1 1/2" = 1'-0"**

REF: ASTM C636

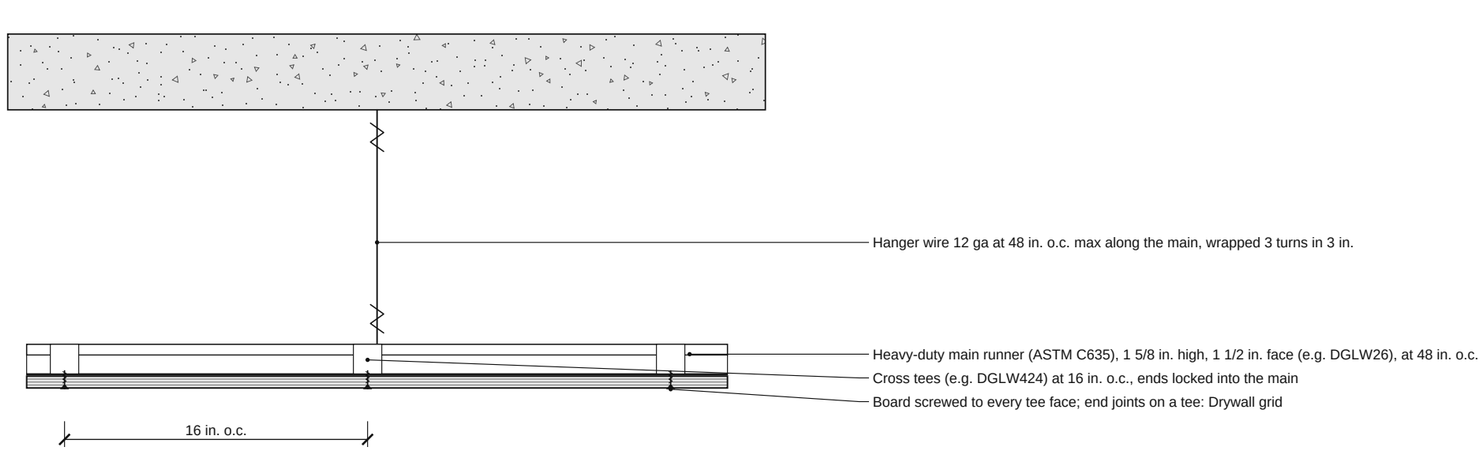

2 **DRYWALL GRID: MAINS AND CROSS TEES** **1 1/2" = 1'-0"**

REF: USG AC3117 (drywall suspension system: DGLW26 main, DGLW424 tees, DGWM24 / DGCM27E moldings, DGWC wall clip); ASTM C636 (hangers)

GENERAL NOTES


1. Verify all dimensions and heights in the field before ordering.
2. Suspension per ASTM C636 and the makers' instructions; seismic per ASTM E580 when it applies.
3. Not an engineered design.
4. Details numbered in reading order; each plan calls out the details drawn for it.

SHOP DRAWING FOR REVIEW. NOT AN ENGINEERED DESIGN.

TITLE
Typical details


SIZE	DRAWING NO.	REV
11x17	RC-1	0

DATE	SHEET
10/30/2026	2 of 17

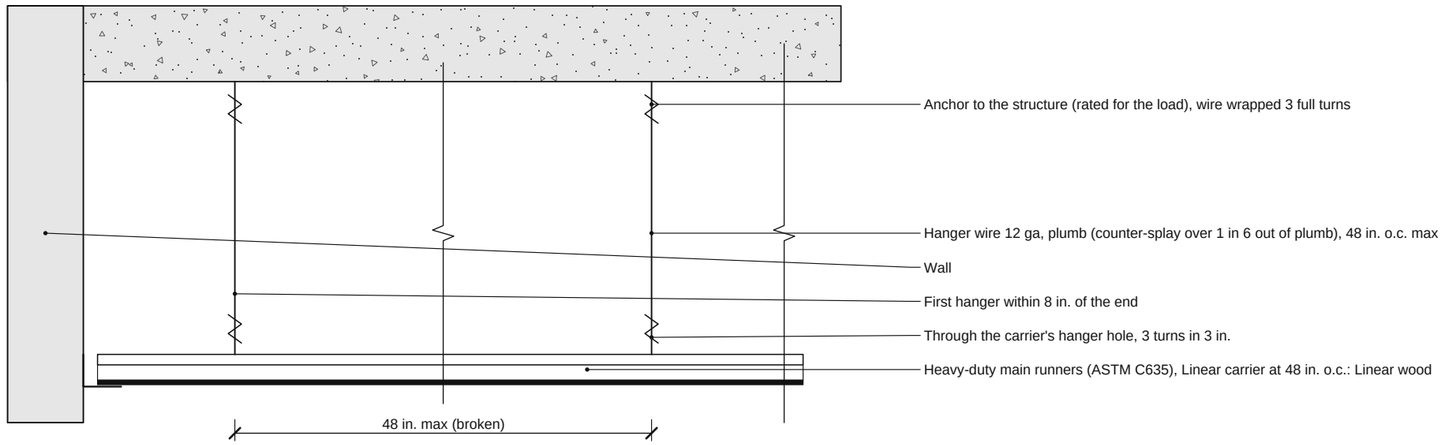

3 **HANGER WIRES ALONG THE CARRIER** **1 1/2" = 1'-0"**

REF: ASTM C636

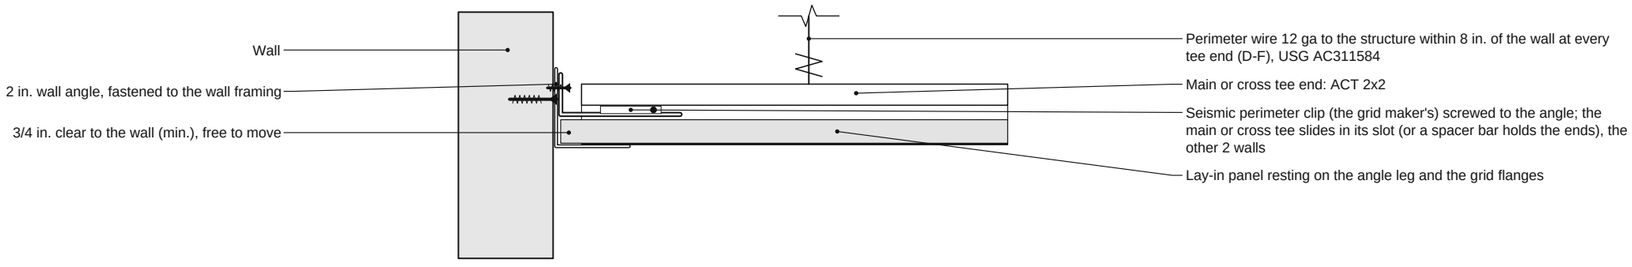


4 **SEISMIC PERIMETER: UNATTACHED WALL** **3" = 1'-0"**

REF: ASTM E580 (seismic categories D-F)

SHOP DRAWING FOR REVIEW. NOT AN ENGINEERED DESIGN.


TITLE
Typical details (cont.)

SIZE	DRAWING NO.	REV
11x17	**RC-2**	**0**
DATE		SHEET
10/30/2026		**3 of 17**

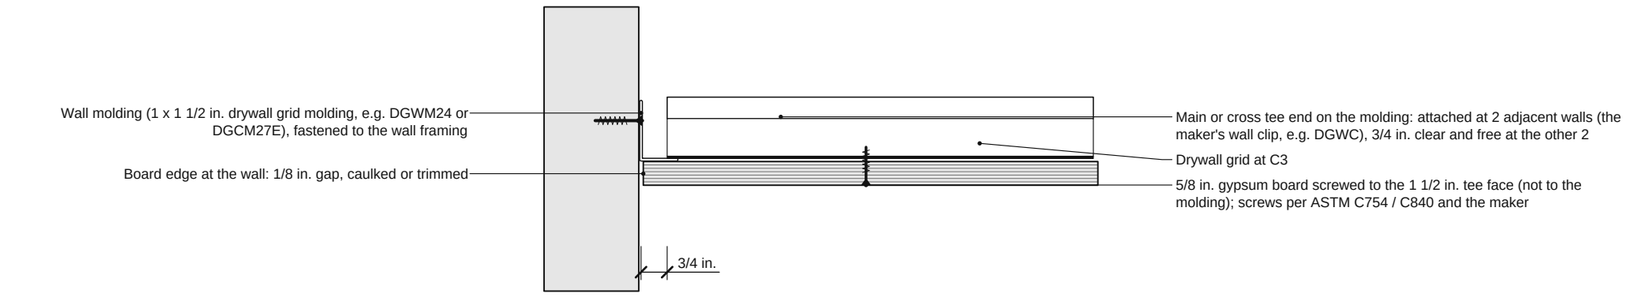


5 **DRYWALL GRID AT THE WALL** **3" = 1'-0"**

REF: USG AC3117 (drywall suspension system: DGLW26 main, DGLW424 tees, DGWM24 / DGCM27E moldings, DGWC wall clip); ASTM C636, E580, C754; ASTM E580 (D-F)

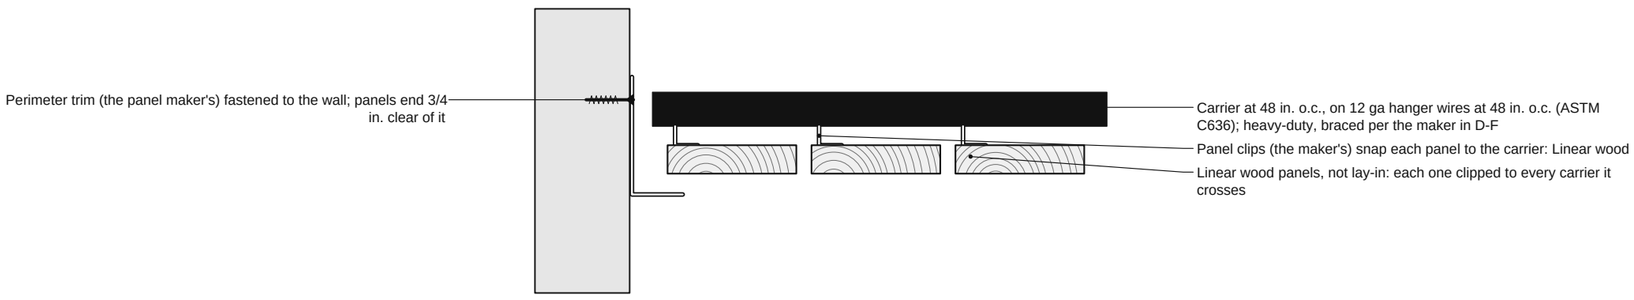

6 **LINEAR WOOD PANELS AT THE WALL** **3" = 1'-0"**

REF: Armstrong BPLA-299429-320 (linear panels: carriers, panel clips); ASTM C636; ASTM E580 (D-F)

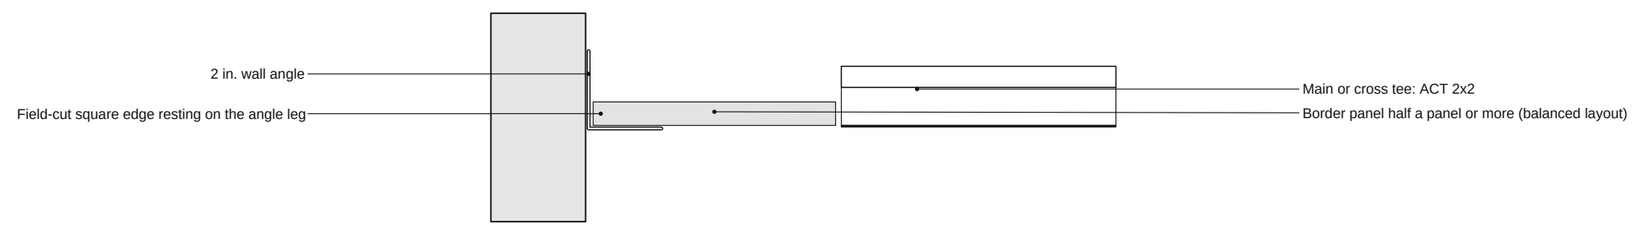

7 **LAY-IN PANEL AT THE WALL: FIELD-CUT EDGE** **3" = 1'-0"**


REF: ASTM C636; CISCA ceiling installation handbook (balanced borders); the panel maker's installation instructions

SHOP DRAWING FOR REVIEW. NOT AN ENGINEERED DESIGN.

TITLE
Typical details (cont.)

SIZE	DRAWING NO.	REV
11x17	**RC-3**	**0**

DATE	SHEET
10/30/2026	**4 of 17**

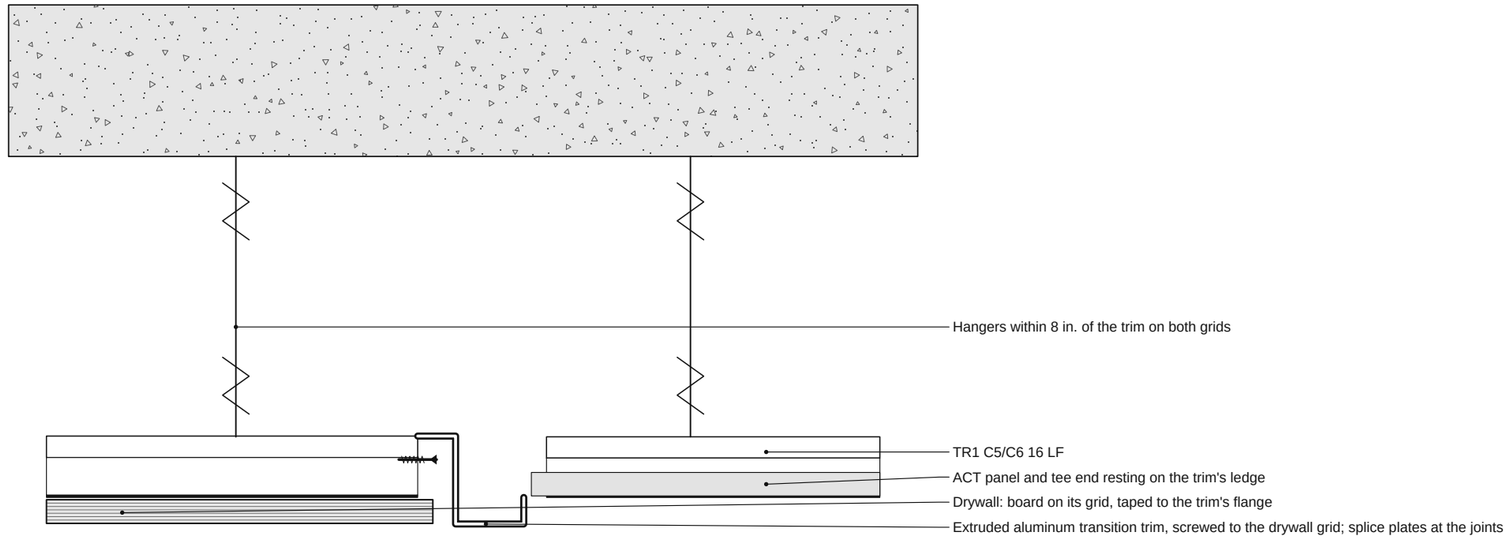

8 **TRANSITION: ACT TO DRYWALL, SAME HEIGHT** **3" = 1'-0"**


REF: the transition trim maker's instructions (extruded aluminum transition trim); ASTM C636

SHOP DRAWING FOR REVIEW. NOT AN ENGINEERED DESIGN.

TITLE
Typical details (cont.)

SIZE	DRAWING NO.	REV
11x17	**RC-4**	**0**

DATE	SHEET
10/30/2026	**5 of 17**

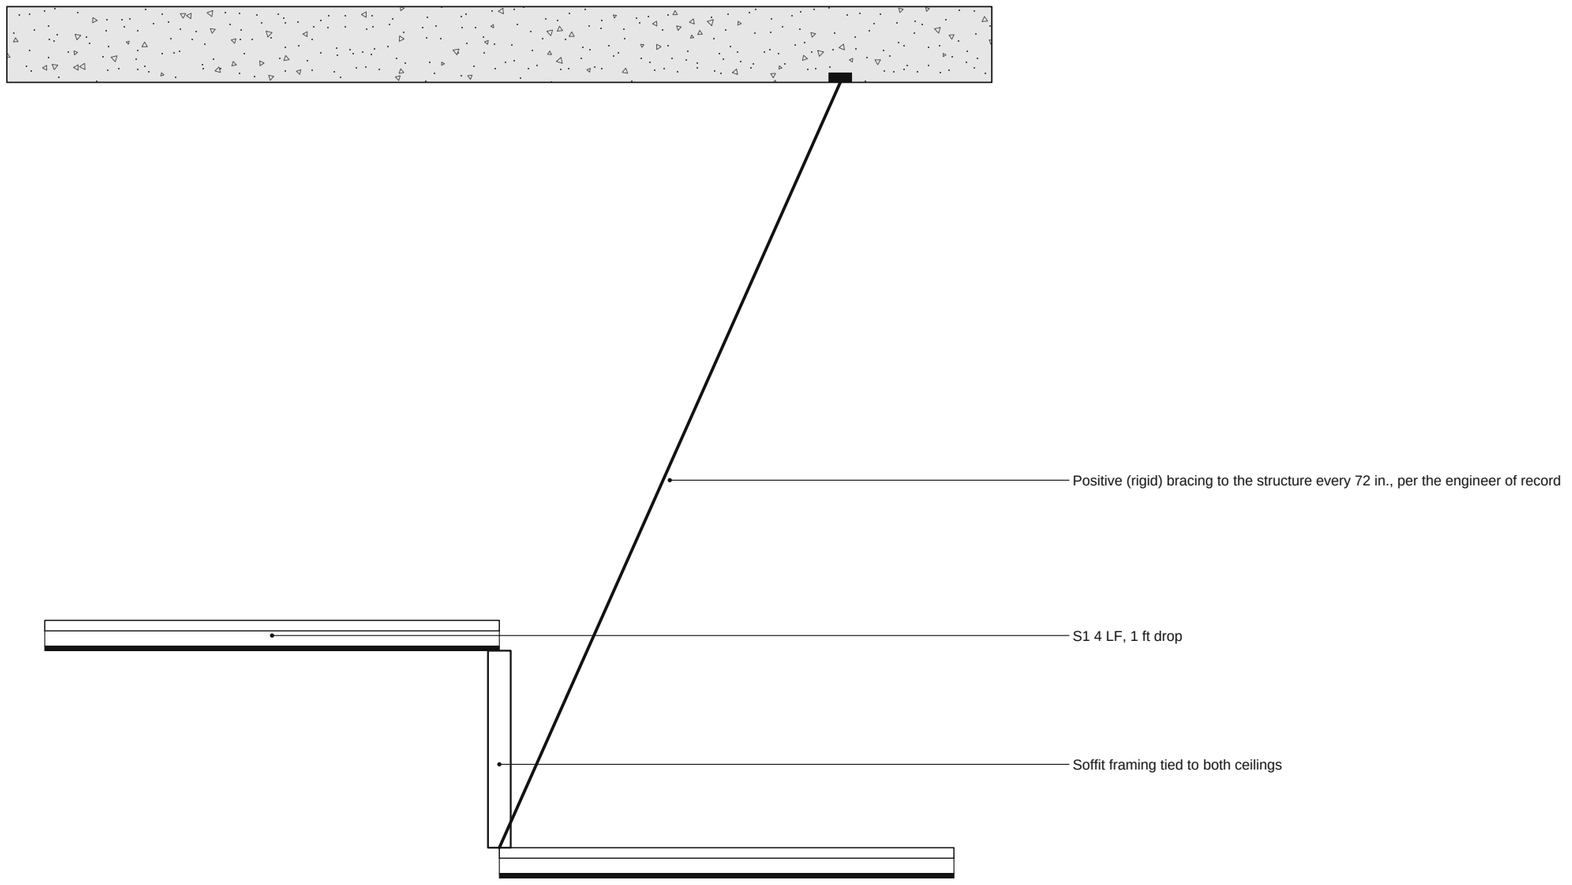

9 **SOFFIT / BULKHEAD: CHANGE IN THE CEILING PLANE** **1 1/2" = 1'-0"**


REF: USG SC2233; Armstrong (Ceilings for seismic design); ASTM E580

SHOP DRAWING FOR REVIEW. NOT AN ENGINEERED DESIGN.

TITLE
Typical details (cont.)


SIZE	DRAWING NO.	REV
11x17	**RC-5**	**0**

DATE	SHEET
10/30/2026	**6 of 17**

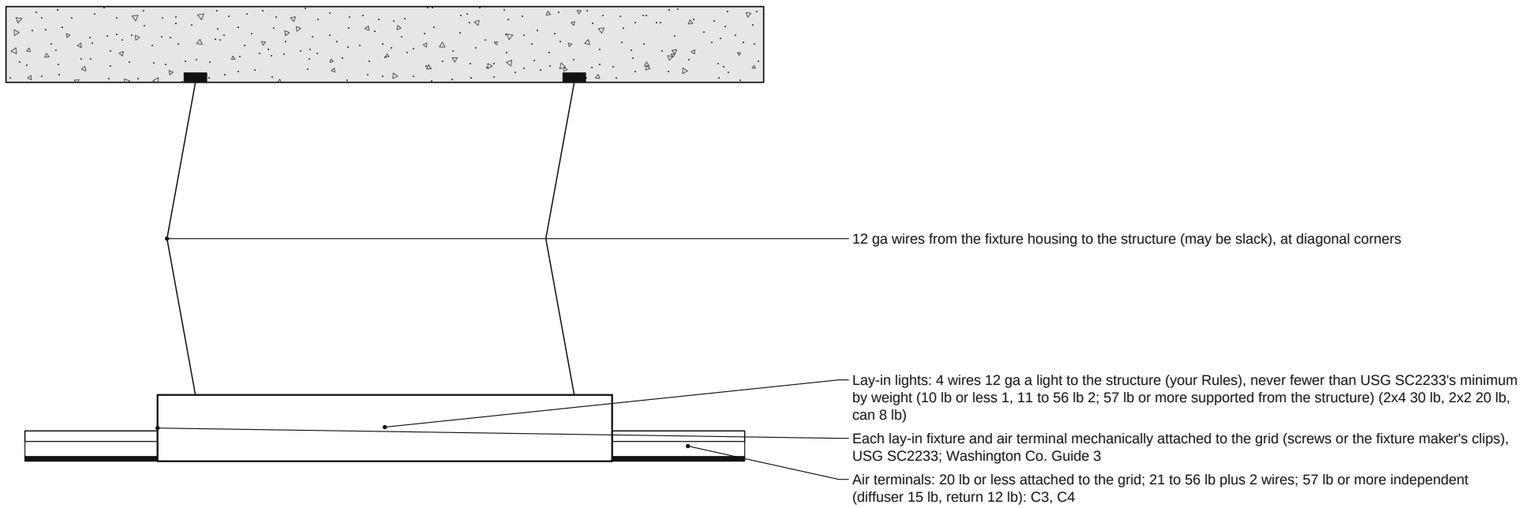

10 **LIGHTS AND AIR TERMINALS: SUPPORT WIRES** **1 1/2" = 1'-0"**

REF: USG SC2233; Washington Co. (OR) Eng. Guide 3; ASTM E580

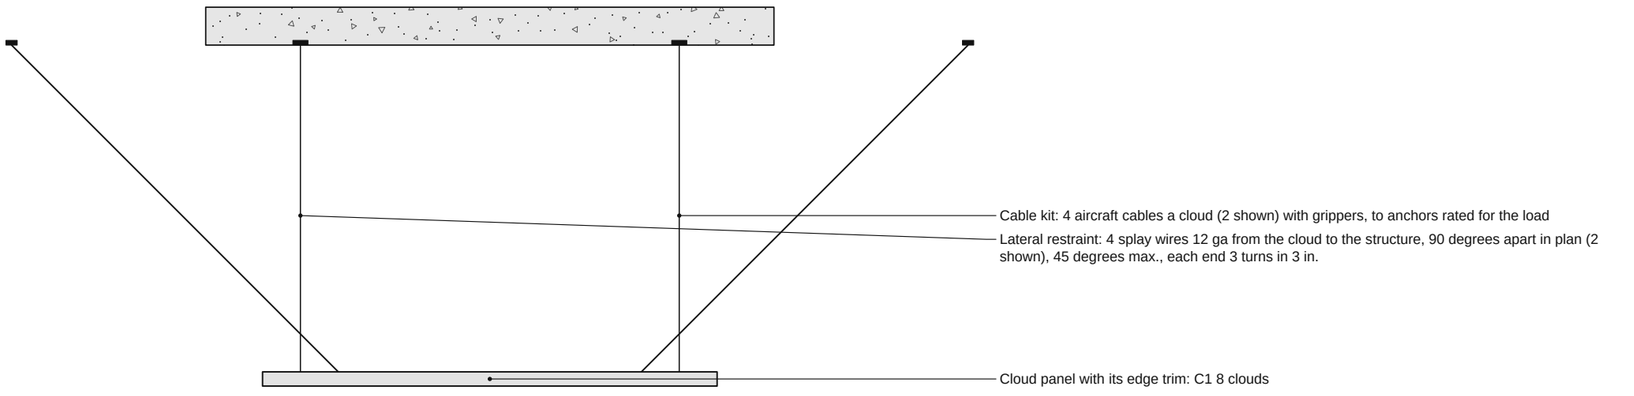

11 **CLOUDS AND BAFFLES: CABLE KITS** **3/4" = 1'-0"**


REF: the panel maker's installation instructions; Armstrong BPCS-4141-625 p. 20 (clouds in D-F: lateral force braced)

SHOP DRAWING FOR REVIEW. NOT AN ENGINEERED DESIGN.

TITLE
Typical details (cont.)

SIZE	DRAWING NO.	REV
11x17	**RC-6**	**0**

DATE	SHEET
10/30/2026	**7 of 17**

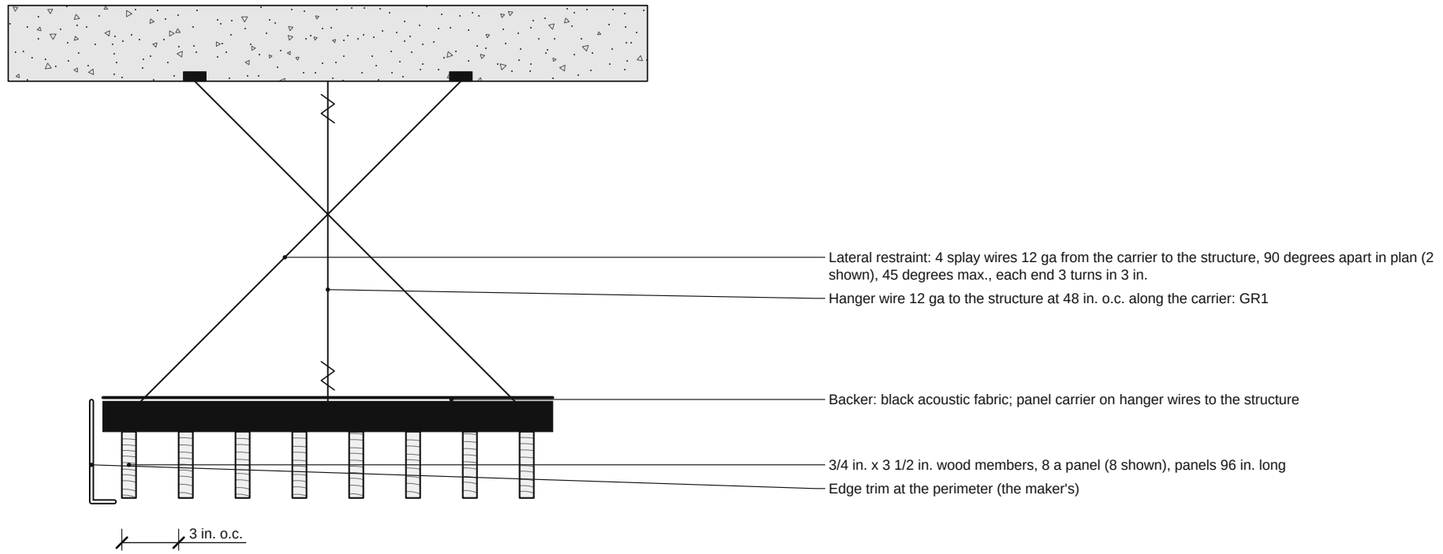

12 **GRILLE / SLAT CEILING: SECTION ACROSS THE MEMBERS** **1 1/2" = 1'-0"**

REF: the grille maker's installation instructions; ASTM E580 / the maker (D-F restraint)


SHOP DRAWING FOR REVIEW. NOT AN ENGINEERED DESIGN.

TITLE
Typical details (cont.)

SIZE	DRAWING NO.	REV
11x17	**RC-7**	**0**


DATE	SHEET
10/30/2026	**8 of 17**

FINISH CLD-1 CL: Acoustical clouds and cable kits (09 51 00)

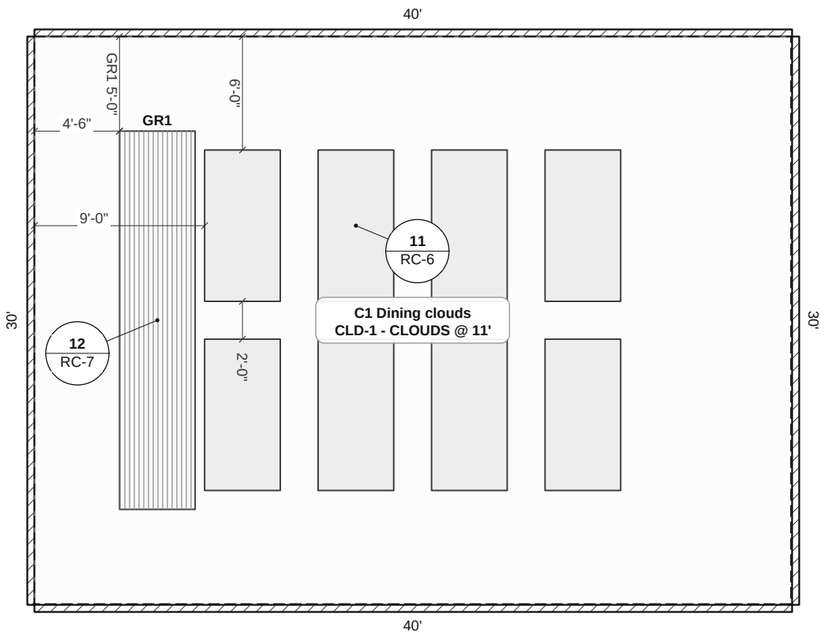

1 REFLECTED CEILING PLAN

SCALE: 1/8" = 1'-0"

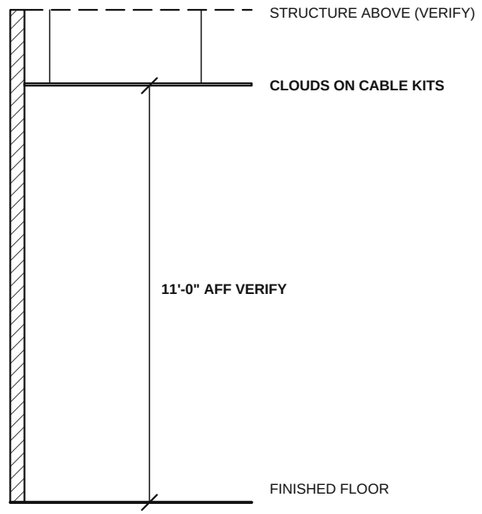

2 SECTION THROUGH THE CEILING

SCALE: 1/4" = 1'-0"

NOTES (DIMENSIONS IN FEET AND INCHES)

1. Ceiling height 11'-0" above the finished floor: verify in the field.
2. CLD-1 Clouds: see the details 11/RC-6 (drawn for this ceiling).
3. No fixtures in this ceiling.
4. The walls it butts against are hatched; walls by others.
5. Dimensions in feet and inches; the borders (wall to the first grid line) and the items located from the walls.


SHOP DRAWING FOR REVIEW. NOT AN ENGINEERED DESIGN.

TITLE
C1 Dining clouds - CLD-1 (Clouds)

SIZE	DRAWING NO.	REV
11x17	RC-8	0


DATE	SHEET
10/30/2026	9 of 17

FINISH BAF-1 BF: Acoustical baffles and cable kits (09 51 00)

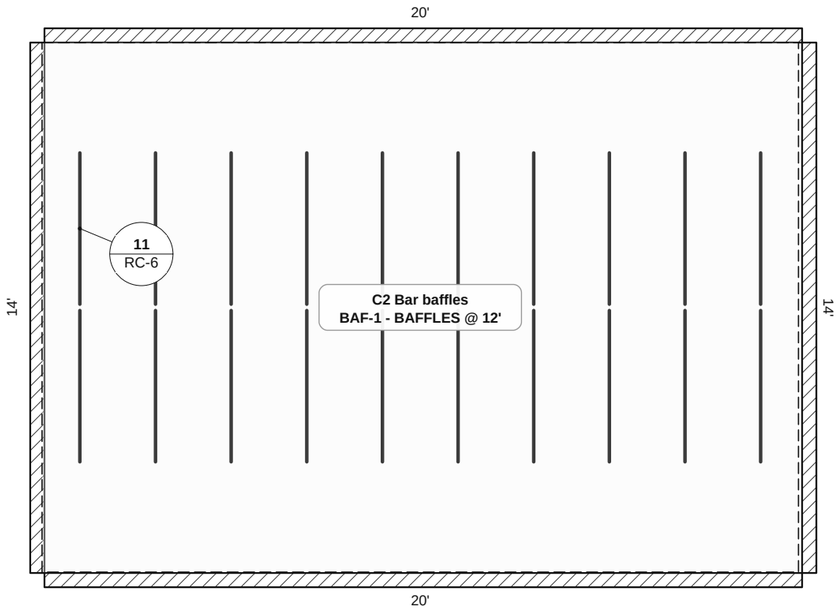

1 **REFLECTED CEILING PLAN**

SCALE: 1/4" = 1'-0"

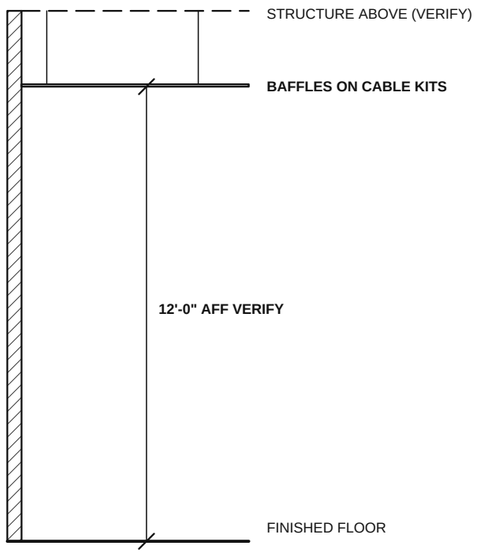

2 **SECTION THROUGH THE CEILING**

SCALE: 1/4" = 1'-0"

NOTES (DIMENSIONS IN FEET AND INCHES)

1. Ceiling height 12'-0" above the finished floor: verify in the field.
2. BAF-1 Baffles: see the details 11/RC-6 (drawn for this ceiling).
3. No fixtures in this ceiling.
4. The walls it butts against are hatched; walls by others.
5. Dimensions in feet and inches; the borders (wall to the first grid line) and the items located from the walls.


SHOP DRAWING FOR REVIEW. NOT AN ENGINEERED DESIGN.

TITLE
C2 Bar baffles - BAF-1 (Baffles)

SIZE	DRAWING NO.	REV
11x17	RC-9	0


DATE	SHEET
10/30/2026	10 of 17

FINISH GYP-1 DG: 5/8 in. gypsum board on a drywall suspension grid (09 29 00)

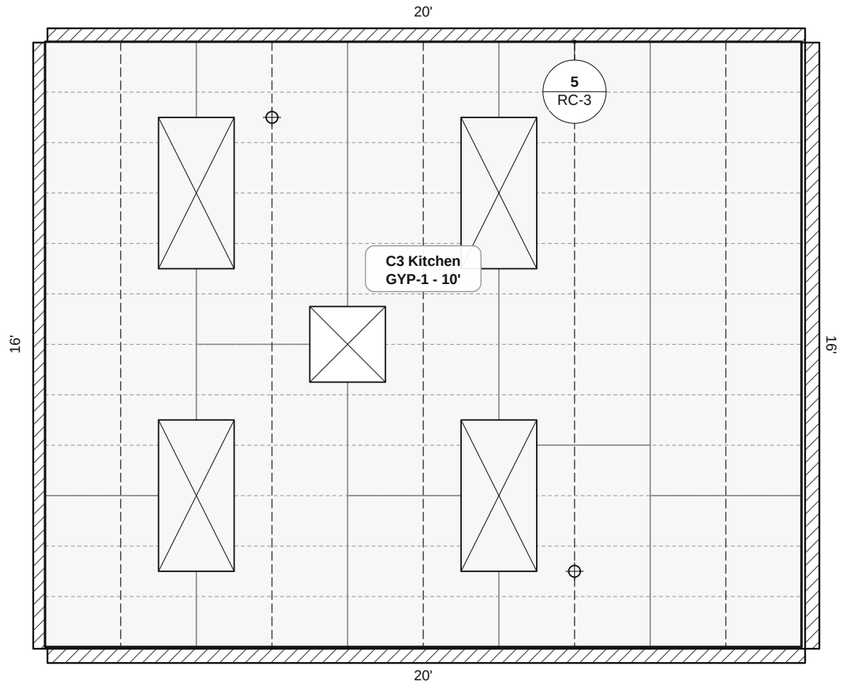

1 **REFLECTED CEILING PLAN**

SCALE: 1/4" = 1'-0"

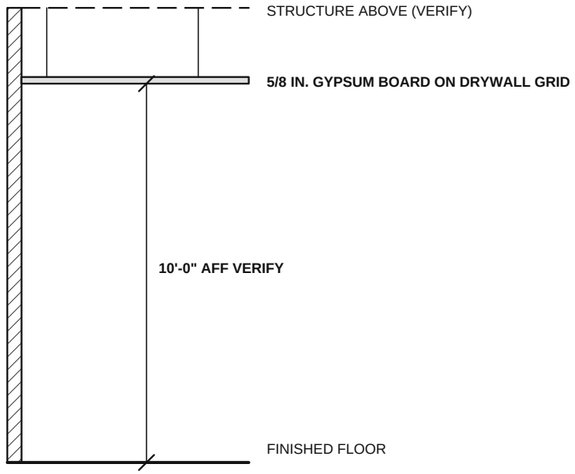

2 **SECTION THROUGH THE CEILING**

SCALE: 1/4" = 1'-0"

NOTES (DIMENSIONS IN FEET AND INCHES)


1. Ceiling height 10'-0" above the finished floor: verify in the field.
2. GYP-1 Drywall grid: see the details 2/RC-1; 5/RC-3; 10/RC-6 (drawn for this ceiling).
3. Seismic category D: fixed walls and free walls (3/4 in. clear) marked on the suspension plan; no lateral bracing (1,000 sf or less).
4. 7 fixtures (lights, diffusers, heads, access panels) located as drawn; by their own trades.
5. The walls it butts against are hatched; walls by others.
6. Soffits and bulkheads (S1, 4 LF): ours: framed, boarded and finished (priced as Soffits & bulkheads).
7. Heavy-duty main runners (ASTM C635): C3, C5.
8. Dimensions in feet and inches; the borders (wall to the first grid line) and the items located from the walls.

SHOP DRAWING FOR REVIEW. NOT AN ENGINEERED DESIGN.

TITLE
C3 Kitchen - GYP-1 (Drywall grid)

SIZE	DRAWING NO.	REV
11x17	RC-10	0

DATE	SHEET
10/30/2026	11 of 17

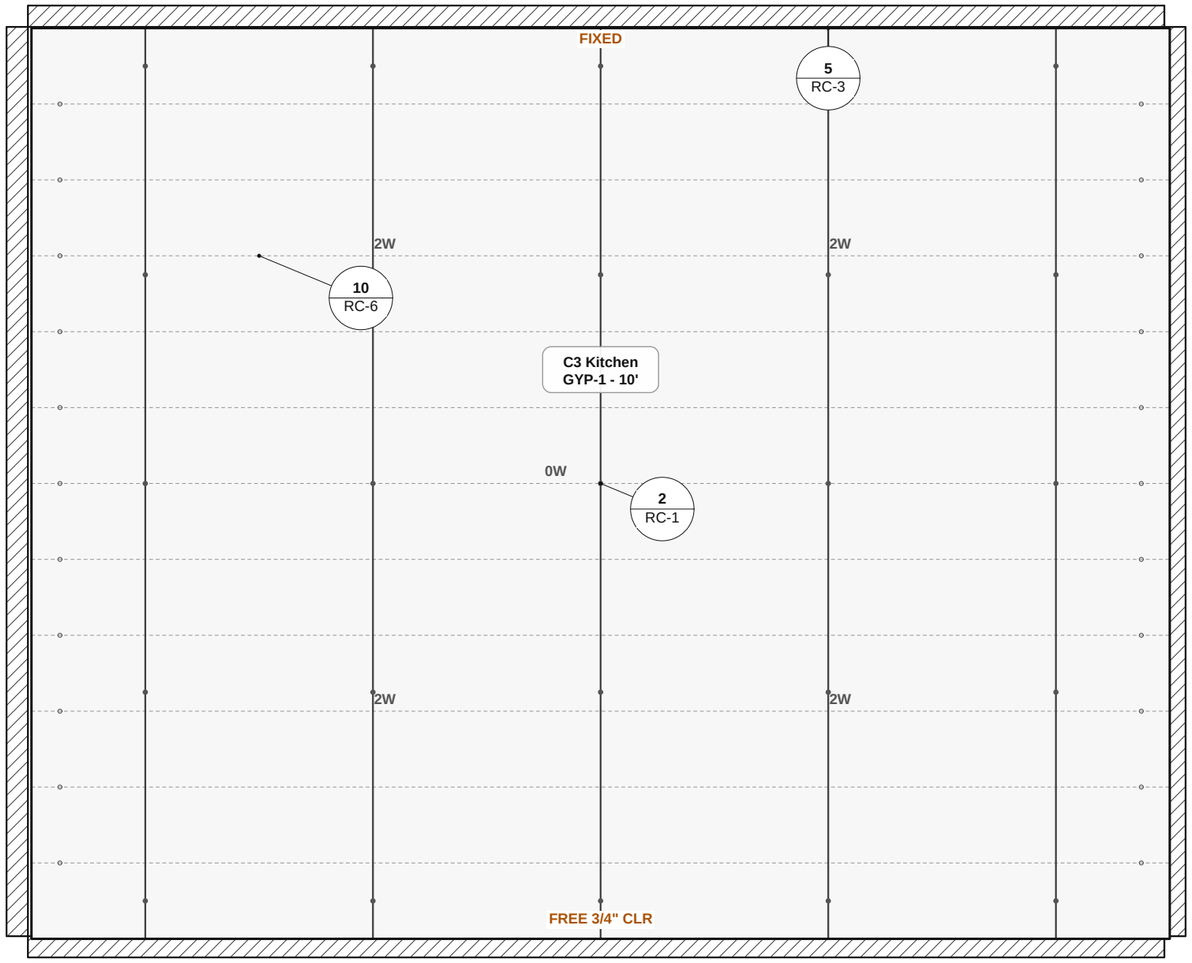

3 **SUSPENSION AND BRACING PLAN**

SCALE: 3/8" = 1'-0"


SHOP DRAWING FOR REVIEW. NOT AN ENGINEERED DESIGN.

TITLE
C3 Kitchen - GYP-1 (Drywall grid) (cont.)

SIZE	DRAWING NO.	REV
11x17	RC-11	0


DATE	SHEET
10/30/2026	12 of 17

FINISH ACT-1 A22: Acoustical lay-in tile 2x2 and 15/16 in. suspension grid (09 51 00)

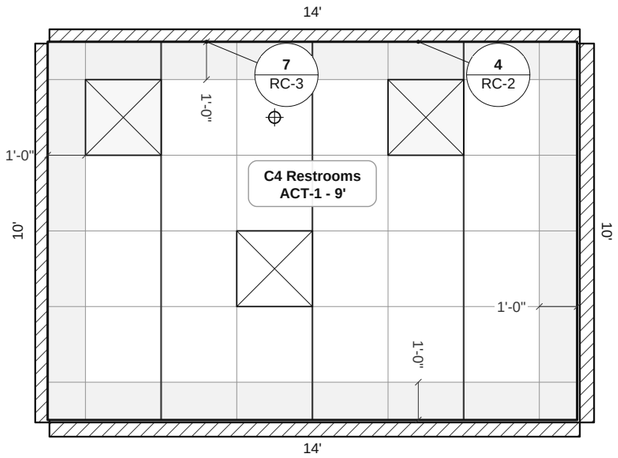

1 **REFLECTED CEILING PLAN**

SCALE: 1/4" = 1'-0"

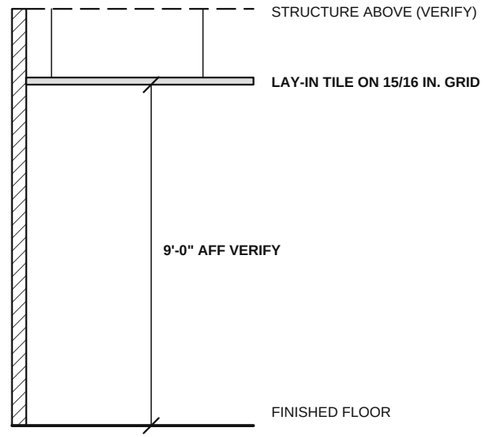

2 **SECTION THROUGH THE CEILING**

SCALE: 1/4" = 1'-0"

NOTES (DIMENSIONS IN FEET AND INCHES)

1. Ceiling height 9'-0" above the finished floor: verify in the field.
2. ACT-1 ACT 2x2: see the details 1/RC-1; 4/RC-2; 7/RC-3; 10/RC-6 (drawn for this ceiling).
3. 144 sf or less: exempt from the seismic requirements when surrounded by walls or soffits braced to the structure above (verify).
4. 4 fixtures (lights, diffusers, heads, access panels) located as drawn; by their own trades.
5. The walls it butts against are hatched; walls by others.
6. Soffits and bulkheads (S1, 4 LF): ours: framed, boarded and finished (priced as Soffits & bulkheads).
7. Dimensions in feet and inches; the borders (wall to the first grid line) and the items located from the walls.


SHOP DRAWING FOR REVIEW. NOT AN ENGINEERED DESIGN.

TITLE
C4 Restrooms - ACT-1 (ACT 2x2)

SIZE	DRAWING NO.	REV
11x17	RC-12	0


DATE	SHEET
10/30/2026	13 of 17

FINISH WD-1 LW: Linear wood ceiling panels and carriers (09 54 00)

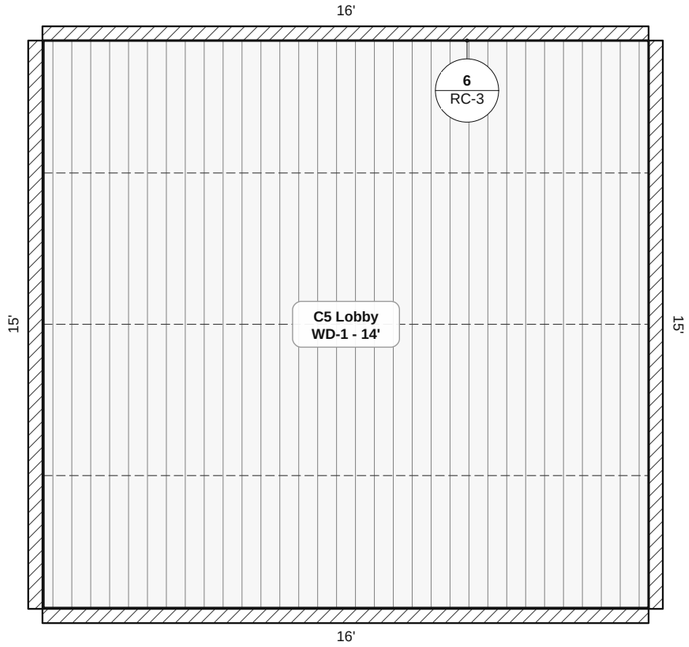

1 **REFLECTED CEILING PLAN**

SCALE: 1/4" = 1'-0"

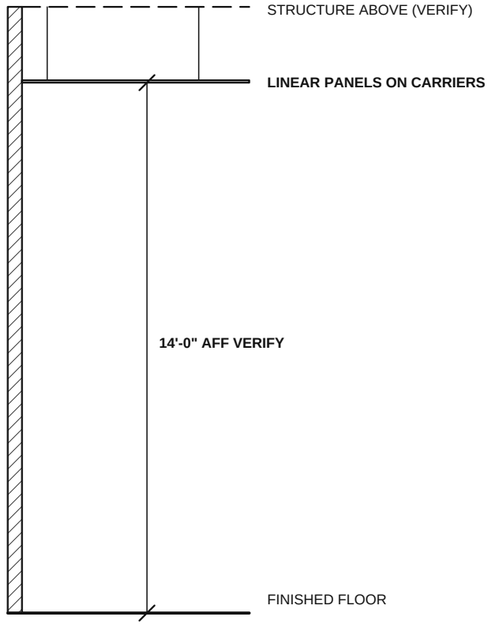

2 **SECTION THROUGH THE CEILING**


SCALE: 1/4" = 1'-0"

NOTES (DIMENSIONS IN FEET AND INCHES)

1. Ceiling height 14'-0" above the finished floor: verify in the field.
2. WD-1 Linear wood: see the details 3/RC-2; 6/RC-3; 8/RC-4 (drawn for this ceiling).
3. Seismic category D: fixed walls and free walls (3/4 in. clear) marked on the suspension plan; no lateral bracing (1,000 sf or less).
4. No fixtures in this ceiling.
5. The walls it butts against are hatched; walls by others.
6. Heavy-duty main runners (ASTM C635): C3, C5.
7. Dimensions in feet and inches; the borders (wall to the first grid line) and the items located from the walls.

SHOP DRAWING FOR REVIEW. NOT AN ENGINEERED DESIGN.

TITLE: **C5 Lobby - WD-1 (Linear wood)**		
SIZE: **11x17**	DRAWING NO.: **RC-13**	REV: **0**
DATE: **10/30/2026**	SHEET: **14 of 17**	

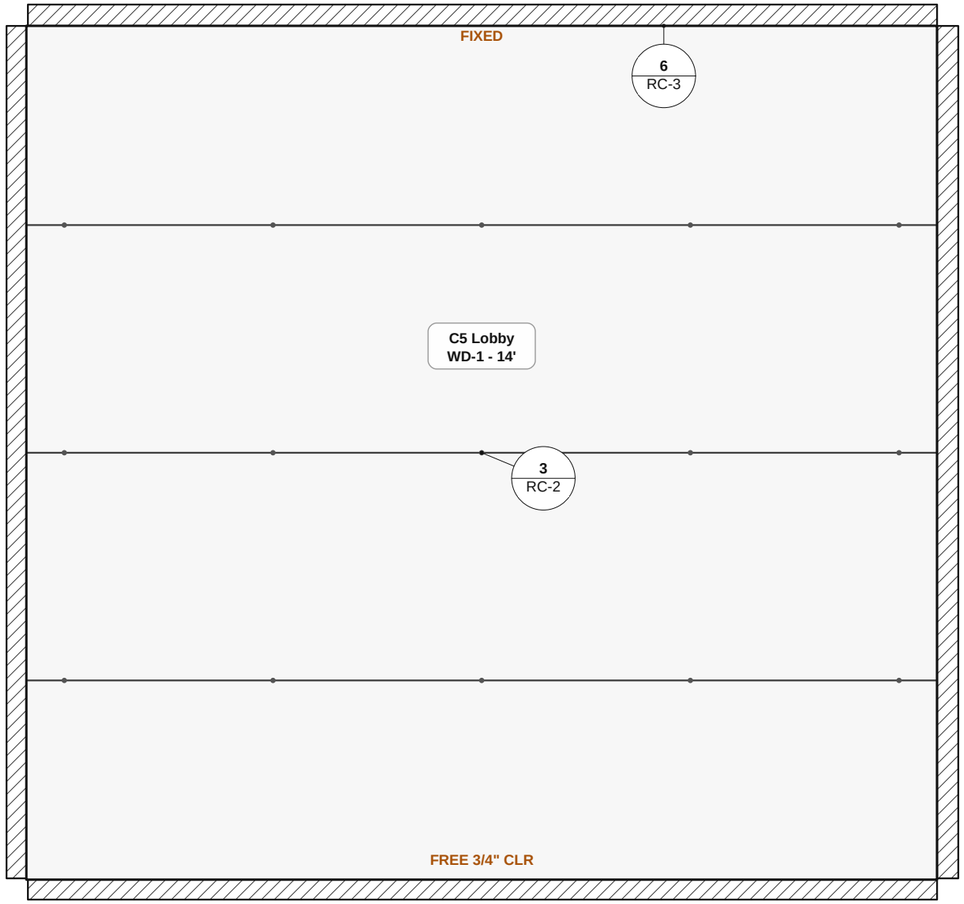

3 **SUSPENSION AND BRACING PLAN**

SCALE: 3/8" = 1'-0"


SHOP DRAWING FOR REVIEW. NOT AN ENGINEERED DESIGN.

TITLE
C5 Lobby - WD-1 (Linear wood) (cont.)


SIZE	DRAWING NO.	REV
11x17	RC-14	0

DATE	SHEET
10/30/2026	15 of 17

FINISH WD-2 TG: T&G wood ceiling boards, pine (09 54 00)

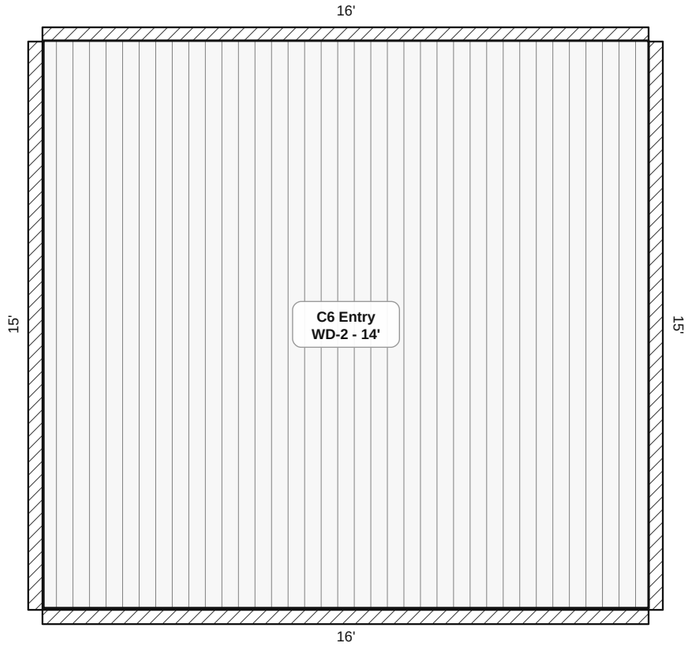

1 **REFLECTED CEILING PLAN**
SCALE: 1/4" = 1'-0"

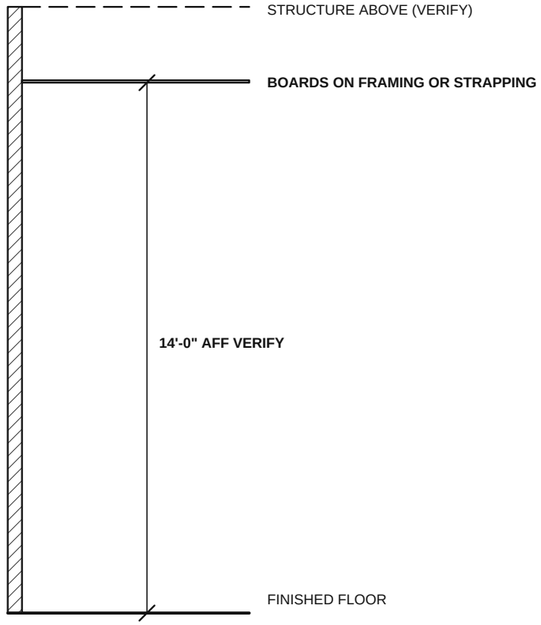

2 **SECTION THROUGH THE CEILING**
SCALE: 1/4" = 1'-0"


NOTES (DIMENSIONS IN FEET AND INCHES)

1. Ceiling height 14'-0" above the finished floor: verify in the field.
2. WD-2 T&G: see the details 8/RC-4 (drawn for this ceiling).
3. No fixtures in this ceiling.
4. The walls it butts against are hatched; walls by others.
5. Dimensions in feet and inches; the borders (wall to the first grid line) and the items located from the walls.

SHOP DRAWING FOR REVIEW. NOT AN ENGINEERED DESIGN.


TITLE: **C6 Entry - WD-2 (T&G)**		
SIZE: **11x17**	DRAWING NO.: **RC-15**	REV: **0**
DATE: **10/30/2026**	SHEET: **16 of 17**	

FINISH GRILLE: WOOD

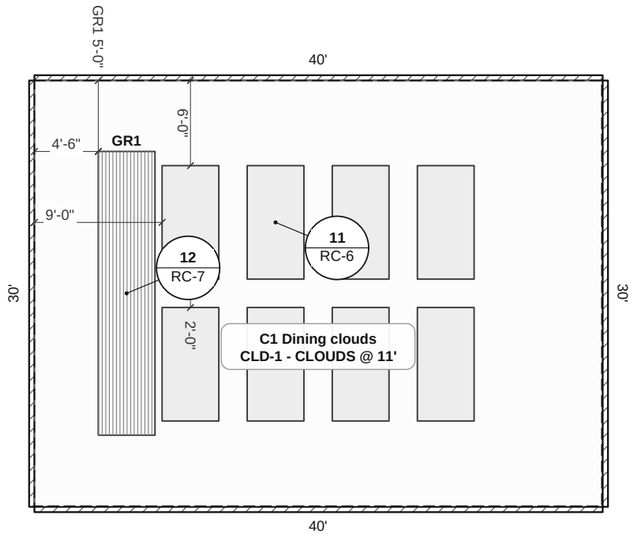

1 **REFLECTED CEILING PLAN (GR1 IN C1)**

SCALE: 3/32" = 1'-0"

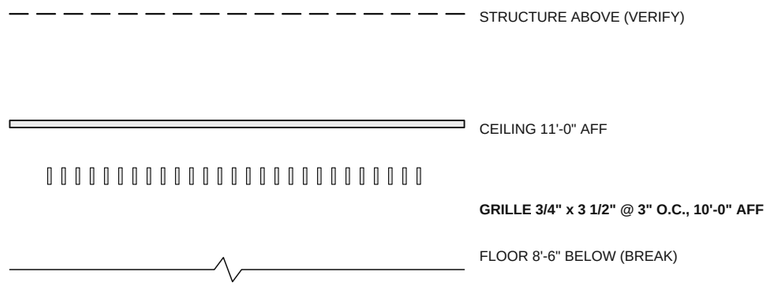

2 **SECTION THROUGH GR1**

SCALE: 3/8" = 1'-0"

NOTES (DIMENSIONS IN FEET AND INCHES)

1. Wood grille / slat ceiling: 48 members, 320 LF, 6 panels.
2. Heights and the structure above: verify in the field.
3. Dimensions in feet and inches; located from the walls.
4. See the details 12/RC-7 (drawn for GR1).

SHOP DRAWING FOR REVIEW. NOT AN ENGINEERED DESIGN.

TITLE
GR1 Wood grille / slat ceiling

SIZE	DRAWING NO.	REV
11x17	RC-16	0

DATE	SHEET
10/30/2026	17 of 17