TILE
SHOP DRAWING SUBMITTAL

Section 09 30 00 Tiling

PROJECT	**Sample Hotel**
ADDRESS	**100 Example Street**
OWNER	
ARCHITECT	
INTERIOR DESIGN	
GENERAL CONTRACTOR	**Example Builders**
SUBMITTED BY	**Sample Tile Contractor, 1 Shop Road**
SPEC SECTION	**09 30 00 Tiling**
BASIS DOCUMENTS	**A-201 Level plan (tile finishes), the finish schedule**
ITEM	
SUBMITTAL NO.	**09 30 00-01, revision 0**
DATE	**10/30/2026**

REVISIONS

REV 0 10/30/2026	**Issued for review (submittal)**

SHEET INDEX

T-0	Cover sheet and sheet index
T-1	Floor finish plan: Level 1
T-2	Floor finish plan: Level 2
T-3	201 Guest bath (typical, 4 units)
T-4	205 Accessible bath
T-5	110 Women
T-6	111 Men
T-7	112 Locker room
T-8	113 Kitchen
T-9	100 Lobby
T-10	Typical tile details

GENERAL NOTES

1. Verify all dimensions, floor levels, substrates and drain locations in the field before ordering. Report discrepancies to the architect and the general contractor before proceeding.
2. Products and finishes per the finish schedule and the product data and samples log; samples approved by the architect before ordering.
3. Plumbing fixtures, drains, casework, doors and walls by their own trades, shown as outlines.
4. Verify with the TCNA Handbook and the project specification. Not an engineered design.
5. Installer qualifications: Installers certified as Certified Tile Installers (CTI), with the ACT certification for large format tile and for gauged porcelain tile panels where used (Ceramic Tile Education Foundation), or as the specification requires.
6. System warranty: The setting-material maker's system warranty for its mortar, membrane and grout used together, per its published terms (to be confirmed with the product submittal).

NOT AN ENGINEERED DESIGN. Verify every dimension and condition in the field. The stamp areas are for the reviewers; the tile contractor does not fill them in.

ARCHITECT / ENGINEER REVIEW STAMP
Reviewer's stamp area

CONTRACTOR'S REVIEW
Reviewed by / date

PREPARED BY
Sample Tile Contractor
1 Shop Road

PROJECT
SAMPLE HOTEL
100 Example Street

GENERAL CONTRACTOR
Example Builders

SPEC SECTION
09 30 00 Tiling

NOTICE
Shop drawing for review. Field-verify all dimensions, floor levels and substrates. Not an engineered design.

REVISIONS

REV	DATE	DESCRIPTION
0	10/30/2026	Submittal 09 30 00-01 for review

SUBMITTAL
No. 09 30 00-01, REV 0

DATE
10/30/2026


SCALE
NTS

DRAWN BY
ST

SHEET SIZE
ARCH D (24" x 36")

SHEET TITLE
COVER SHEET AND SHEET INDEX

T-0

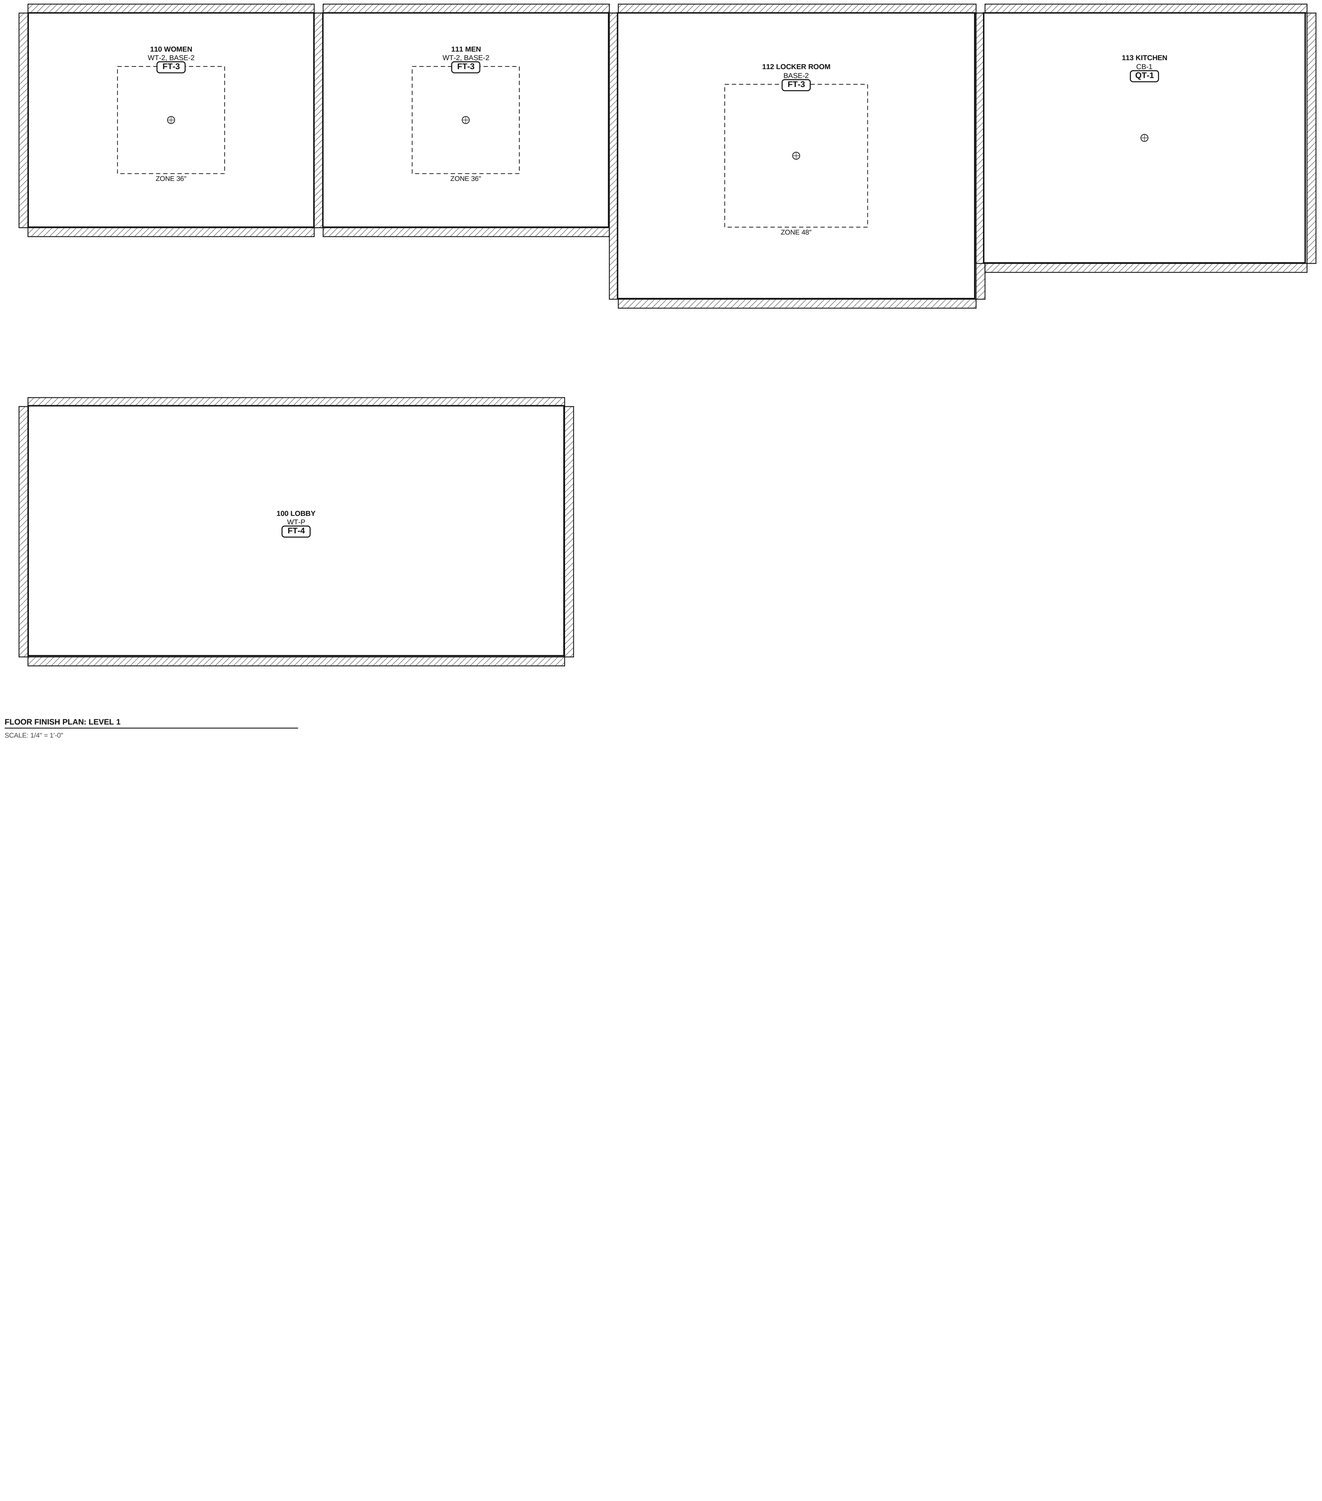

1 **FLOOR FINISH PLAN: LEVEL 1**
SCALE: 1/4" = 1'-0"

GENERAL NOTES

1. Verify all dimensions in the field before cutting or setting tile. Report discrepancies before proceeding.
2. Grout joints are unless noted otherwise. Layout dimensions are to joint centerlines.
3. Snap control lines from the control point shown before setting. Dry-lay borders and areas to confirm cuts.
4. Install per ANSI A108 and the TCNA Handbook. Setting materials per ANSI A118 as recommended by the tile manufacturer.
5. Provide movement joints per TCNA EJ171 at perimeters, changes of plane and as required in the field.
6. Tile with any side over 18": running-bond offset not to exceed 33% unless approved by the manufacturer.
7. Cut custom pieces from the full-size templates. Confirm template scale with the 1" check square before cutting.
8. Verify with the TCNA Handbook and the project specification.

OPEN CHECKS (1) - RESOLVE OR VERIFY BEFORE FABRICATION

- 113 floor: 87 pieces are narrower than 2". Try Balance cuts, or shift the start point.

ADVISORY (4) - CONFIRM

- 110 floor: 11 3/4" tile in the sloped zone: every tile on a fold or a zone's edge gets an envelope cut (shown: 33 tiles, 72 pieces, 41 LF of fold cuts).
- 111 floor: 11 3/4" tile in the sloped zone: every tile on a fold or a zone's edge gets an envelope cut (shown: 33 tiles, 72 pieces, 41 LF of fold cuts).
- 112 floor: 11 3/4" tile in the sloped zone: every tile on a fold or a zone's edge gets an envelope cut (shown: 45 tiles, 96 pieces, 55 LF of fold cuts).
- 113 floor: 5 7/8" tile on a center drain: every tile on a fold gets an envelope cut (shown: 118 tiles, 238 pieces, 43 LF of fold cuts). A linear drain would let the tile lay flat.

FINISH SCHEDULE

CODE	TILE	SIZE / PATTERN	GROUT	METHOD	DETAIL
FT-1	Porcelain floor tile, Generic Tile Co., Matte gray	11 3/4 x 23 1/2 running	Cement grout, 1/8	F125A	3/T-10
FT-2	Porcelain mosaic, 2 x 2 on 12 x 12 sheets, Generic Tile Co.		Cement grout	F125A	2/T-10, 10/T-10
FT-3	Porcelain floor tile, slip resistant, Generic Tile Co.	11 3/4 x 11 3/4 straight	Epoxy grout (ANSI A118.3), 1/8	F112	1/T-10, 5/T-10
WT-1	Ceramic wall tile, Generic Tile Co.	2 7/8 x 11 3/4 running	Cement grout, 1/16	B415	8/T-10
WT-2	Ceramic wall tile	3 7/8 x 11 3/4 straight	1/16	W244C	7/T-10
BASE-2	Porcelain cove base to match FT-3	5 7/8 x 11 3/4			6/T-10
QT-1	Quarry tile, red, Generic Tile Co.	5 7/8 x 5 7/8 straight	Epoxy grout (ANSI A118.3), 1/4	F113	4/T-10
CB-1	Quarry tile sanitary cove base with inside and outside corners	5 7/8 x 5 7/8	Epoxy grout (ANSI A118.3), 1/4		6/T-10
FT-4	Porcelain floor tile, large format, Generic Tile Co., Warm gray	23 1/2 x 47 1/4 running	High-performance cement grout, 1/8	F113	1/T-10
WT-P	Gauged porcelain tile panel, 6 mm, Generic Tile Co., Polished white	39 3/8 x 118 1/8 straight	1/8	W202	9/T-10

TILE SYSTEMS

1. FT-1: large-format tile (a side 15 in. or more): lippage 1/32 in. max. plus the tile's inherent warpage (joints under 1/4 in.; ANSI A108.02); substrate flat to 1/8 in. in 10 ft and 1/16 in. in 24 in. from the required plane; 95% mortar coverage min. with every corner supported (ANSI A108.5 3.3.2); flat back-trowel (back-butter) the tile where needed to reach it; an LHT mortar, bond coat not over 1/2 in. after embedding.
2. FT-1: sound-control membrane Generic bonded sound mat (ANSI A118.13), rated IIC 58 / STC 63 on an 8 in. concrete slab with a drop ceiling (sample rating: use the product's data).
3. Level line (LL on the elevations) 48 in. above the finished floor (AFF): snap it level around the room from the benchmark before setting; lay out courses and panel joints from it and check the floor's finish height down from it.
4. 110 Women: the slab is depressed only under the sloped zone (36" from each drain), 1 3/8" at the zone's edge for the mortar bed; the rest of the floor is on the slab, and the door heights are from it.
5. 111 Men: the slab is depressed only under the sloped zone (36" from each drain), 1 3/8" at the zone's edge for the mortar bed; the rest of the floor is on the slab, and the door heights are from it.
6. 112 Locker room: the slab is depressed only under the sloped zone (48" from each drain), 1 1/2" at the zone's edge for the mortar bed; the rest of the floor is on the slab, and the door heights are from it.
7. QT-1: chemical-resistant system, chemical-resistant water-cleanable epoxy setting bed and grout (ANSI A118.3), installed per ANSI A108.6: a continuous bed 1/8 in. min., 100% coverage (back-buttered), joints 1/4 in. min. and 3/8 in. max., grout cured 72 h min. before traffic, expansion joints 20 ft on center max. and not at drains.
8. QT-1: where the kitchen has ovens, steam kettles or water heaters, use furan grout within 2 ft of them (VA 09 30 13 3.15.A.2.c).
9. FT-4: large-format tile (a side 15 in. or more): lippage 1/32 in. max. plus the tile's inherent warpage (joints under 1/4 in.; ANSI A108.02); substrate flat to 1/8 in. in 10 ft and 1/16 in. in 24 in. from the required plane; 80% mortar coverage min. with every corner supported (ANSI A108 5 3.3.2); flat back-trowel (back-butter) the tile where needed to reach it; an LHT mortar, bond coat not over 1/2 in. after embedding.
10. WT-P: gauged porcelain tile panels (ANSI A137.3, 1 m2 or larger): lippage 1/32 in. max. at any joint (gauged porcelain: no warpage added; ANSI A108.02); substrate flat to 1/8 in. in 10 ft and 1/16 in. in 24 in. from the required plane; mortar on the panel back and on the substrate (about a 3/16 in. bond coat), 80% coverage min. with no void over 2 sq in (ANSI A108.19).
11. WT-P: install per ANSI A108.19 with a mortar the panel maker names; 2 to 3 mm wall joints and a 1/8 in. movement joint every 20 ft inside unless the panel maker says otherwise.
12. 100 feature wall: 7 panels (5 full 39 3/8" x 118 1/16", 2 cut: P1 21 1/2" x 118 1/16", P7 20 7/8" x 118 1/16"), marked on the elevation.
13. Gauged porcelain tile panels: move crates by fork truck from the side; store panels on their long side; carry and set them with the handling frame and suction cups the panel maker calls for.
14. Do not set panels until the building is enclosed and the HVAC is running; keep the space at 50 F or more during the work.

TRANSITION SCHEDULE

DOOR	FROM	TO	TILE	OTHER	TRANSITION (ADA 303)
D6 (x4)	201 Guest bath (FT-1)	Guest room (carpet and pad, typed)	5/8"	1/2"	Transition strip (a vertical edge up to 1/4 in. is allowed, ADA 303.2); the tile side higher
D7	205 Accessible bath (FT-2)	Level 2 corridor (carpet tile)	9/16"	1/4"	Beveled transition strip or threshold, not steeper than 1:2 (ADA 303.3); the tile side higher
D2	110 Women (FT-3)	100 Lobby (FT-4)	1/2"	1/2"	Flush: a transition profile or sealant joint at the change of material
D3	111 Men (FT-3)	100 Lobby (FT-4)	1/2"	1/2"	Flush: a transition profile or sealant joint at the change of material
D4	112 Locker room (FT-3)	Level 1 corridor (LVT 12 x 24, glue-down)	1/2"	1/8"	Beveled transition strip or threshold, not steeper than 1:2 (ADA 303.3); the tile side higher
D5	113 Kitchen (QT-1)	Level 1 corridor (LVT 12 x 24, glue-down)	1/2"	1/8"	Beveled transition strip or threshold, not steeper than 1:2 (ADA 303.3); the tile side higher
D1	100 Lobby (FT-4)	Level 1 corridor (LVT 12 x 24, glue-down)	1/2"	1/8"	Beveled transition strip or threshold, not steeper than 1:2 (ADA 303.3); the tile side higher

PREPARED BY
Sample Tile Contractor
1 Shop Road

PROJECT
SAMPLE HOTEL
100 Example Street

GENERAL CONTRACTOR
Example Builders

SPEC SECTION
09 30 00 Tiling

NOTICE
Shop drawing for review. Field-verify all dimensions, floor levels and substrates. Not an engineered design.

REVISIONS

REV	DATE	DESCRIPTION
0	10/30/2026	Submittal 09 30 00-01 for review

SUBMITTAL
No. 09 30 00-01, REV 0

DATE
10/30/2026


SCALE
As noted

DRAWN BY
ST

SHEET SIZE
ARCH D (24" x 36")

SHEET TITLE
FLOOR FINISH PLAN: LEVEL 1

T-1

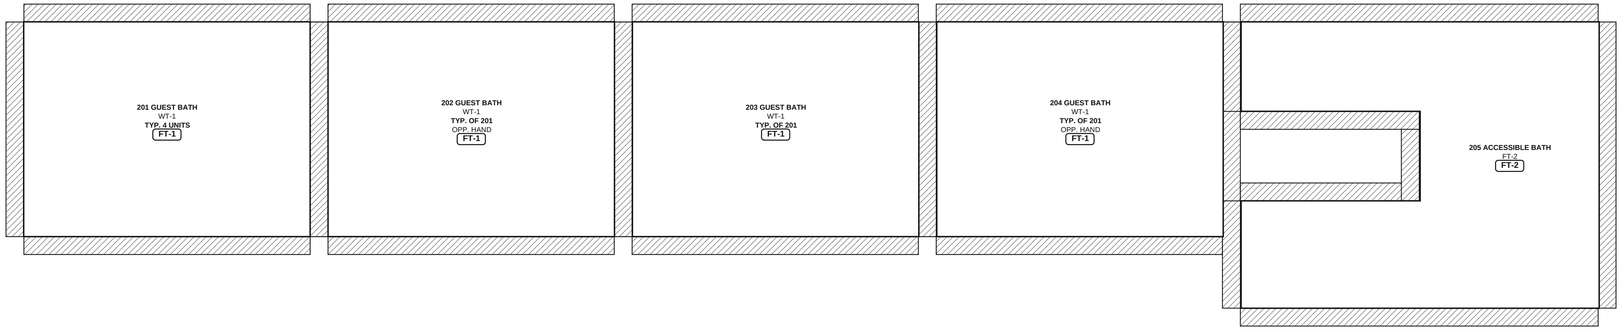

1 **FLOOR FINISH PLAN: LEVEL 2**

SCALE: 1/2" = 1'-0"

ROOM SCHEDULE

ROOM	LEVEL	SURFACES	UNITS	TILE SF
201 Guest bath	Level 2	FT-1 201 floor; WT-1 201 wall A-B; WT-1 201 wall B-C; WT-1 201 wall C-D; WT-1 201 wall D-A	4	1088
205 Accessible bath	Level 2	FT-2 205 floor; FT-2 205 roll-in shower	1	79
110 Women	Level 1	FT-3 110 floor; WT-2 110 wall A-B; WT-2 110 wall B-C; WT-2 110 wall C-D; WT-2 110 wall D-A; BASE-2 110 base	1	443.9
111 Men	Level 1	FT-3 111 floor; WT-2 111 wall A-B; WT-2 111 wall B-C; WT-2 111 wall C-D; WT-2 111 wall D-A; BASE-2 111 base	1	443.9
112 Locker room	Level 1	FT-3 112 floor; BASE-2 112 base	1	355.9
113 Kitchen	Level 1	QT-1 113 floor; CB-1 113 base	1	283.9
100 Lobby	Level 1	FT-4 100 floor; WT-P 100 feature wall	1	616.9

PRODUCT DATA AND SAMPLES

SPEC SECTION	PRODUCT	MANUFACTURER	DATA SHEET	SAMPLES	USED ON
09 30 00 Tiling	11 3/4 x 23 1/2 Porcelain floor tile, Matte gray	Generic Tile Co.	To attach	To be submitted	FT-1 201 Guest bath
09 30 00 Tiling	2 7/8 x 11 3/4 Ceramic wall tile	Generic Tile Co.	To attach	To be submitted	WT-1 201 Guest bath
09 30 00 Tiling	Porcelain mosaic, 2 x 2 on 12 x 12 sheets	Generic Tile Co.	To attach	To be submitted	FT-2 205 Accessible bath
09 30 00 Tiling	11 3/4 x 11 3/4 Porcelain floor tile, slip resistant	Generic Tile Co.	To attach	To be submitted	FT-3 110 Women, FT-3 111 Men, FT-3 112 Locker room
09 30 00 Tiling	3 7/8 x 11 3/4 Ceramic wall tile	Per the specification	To attach	To be submitted	WT-2 110 Women, WT-2 111 Men
09 30 00 Tiling	5 7/8 x 11 3/4 Porcelain cove base to match FT-3	Per the specification	To attach	To be submitted	BASE-2 110 Women, BASE-2 111 Men, BASE-2 112 Locker room
09 30 00 Tiling	5 7/8 x 5 7/8 Quarry tile, red	Generic Tile Co.	To attach	To be submitted	QT-1 113 Kitchen
09 30 00 Tiling	5 7/8 x 5 7/8 Quarry tile sanitary cove base with inside and outside corners	Per the specification	To attach	To be submitted	CB-1 113 Kitchen
09 30 00 Tiling	23 1/2 x 47 1/4 Porcelain floor tile, large format, Warm gray	Generic Tile Co.	To attach	To be submitted	FT-4 100 Lobby
09 30 00 Tiling	39 3/8 x 118 1/8 Gauged porcelain tile panel, 6 mm, Polished white (gauged porcelain tile panels, ANSI A137.3)	Generic Tile Co.	To attach	To be submitted	WT-P 100 Lobby
09 30 00 Tiling	Thin-set mortar (1/2" x 1/2" square notch trowel)	Per the specification	To attach	To be submitted	FT-1 201 Guest bath, FT-2 205 Accessible bath
09 30 00 Tiling	Thin-set mortar (1/4" x 3/8" square notch trowel)	Per the specification	To attach	To be submitted	WT-1 201 Guest bath, FT-3 110 Women, WT-2 110 Women, BASE-2 110 Women, FT-3 111 Men, WT-2 111 Men, BASE-2 111 Men, FT-3 112 Locker room, BASE-2 112 Locker room
09 30 00 Tiling	Chemical-resistant epoxy setting bed (ANSI A118.3), installed per ANSI A108.6	Per the specification	To attach	To be submitted	QT-1 113 Kitchen, CB-1 113 Kitchen
09 30 00 Tiling	Thin-set mortar (3/4" x 9/16" U-notch trowel)	Per the specification	To attach	To be submitted	FT-4 100 Lobby, WT-P 100 Lobby
09 30 00 Tiling	Cement grout (ANSI A118.7, installed per ANSI A108.10)	Per the specification	To attach	To be submitted	FT-1 201 Guest bath, WT-1 201 Guest bath, FT-2 205 Accessible bath
09 30 00 Tiling	Epoxy grout (ANSI A118.3)	Per the specification	To attach	To be submitted	FT-3 110 Women, FT-3 111 Men, FT-3 112 Locker room, QT-1 113 Kitchen, CB-1 113 Kitchen
09 30 00 Tiling	Cement grout	Per the specification	To attach	To be submitted	WT-2 110 Women, BASE-2 110 Women, WT-2 111 Men, BASE-2 111 Men, BASE-2 112 Locker room
09 30 00 Tiling	High-performance cement grout (ANSI A118.7, installed per ANSI A108.10)	Per the specification	To attach	To be submitted	FT-4 100 Lobby
09 30 00 Tiling	High-performance cement grout	Per the specification	To attach	To be submitted	WT-P 100 Lobby
09 30 00 Tiling	Sound-control membrane Generic bonded sound mat (ANSI A118.13), rated IIC 58 / STC 63 on an 8 in. concrete slab with a drop ceiling (sample rating: use the product's data)	Per the specification	To attach	To be submitted	FT-1 201 Guest bath
09 30 00 Tiling	Metal edge trim (L-angle), Aluminum, satin, 5/16"	Per the specification	To attach	To be submitted	WT-2 110 Women, WT-2 111 Men
09 30 00 Tiling	Master grade certificate, ANSI A137.1: FT-1 11 3/4 x 23 1/2 Porcelain floor tile, Matte gray	Generic Tile Co.	To attach	To be submitted	FT-1 201 Guest bath
09 30 00 Tiling	Master grade certificate, ANSI A137.1: WT-1 2 7/8 x 11 3/4 Ceramic wall tile	Generic Tile Co.	To attach	To be submitted	WT-1 201 Guest bath
09 30 00 Tiling	Master grade certificate, ANSI A137.1: FT-2 Porcelain mosaic, 2 x 2 on 12 x 12 sheets	Generic Tile Co.	To attach	To be submitted	FT-2 205 Accessible bath
09 30 00 Tiling	Master grade certificate, ANSI A137.1: FT-3 11 3/4 x 11 3/4 Porcelain floor tile, slip resistant	Generic Tile Co.	To attach	To be submitted	FT-3 110 Women, FT-3 111 Men, FT-3 112 Locker room
09 30 00 Tiling	Master grade certificate, ANSI A137.1: WT-2 3 7/8 x 11 3/4 Ceramic wall tile	Per the specification	To attach	To be submitted	WT-2 110 Women, WT-2 111 Men
09 30 00 Tiling	Master grade certificate, ANSI A137.1: BASE-2 5 7/8 x 11 3/4 Porcelain cove base to match FT-3	Per the specification	To attach	To be submitted	BASE-2 110 Women, BASE-2 111 Men, BASE-2 112 Locker room
09 30 00 Tiling	Master grade certificate, ANSI A137.1: QT-1 5 7/8 x 5 7/8 Quarry tile, red	Generic Tile Co.	To attach	To be submitted	QT-1 113 Kitchen

PREPARED BY

Sample Tile Contractor

1 Shop Road

PROJECT

SAMPLE HOTEL

100 Example Street

GENERAL CONTRACTOR

Example Builders

SPEC SECTION

09 30 00 Tiling

NOTICE

Shop drawing for review. Field-verify all dimensions, floor levels and substrates. Not an engineered design.

REVISIONS

REV	DATE	DESCRIPTION
0	10/30/2026	Submittal 09 30 00-01 for review

SUBMITTAL

No. 09 30 00-01, REV 0

DATE

10/30/2026

SCALE

As noted

DRAWN BY

ST


SHEET SIZE

ARCH D (24" x 36")

SHEET TITLE


FLOOR FINISH PLAN: LEVEL 2

T-2

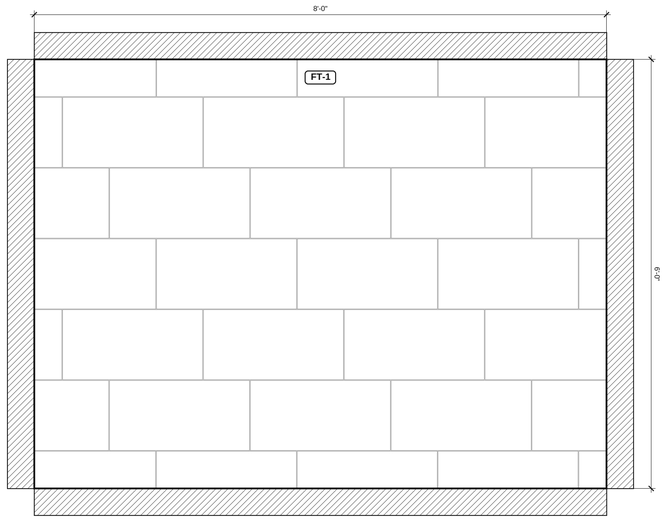


Door D6 (2'-8"): not placed on this plan (Building plan: the door's wall and distance from its corner).


1 **201 FLOOR PLAN**
SCALE: 1" = 1'-0"

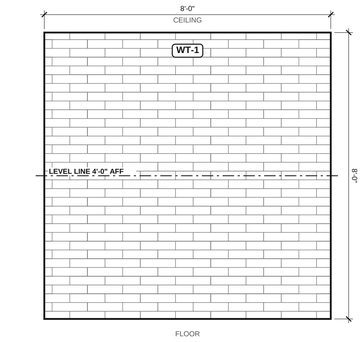


2 **201 WALL A-B ELEVATION**
SCALE: 1/2" = 1'-0"

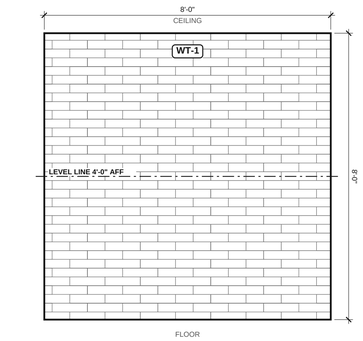

4 **201 WALL C-D ELEVATION**
SCALE: 1/2" = 1'-0"

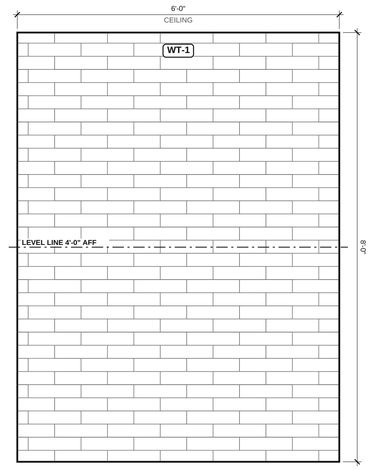

3 **201 WALL B-C ELEVATION**
SCALE: 3/4" = 1'-0"

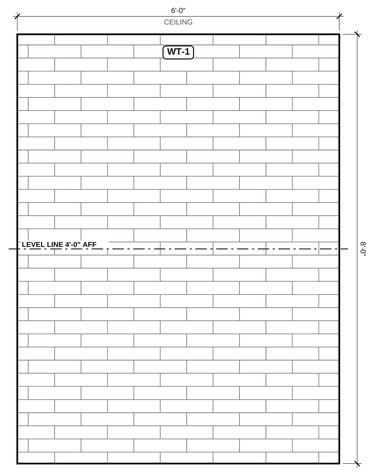

5 **201 WALL D-A ELEVATION**
SCALE: 3/4" = 1'-0"

PRODUCT DATA AND SAMPLES (CONT.)

SPEC SECTION	PRODUCT	MANUFACTURER	DATA SHEET	SAMPLES	USED ON
09 30 00 Tiling	Master grade certificate, ANSI A137.1: CB-1 5 7/8 x 5 7/8 Quarry tile sanitary cove base with inside and outside corners	Per the specification	To attach	To be submitted	CB-1 113 Kitchen
09 30 00 Tiling	Master grade certificate, ANSI A137.1: FT-4 23 1/2 x 47 1/4 Porcelain floor tile, large format, Warm gray	Generic Tile Co.	To attach	To be submitted	FT-4 100 Lobby
09 30 00 Tiling	Grade certificate for WT-P (an ANSI A137.3 product: per the specification)	Generic Tile Co.	To attach	To be submitted	WT-P 100 Lobby
09 30 00 Tiling	Extra stock (attic stock), FT-1: 1 boxes (2% of the order), boxed and labeled	Generic Tile Co.	To attach	To be submitted	FT-1
09 30 00 Tiling	Extra stock (attic stock), WT-1: 11 boxes (2% of the order), boxed and labeled	Generic Tile Co.	To attach	To be submitted	WT-1
09 30 00 Tiling	Extra stock (attic stock), FT-2: 2 sheets, boxed and labeled	Generic Tile Co.	To attach	To be submitted	FT-2
09 30 00 Tiling	Extra stock (attic stock), FT-3: 3 boxes (2% of the order), boxed and labeled	Generic Tile Co.	To attach	To be submitted	FT-3
09 30 00 Tiling	Extra stock (attic stock), WT-2: 5 boxes (2% of the order), boxed and labeled	Per the specification	To attach	To be submitted	WT-2
09 30 00 Tiling	Extra stock (attic stock), BASE-2: 24 pcs, boxed and labeled	Per the specification	To attach	To be submitted	BASE-2
09 30 00 Tiling	Extra stock (attic stock), QT-1: 3 boxes, boxed and labeled	Generic Tile Co.	To attach	To be submitted	QT-1
09 30 00 Tiling	Extra stock (attic stock), CB-1: 12 pcs, boxed and labeled	Per the specification	To attach	To be submitted	CB-1
09 30 00 Tiling	Extra stock (attic stock), FT-4: 1 boxes (2% of the order), boxed and labeled	Generic Tile Co.	To attach	To be submitted	FT-4
09 30 00 Tiling	Extra stock (attic stock), WT-P: 1 pcs, boxed and labeled	Generic Tile Co.	To attach	To be submitted	WT-P
09 30 00 Tiling	Installer qualifications: Installers certified as Certified Tile Installers (CTI), with the ACT certification for large format tile and for gauged porcelain tile panels where used (Ceramic Tile Education Foundation), or as the specification requires.	Tile contractor	To attach	To be submitted	All tile work
09 30 00 Tiling	System warranty: The setting-material maker's system warranty for its mortar, membrane and grout used together, per its published terms (to be confirmed with the product submittal).	Setting-material maker	To attach	To be submitted	All tile work

PREPARED BY
Sample Tile Contractor
1 Shop Road

PROJECT
SAMPLE HOTEL
100 Example Street

GENERAL CONTRACTOR
Example Builders

SPEC SECTION
09 30 00 Tiling

NOTICE
Shop drawing for review. Field-verify all dimensions, floor levels and substrates. Not an engineered design.

REVISIONS

REV	DATE	DESCRIPTION
0	10/30/2026	Submittal 09 30 00-01 for review

SUBMITTAL
No. 09 30 00-01, REV 0

DATE
10/30/2026


SCALE
As noted

DRAWN BY
ST

SHEET SIZE
ARCH D (24" x 36")


SHEET TITLE
201 GUEST BATH (TYPICAL, 4 UNITS)

T-3

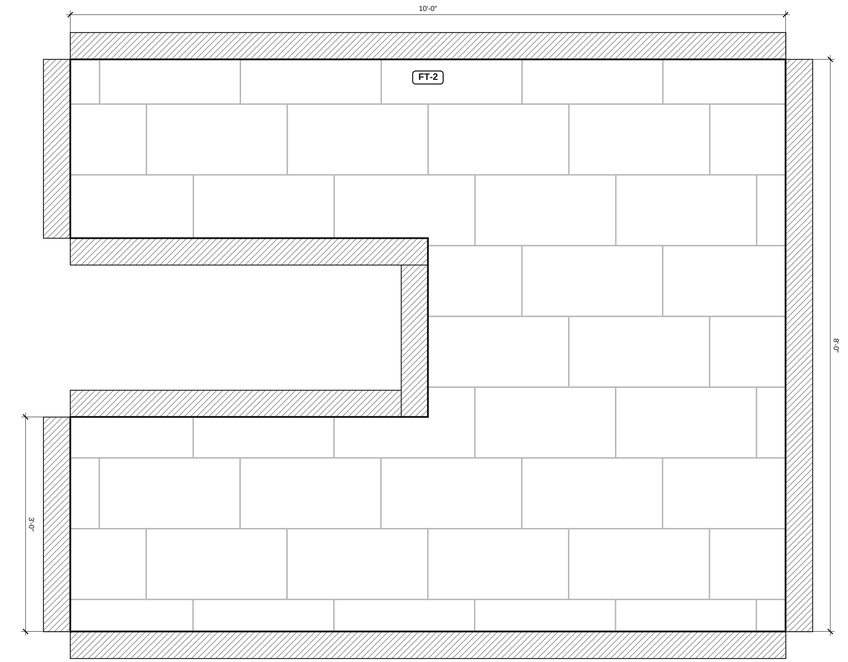

Door D7 (3'-0"): not placed on this plan (Building plan: the door's wall and distance from its corner).

1 **205 FLOOR PLAN**
SCALE: 1" = 1'-0"

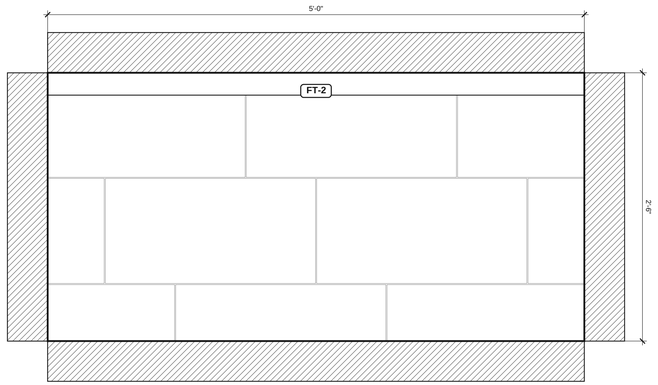

2 **205 ROLL-IN SHOWER PLAN**
SCALE: 1 1/2" = 1'-0"

PREPARED BY
Sample Tile Contractor
1 Shop Road

PROJECT
SAMPLE HOTEL
100 Example Street

GENERAL CONTRACTOR
Example Builders

SPEC SECTION
09 30 00 Tiling

NOTICE
Shop drawing for review. Field-verify all dimensions, floor levels and substrates. Not an engineered design.

REVISIONS

REV	DATE	DESCRIPTION
0	10/30/2026	Submittal 09 30 00-01 for review

SUBMITTAL
No. 09 30 00-01, REV 0

DATE
10/30/2026


SCALE
As noted

DRAWN BY
ST

SHEET SIZE
ARCH D (24" x 36")


SHEET TITLE
205 ACCESSIBLE BATH

T-4

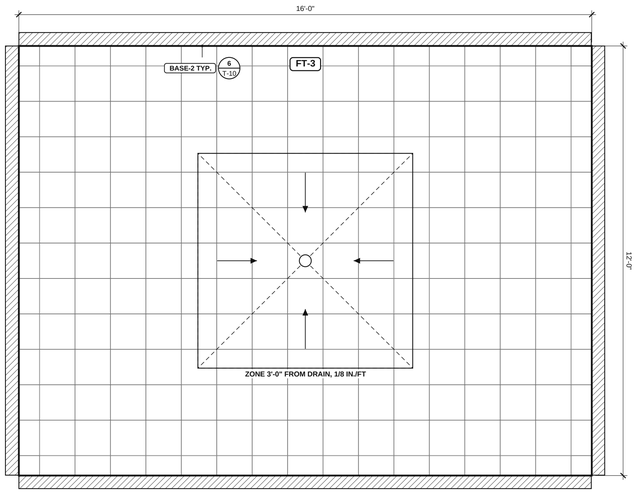


Door D2 (3'-0"): not placed on this plan (Building plan: the door's wall and distance from its corner).


1 **110 FLOOR PLAN**
SCALE: 1/2" = 1'-0"

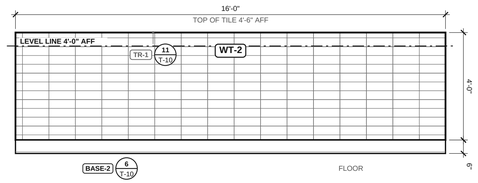


2 **110 WALL A-B ELEVATION**
SCALE: 3/8" = 1'-0"

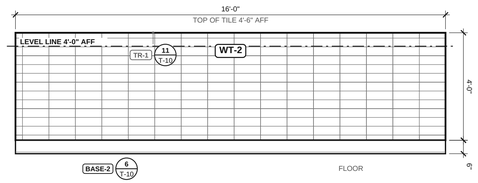

4 **110 WALL C-D ELEVATION**
SCALE: 3/8" = 1'-0"

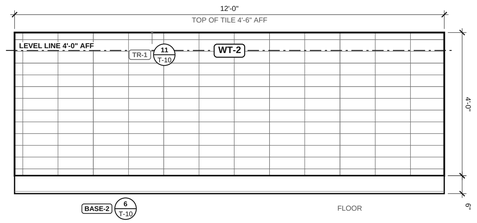

3 **110 WALL B-C ELEVATION**
SCALE: 1/2" = 1'-0"

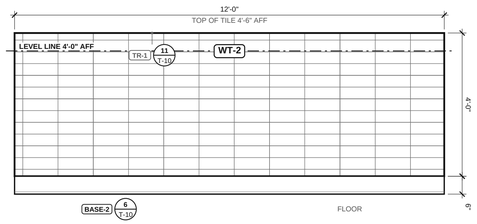

5 **110 WALL D-A ELEVATION**
SCALE: 1/2" = 1'-0"

PREPARED BY
Sample Tile Contractor
1 Shop Road

PROJECT
SAMPLE HOTEL
100 Example Street

GENERAL CONTRACTOR
Example Builders

SPEC SECTION
09 30 00 Tiling

NOTICE
Shop drawing for review. Field-verify all dimensions, floor levels and substrates. Not an engineered design.

REVISIONS

REV	DATE	DESCRIPTION
0	10/30/2026	Submittal 09 30 00-01 for review

SUBMITTAL
No. 09 30 00-01, REV 0

DATE
10/30/2026


SCALE
As noted

DRAWN BY
ST

SHEET SIZE
ARCH D (24" x 36")


SHEET TITLE
110 WOMEN

T-5

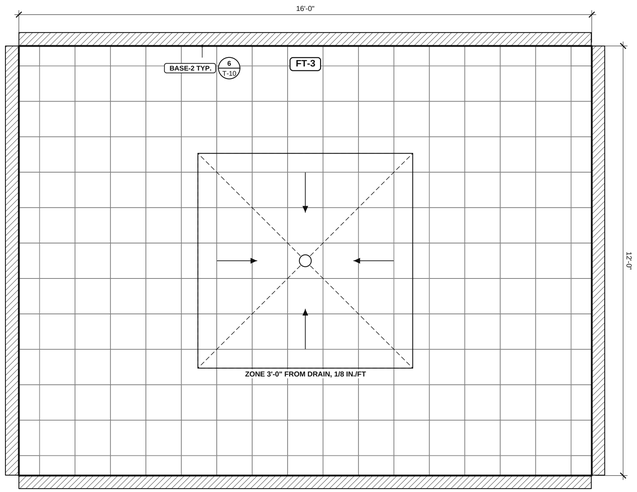


Door D3 (3'-0"): not placed on this plan (Building plan: the door's wall and distance from its corner).


1 **111 FLOOR PLAN**
SCALE: 1/2" = 1'-0"

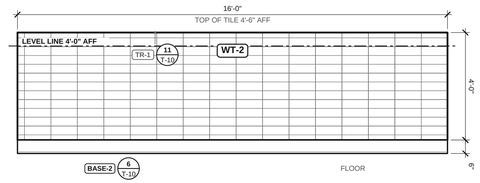


2 **111 WALL A-B ELEVATION**
SCALE: 3/8" = 1'-0"

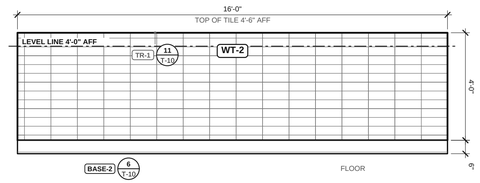

4 **111 WALL C-D ELEVATION**
SCALE: 3/8" = 1'-0"

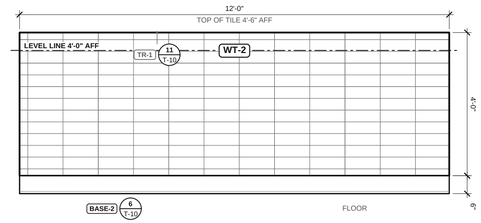

3 **111 WALL B-C ELEVATION**
SCALE: 1/2" = 1'-0"

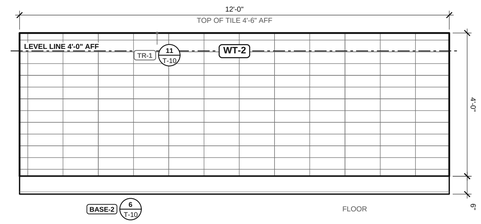

5 **111 WALL D-A ELEVATION**
SCALE: 1/2" = 1'-0"

PREPARED BY
Sample Tile Contractor
1 Shop Road

PROJECT
SAMPLE HOTEL
100 Example Street

GENERAL CONTRACTOR
Example Builders

SPEC SECTION
09 30 00 Tiling

NOTICE
Shop drawing for review. Field-verify all dimensions, floor levels and substrates. Not an engineered design.

REVISIONS

REV	DATE	DESCRIPTION
0	10/30/2026	Submittal 09 30 00-01 for review

SUBMITTAL
No. 09 30 00-01, REV 0

DATE
10/30/2026


SCALE
As noted

DRAWN BY
ST

SHEET SIZE
ARCH D (24" x 36")

SHEET TITLE
111 MEN

T-6

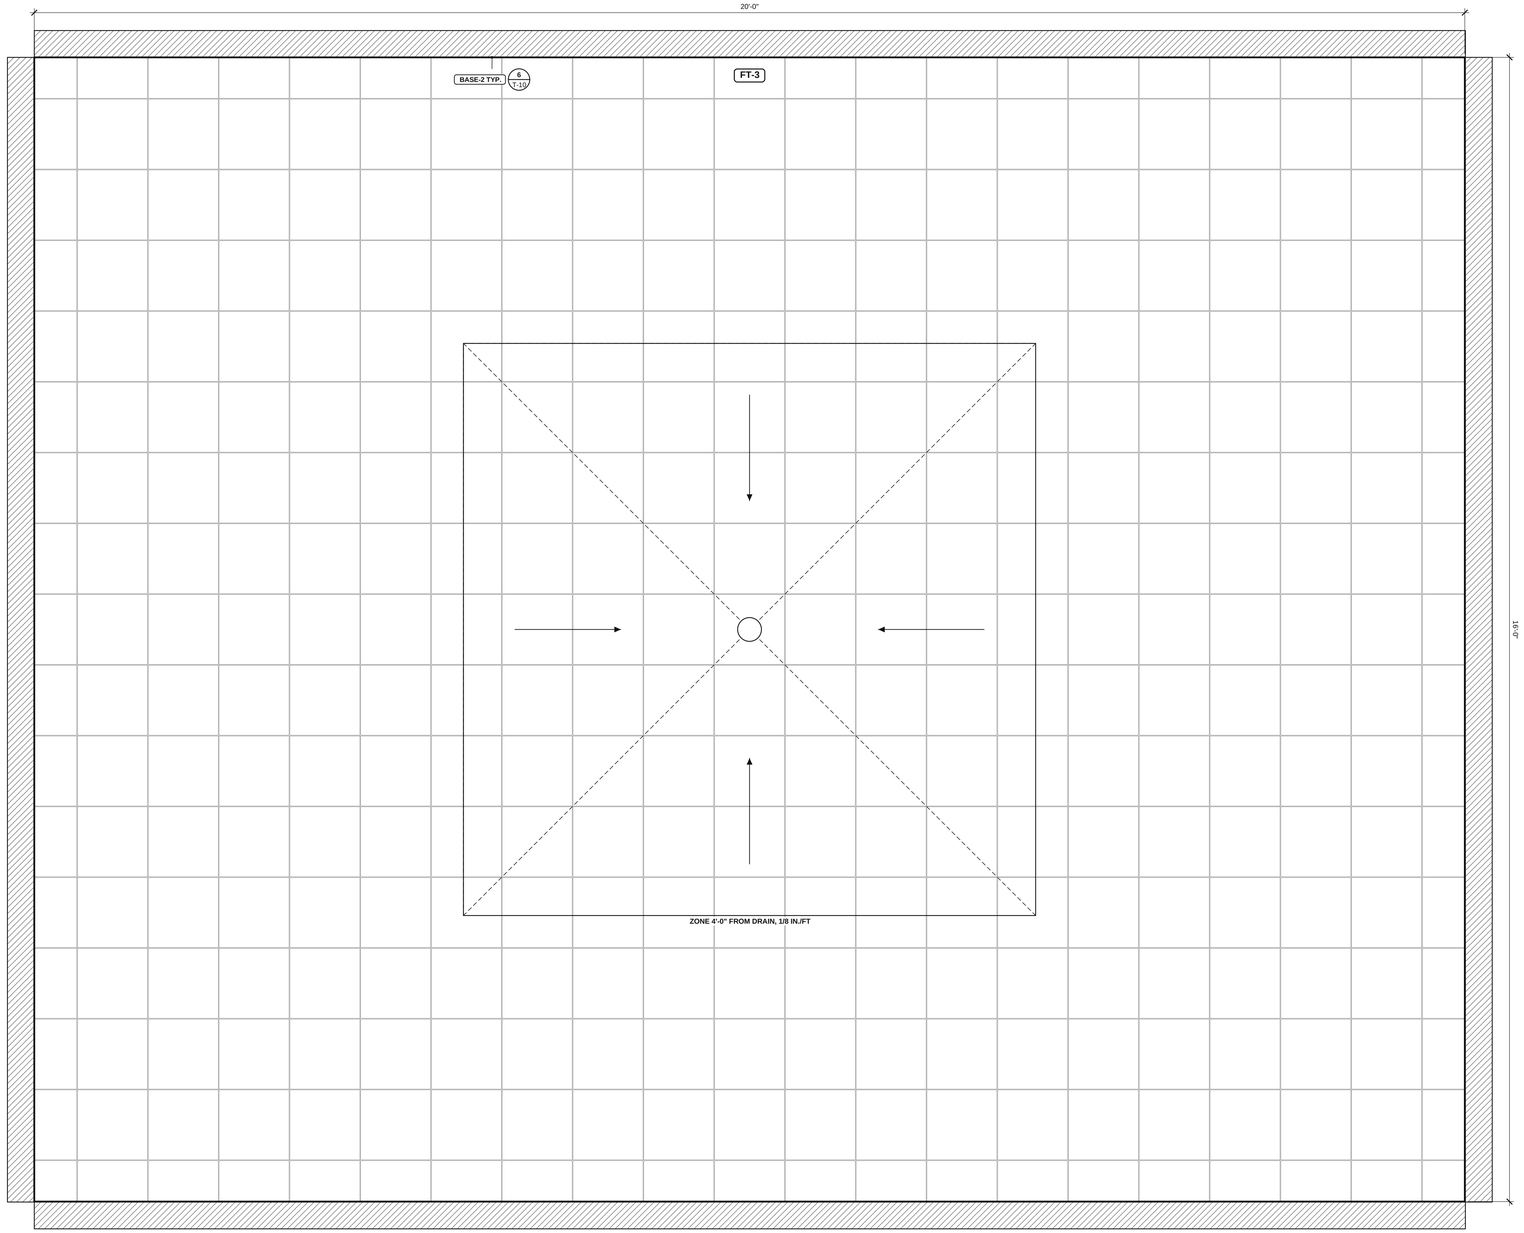

Door D4 (3'-0"): not placed on this plan (Building plan: the door's wall and distance from its corner).

1 **112 FLOOR PLAN**

SCALE: 1" = 1'-0"

PREPARED BY
Sample Tile Contractor
1 Shop Road

PROJECT
SAMPLE HOTEL
100 Example Street

GENERAL CONTRACTOR
Example Builders

SPEC SECTION
09 30 00 Tiling

NOTICE
Shop drawing for review. Field-verify all dimensions, floor levels and substrates. Not an engineered design.

REVISIONS

REV	DATE	DESCRIPTION
0	10/30/2026	Submittal 09 30 00-01 for review

SUBMITTAL
No. 09 30 00-01, REV 0

DATE
10/30/2026


SCALE
As noted

DRAWN BY
ST

SHEET SIZE
ARCH D (24" x 36")

SHEET TITLE
112 LOCKER ROOM

T-7

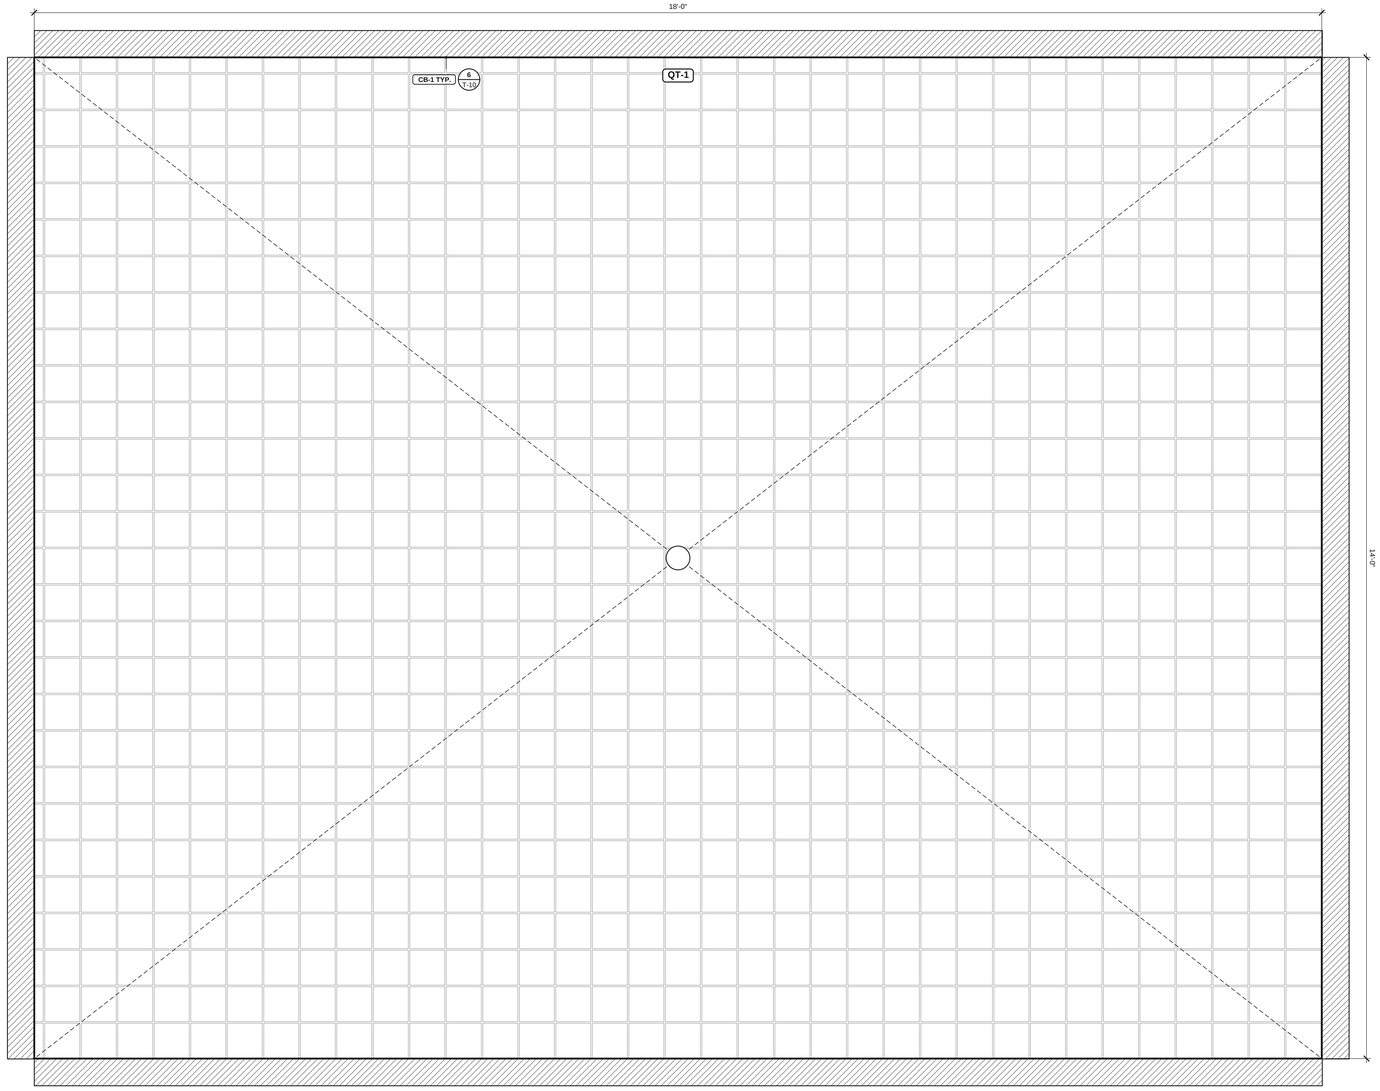

Door D5 (3'-6"): not placed on this plan (Building plan: the door's wall and distance from its corner).

1 **113 FLOOR PLAN**
SCALE: 1" = 1-0"

PREPARED BY
Sample Tile Contractor
1 Shop Road

PROJECT
SAMPLE HOTEL
100 Example Street

GENERAL CONTRACTOR
Example Builders

SPEC SECTION
09 30 00 Tiling

NOTICE
Shop drawing for review. Field-verify all dimensions, floor levels and substrates. Not an engineered design.

REVISIONS

REV	DATE	DESCRIPTION
0	10/30/2026	Submittal 09 30 00-01 for review

SUBMITTAL
No. 09 30 00-01, REV 0

DATE
10/30/2026


SCALE
As noted

DRAWN BY
ST

SHEET SIZE
ARCH D (24" x 36")


SHEET TITLE
113 KITCHEN

T-8

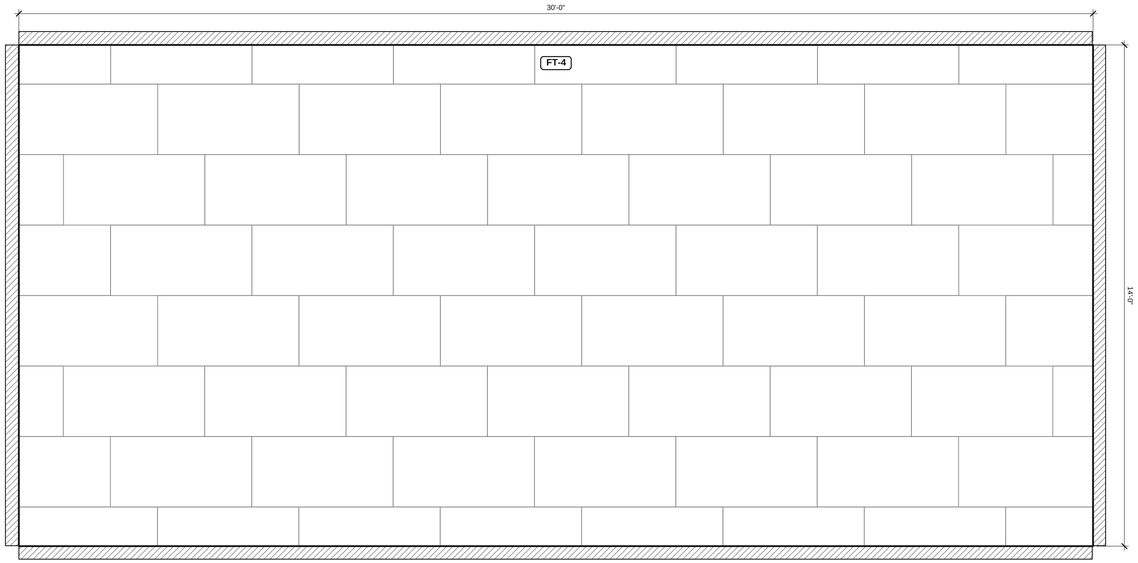

Door D1 (6'-0"): not placed on this plan (Building plan: the door's wall and distance from its corner).

1 **100 FLOOR PLAN**
SCALE: 1/2" = 1'-0"

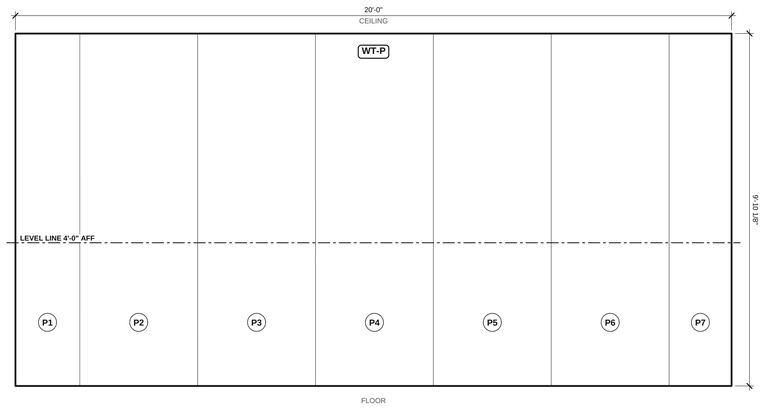

2 **100 FEATURE WALL ELEVATION**
SCALE: 1/2" = 1'-0"

PREPARED BY
Sample Tile Contractor
1 Shop Road

PROJECT
SAMPLE HOTEL
100 Example Street

GENERAL CONTRACTOR
Example Builders

SPEC SECTION
09 30 00 Tiling

NOTICE
Shop drawing for review. Field-verify all dimensions, floor levels and substrates. Not an engineered design.

REVISIONS

REV	DATE	DESCRIPTION
0	10/30/2026	Submittal 09 30 00-01 for review

SUBMITTAL
No. 09 30 00-01, REV 0

DATE
10/30/2026


SCALE
As noted

DRAWN BY
ST

SHEET SIZE
ARCH D (24" x 36")


SHEET TITLE
100 LOBBY

T-9

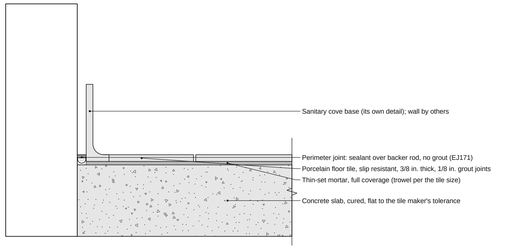


1 **FLOOR TILE ON CONCRETE, THIN-SET** **3" = 1'-0"**

REF: TCNA F113 / TCNA EJ171 (Verify with the TCNA Handbook and the project specification); Finish FT-3

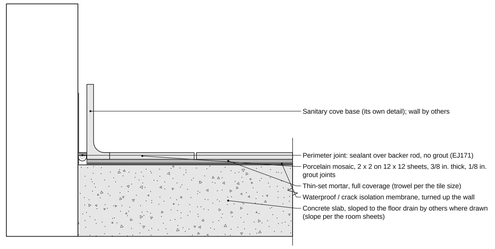


2 **FLOOR TILE ON A MEMBRANE OVER CONCRETE** **3" = 1'-0"**

REF: TCNA F125A / TCNA EJ171 (Verify with the TCNA Handbook and the project specification); Finish FT-2

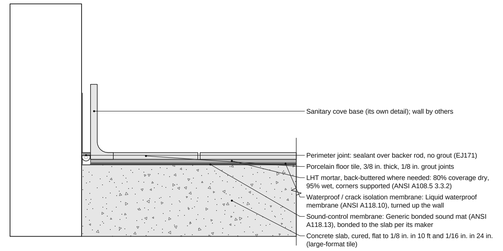


3 **FLOOR TILE ON A SOUND-CONTROL MEMBRANE AND A WATERPROOF MEMBRANE** **3" = 1'-0"**

REF: TCNA F125A / TCNA EJ171 (Verify with the TCNA Handbook and the project specification); Finish FT-1; Sound-control membrane ANSI A118.13, installed per its maker

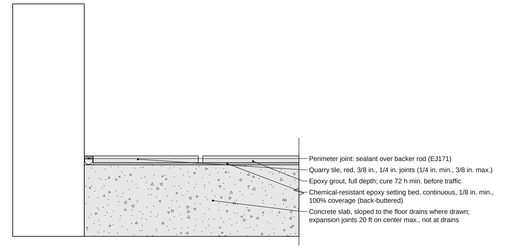


4 **CHEMICAL-RESISTANT FLOOR, EPOXY SETTING BED AND GROUT** **3" = 1'-0"**

REF: ANSI A118.3 / A108.6; UFGS 09 35 16 3.2 (public); TCNA EJ171 (Verify with the TCNA Handbook and the project specification); Finish QT-1

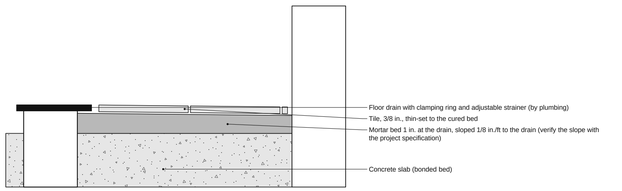


5 **FLOOR SLOPED TO A FLOOR DRAIN, MORTAR BED (SLOPED ZONE)** **3" = 1'-0"**

REF: TCNA F112 (Verify with the TCNA Handbook and the project specification); Slope 1/8 in./ft to the drain (from the layout); Sloped zone 36" or 48" from the drain (see each room); the floor outside the zone level

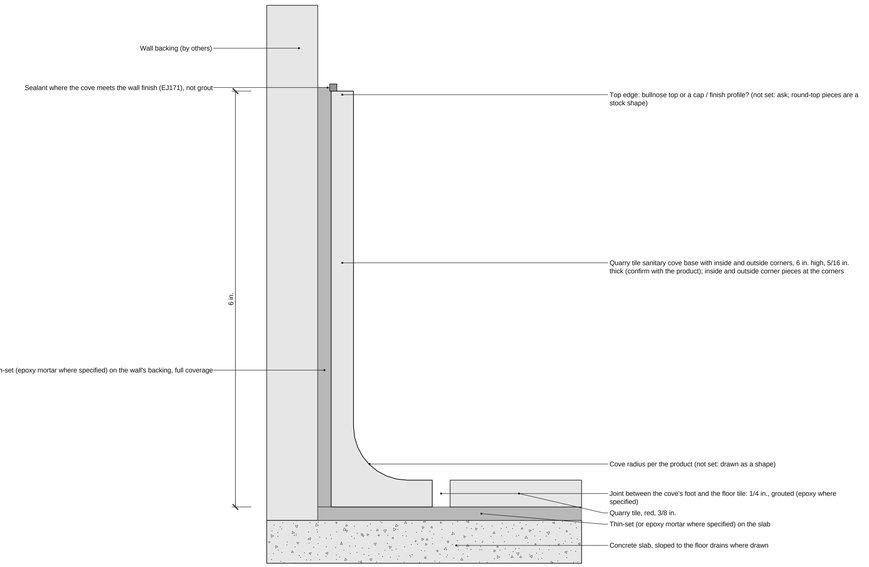


6 **SANITARY COVE BASE, QUARRY TILE** **FULL SIZE**

REF: TCNA F113 / TCNA F112 / TCNA EJ171 (Verify with the TCNA Handbook and the project specification); Epoxy grout ANSI A118.3 where specified (Stone World, 3/18/2016); Round-top cove: a stock trim shape (e.g. Metropolitan Ceramics Quarry Basics Round Top Cove, floorscenter.com listing, read 10/31/2026); radius and thickness per the product; Finish CB-1, floor QT-1

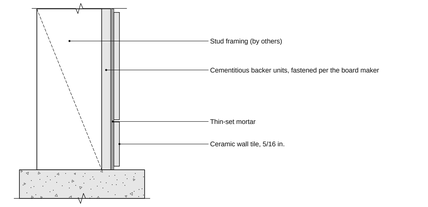


7 **WALL TILE ON BACKER BOARD OVER STUDS** **3" = 1'-0"**

REF: TCNA W244C (Verify with the TCNA Handbook and the project specification); Finish WT-2

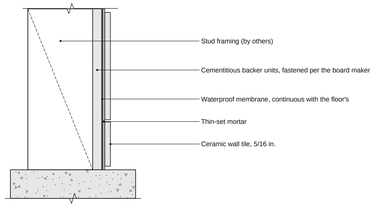


8 **SHOWER WALL: TILE ON A MEMBRANE OVER BACKER BOARD** **3" = 1'-0"**

REF: TCNA B415 (Verify with the TCNA Handbook and the project specification); Finish WT-1

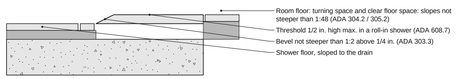


10 **ROLL-IN SHOWER THRESHOLD** **3" = 1'-0"**

REF: ADA 2010 Standards 608.7, 303.2, 303.3; TCNA B421 (Verify with the TCNA Handbook and the project specification)

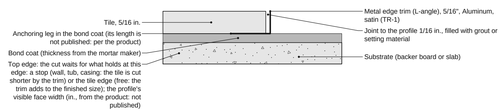

11 **EDGE TRIM TR-1 METAL EDGE TRIM (L-ANGLE)** **FULL SIZE**

REF: Generic trim: no maker data; sizes from the product; Simplified section from the published numbers; a length the maker does not print is broken off; Finish WT-2

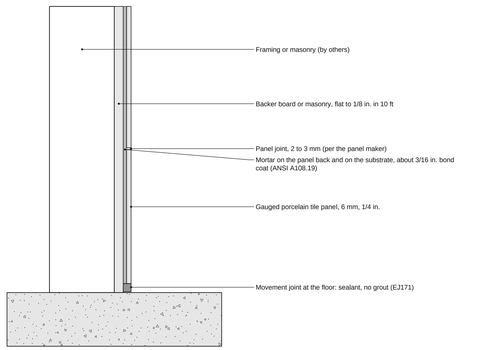

9 **GAUGED PORCELAIN TILE PANEL ON A WALL, THIN-BED** **3" = 1'-0"**

REF: ANSI A137.3 / A108.19 (TCNA public summary, TileLetter 4/3/2018); Panel maker's installation guide; TCNA EJ171 (Verify with the TCNA Handbook and the project specification); Finish WT-P

PREPARED BY
Sample Tile Contractor
1 Shop Road

PROJECT
SAMPLE HOTEL
100 Example Street

GENERAL CONTRACTOR
Example Builders

SPEC SECTION
09 30 00 Tiling

NOTICE
Shop drawing for review. Field-verify all dimensions, floor levels and substrates. Not an engineered design.

REVISIONS

REV	DATE	DESCRIPTION
0	10/30/2026	Submittal 09 30 00-01 for review

SUBMITTAL
No. 09 30 00-01, REV 0

DATE
10/30/2026

SCALE
As noted

DRAWN BY
ST

SHEET SIZE
ARCH D (24" x 36")

SHEET TITLE
TYPICAL TILE DETAILS

T-10

SHEET 11 OF 11