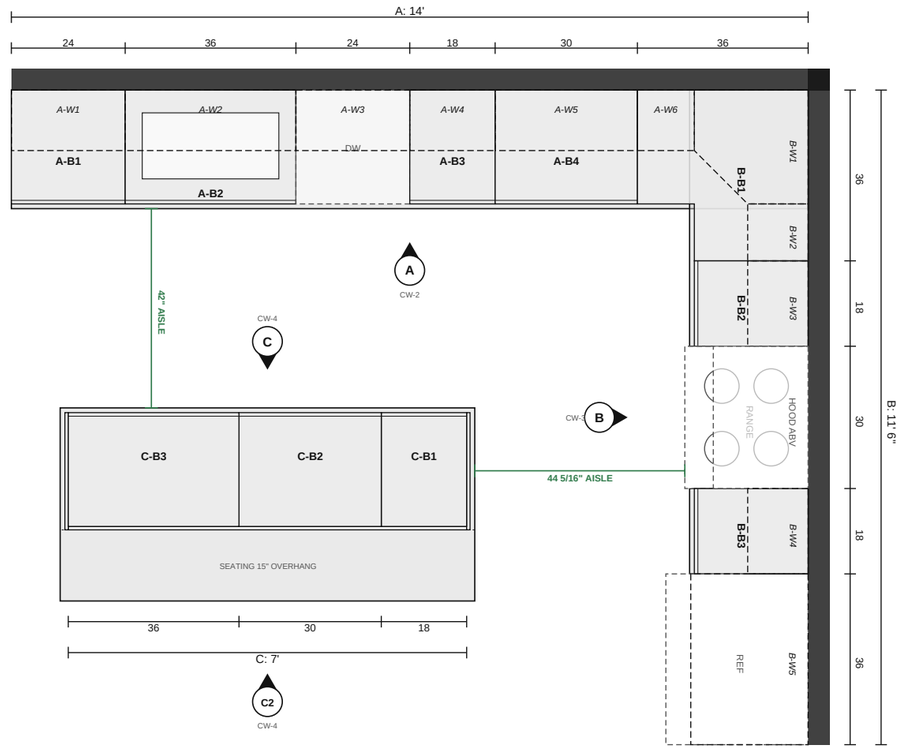


1 FLOOR PLAN

SCALE: 3/8" = 1'-0"

GENERAL NOTES

1. Verify all dimensions in the field before fabrication. Report discrepancies before proceeding.
2. Casework: frameless (32 mm system), full overlay, AWI Custom grade unless noted.
3. Gaps between doors and drawer fronts 1/8". Reveal under countertops 1/4".
4. Countertops, appliances, plumbing and electrical by others unless noted.
5. Base cabinets on a ladder base, 4" high, set back 3". Shim at most 1/2". Wall cabinets fastened into studs.
6. Hinges and slides ANSI/BHMA Grade 2 minimum. Hardware locations per the cabinet schedule.
7. Plan dimensions are to the finished wall face. Elevation heights are above the finished floor.

LEGEND

- Base cabinet
- Tall cabinet
- Wall cabinet above
- Countertop, quartz
- Appliance or opening
- Aisle, clear (NKBA check)
- A — Elevation marker; sheet number below

PREPARED BY

Sample Contracting Co.
100 Main St, Anytown

PROJECT

Birch Hill kitchen
Client: Sample client
123 Example St

NOTICE

FOR ESTIMATING AND LAYOUT ONLY.
Not an engineered design. Verify every dimension, appliance spec and wall condition in the field before cutting. Follow the hardware makers' instructions and local code.

REVISIONS

REV	DATE	DESCRIPTION
0	10/21/2026	Issued for review - client set

DATE
10/21/2026

SCALE
3/8" = 1'-0"


DRAWN BY
SC

GRADE
AWI Custom

SHEET SIZE
ANSI B (11" x 17")

SHEET TITLE
FLOOR PLAN & NOTES

CW-1

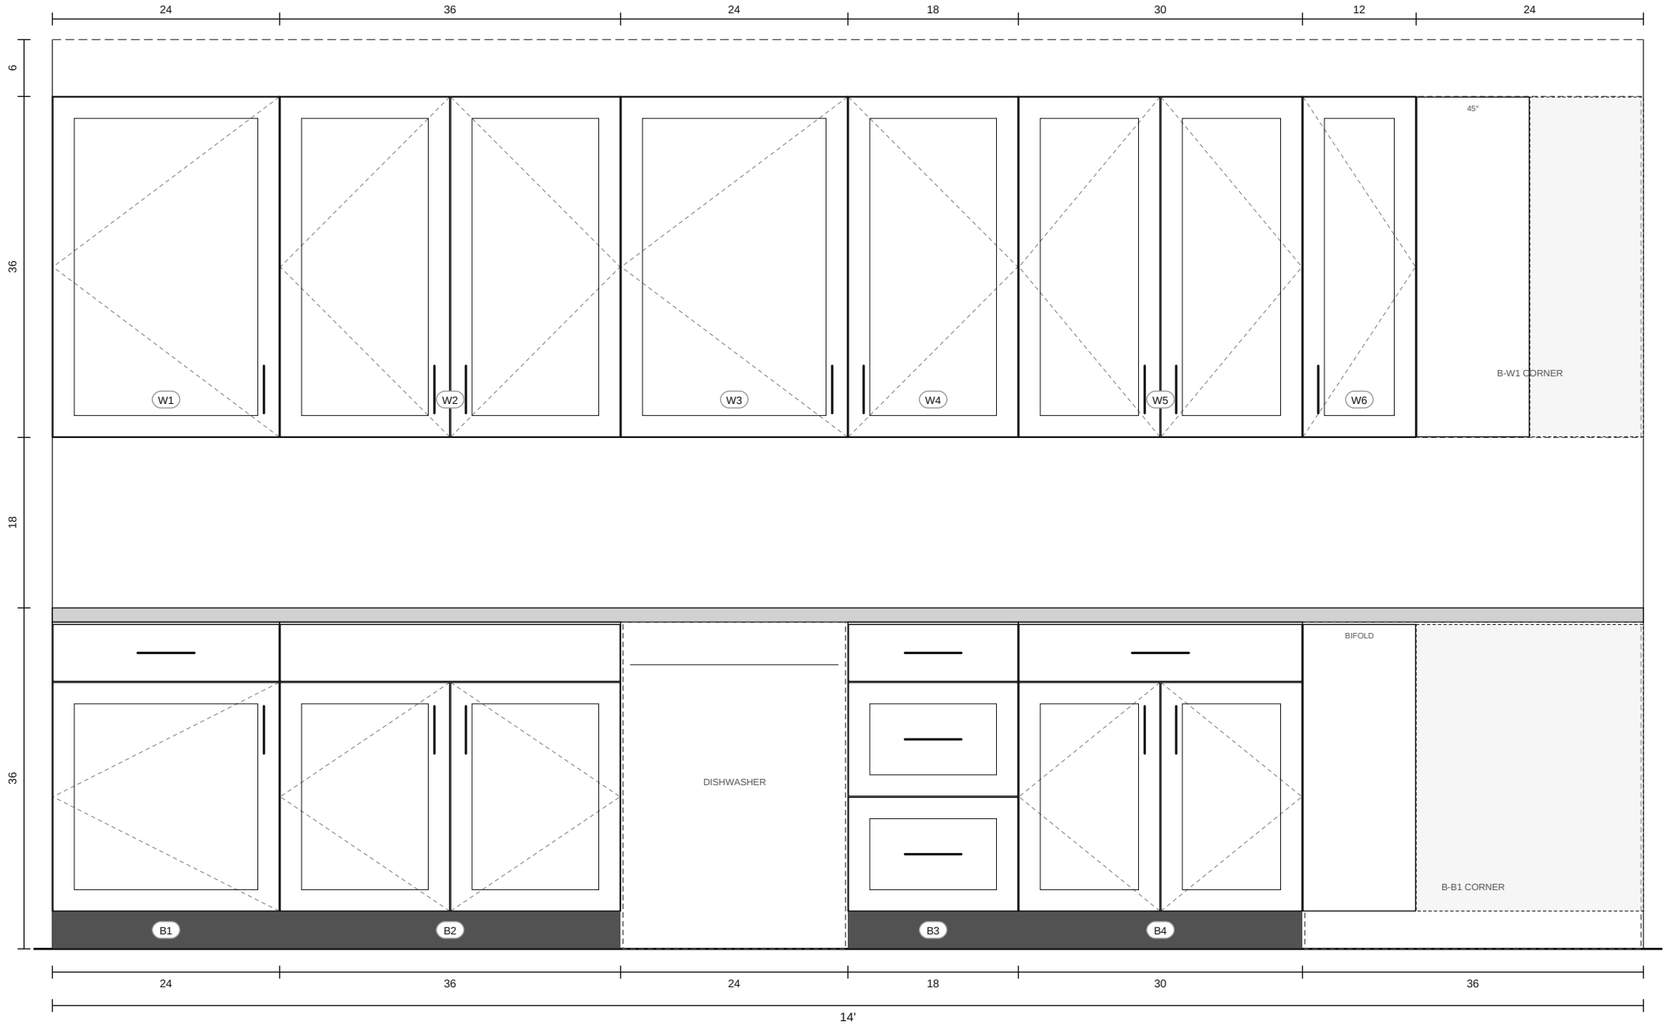

A **ELEVATION A - SINK WALL**

SCALE: 3/4" = 1'-0"

PREPARED BY

Sample Contracting Co.

100 Main St, Anytown

PROJECT

Birch Hill kitchen

Client: Sample client

123 Example St

NOTICE

FOR ESTIMATING AND LAYOUT ONLY.
Not an engineered design. Verify every dimension, appliance spec and wall condition in the field before cutting. Follow the hardware makers' instructions and local code.

REVISIONS

REV	DATE	DESCRIPTION
0	10/21/2026	Issued for review - client set

DATE
10/21/2026

SCALE
3/4" = 1'-0"


DRAWN BY
SC

GRADE
AWI Custom

SHEET SIZE
ANSI B (11" x 17")

SHEET TITLE
ELEVATIONS A

CW-2

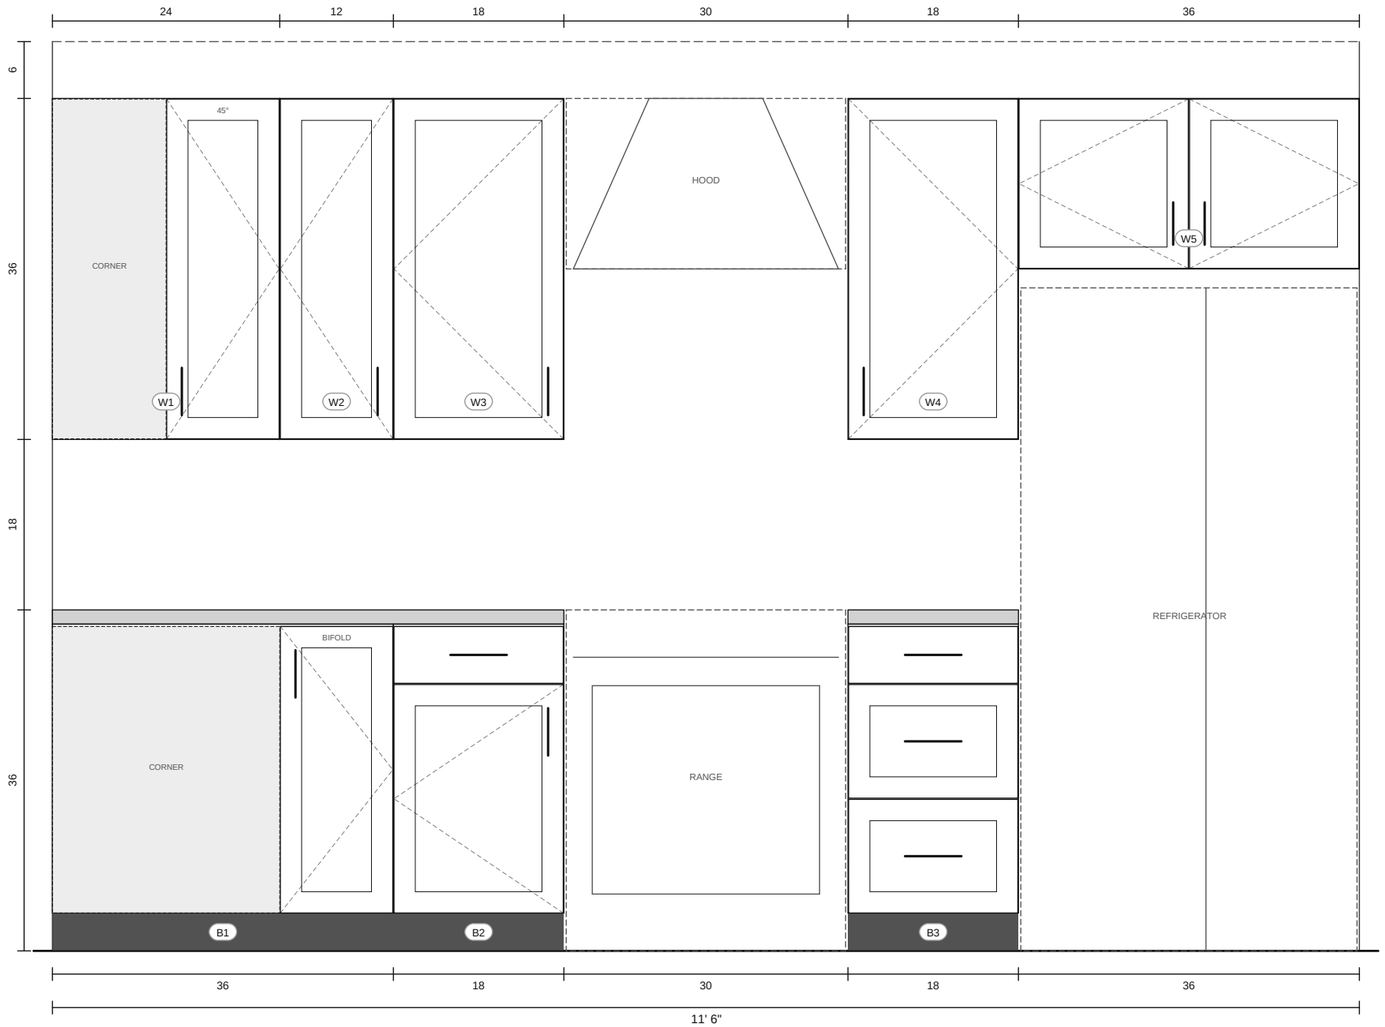

B ELEVATION B - RANGE WALL

SCALE: 3/4" = 1'-0"

PREPARED BY

Sample Contracting Co.
100 Main St, Anytown

PROJECT

Birch Hill kitchen
Client: Sample client
123 Example St

NOTICE

FOR ESTIMATING AND LAYOUT ONLY.
Not an engineered design. Verify every dimension, appliance spec and wall condition in the field before cutting. Follow the hardware makers' instructions and local code.

REVISIONS

REV	DATE	DESCRIPTION
0	10/21/2026	Issued for review - client set

DATE
10/21/2026

SCALE
3/4" = 1'-0"


DRAWN BY
SC

GRADE
AWI Custom

SHEET SIZE
ANSI B (11" x 17")


SHEET TITLE
ELEVATIONS B

CW-3

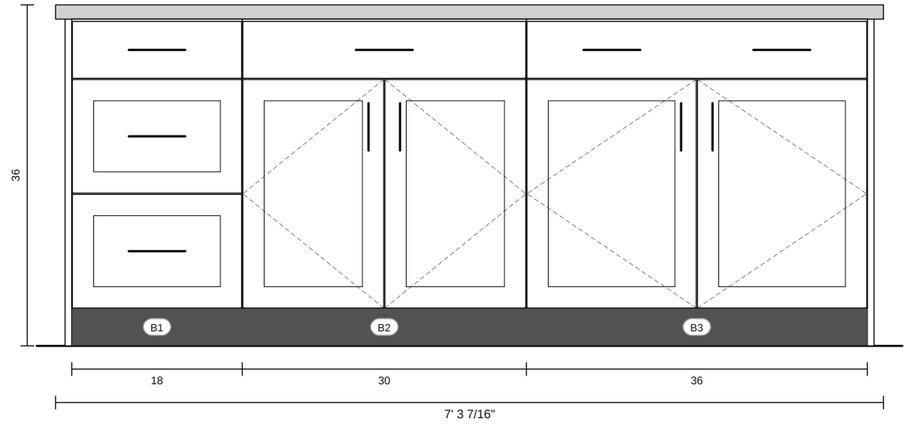

C ELEVATION C - ISLAND FRONT

SCALE: 3/4" = 1'-0"

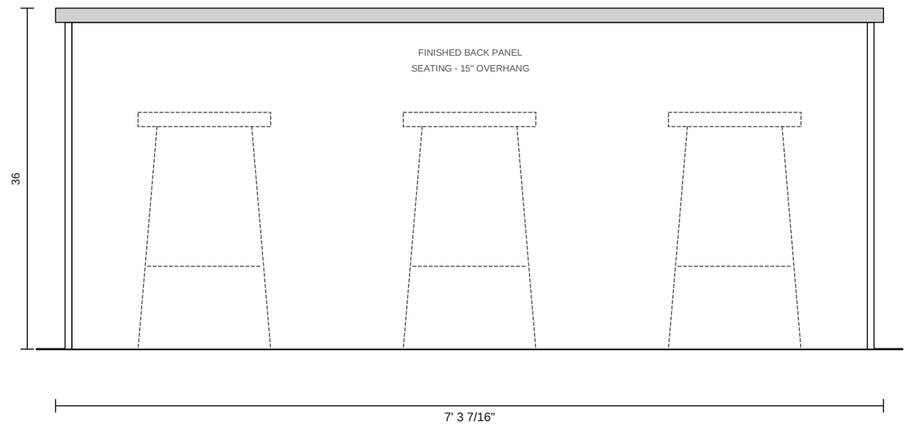

C2 ELEVATION C2 - ISLAND BACK

SCALE: 3/4" = 1'-0"

PREPARED BY

Sample Contracting Co.

100 Main St, Anytown

PROJECT

Birch Hill kitchen

Client: Sample client

123 Example St

NOTICE

FOR ESTIMATING AND LAYOUT ONLY.
Not an engineered design. Verify every dimension, appliance spec and wall condition in the field before cutting. Follow the hardware makers' instructions and local code.

REVISIONS

REV	DATE	DESCRIPTION
0	10/21/2026	Issued for review - client set

DATE
10/21/2026

SCALE
3/4" = 1'-0"

DRAWN BY
SC

GRADE
AWI Custom

SHEET SIZE
ANSI B (11" x 17")

SHEET TITLE

ELEVATIONS C, C2

CW-4

CABINET SCHEDULE

TAG	TYPE	W	H	D	FRONTS	INSIDE	ENDS	HARDWARE	NOTES
WALL A - SINK WALL									
A-B1	Drawer over door	24"	34 1/2"	23 1/4"	1 drawer, 1 door	1 adj shelf, 1 drawer box	-	2 hinges, 1 pr slides, 2 knobs or pulls	
A-B2	Sink base	36"	34 1/2"	23 1/4"	2 door, false front	-	-	4 hinges, 2 knobs or pulls	open back
A-B3	3-drawer	18"	34 1/2"	23 1/4"	3 drawer	3 drawer box	-	3 pr slides, 3 knobs or pulls	
A-B4	Drawer over 2 doors	30"	34 1/2"	23 1/4"	1 drawer, 2 door	1 adj shelf, 1 drawer box	-	4 hinges, 1 pr slides, 3 knobs or pulls	
A-W1	Door	24"	36"	12"	1 door	2 adj shelf	-	2 hinges, 1 knob or pull	
A-W2	Double door	36"	36"	12"	2 door	2 adj shelf	-	4 hinges, 2 knobs or pulls	
A-W3	Door	24"	36"	12"	1 door	2 adj shelf	-	2 hinges, 1 knob or pull	
A-W4	Door	18"	36"	12"	1 door	2 adj shelf	-	2 hinges, 1 knob or pull	
A-W5	Double door	30"	36"	12"	2 door	2 adj shelf	-	4 hinges, 2 knobs or pulls	
A-W6	Door	12"	36"	12"	1 door	2 adj shelf	-	2 hinges, 1 knob or pull	
WALL B - RANGE WALL									
B-B1	Lazy susan corner	36"	34 1/2"	23 1/4"	bifold door pair	lazy susan	-	2 hinges, 1 knob or pull	corner 36" x 36"
B-B2	Drawer over door	18"	34 1/2"	23 1/4"	1 drawer, 1 door	1 adj shelf, 1 drawer box	-	2 hinges, 1 pr slides, 2 knobs or pulls	
B-B3	3-drawer	18"	34 1/2"	23 1/4"	3 drawer	3 drawer box	-	3 pr slides, 3 knobs or pulls	
B-W1	Diagonal corner	24"	36"	12"	45 deg door	five-sided shelves	-	2 hinges, 1 knob or pull	corner 24" x 24"
B-W2	Door	12"	36"	12"	1 door	2 adj shelf	-	2 hinges, 1 knob or pull	
B-W3	Door	18"	36"	12"	1 door	2 adj shelf	-	2 hinges, 1 knob or pull	
B-W4	Door	18"	36"	12"	1 door	2 adj shelf	-	2 hinges, 1 knob or pull	
B-W5	Fridge bridge	36"	18"	24"	2 door	-	-	4 hinges, 2 knobs or pulls	
ISLAND C									
C-B1	3-drawer	18"	34 1/2"	23 1/4"	3 drawer	3 drawer box	-	3 pr slides, 3 knobs or pulls	
C-B2	Drawer over 2 doors	30"	34 1/2"	23 1/4"	1 drawer, 2 door	1 adj shelf, 1 drawer box	-	4 hinges, 1 pr slides, 3 knobs or pulls	
C-B3	Drawer over 2 doors	36"	34 1/2"	23 1/4"	1 drawer, 2 door	1 adj shelf, 1 drawer box	-	4 hinges, 1 pr slides, 4 knobs or pulls	

CASEWORK QUANTITIES (install, by wall)

WALL	BASE CABINETS LF	WALL CABINETS LF	APPLIED END PANELS	TOE KICK LF	KNOBS/PULLS	COUNTER LF	CTOP SF
Wall A: Sink wall	9	12	0	12	18	14	33.9
Wall B: Range wall	6	9	0	6	12	6	10.2
Island C	7	0	3	7	10	7.3	24.7
TOTAL	22	21	3	25	40	27.3	68.8

FINISH SCHEDULE

CODE	ITEM	PRODUCT	COLOR / FINISH	DETAILS	STATUS
C1	Cabinets	Shop-built frameless cabinets: Prefinished maple ply 3/4" (18 mm) boxes	Stained or clear coat (to be selected)	Shaker five-piece doors and drawer fronts, Rift white oak veneer ply 3/4" with rift white oak frames; full overlay;	Selected
				wood veneer tape edges; AWI Custom grade	
C2	Paint or stain	Stain or clear coat		Cabinet doors, drawer fronts and exposed ends; by the painter, priced on the Interior Painting scope: 44 pieces (41	To be selected
				doors and drawer fronts, 3 panels)	
C3	Cabinet hardware	Hinges and drawer slides		50 x hinge, clip-on soft-close 110°, with plate; 14 pair undermount slide, full extension soft-close	Selected
C4	Cabinet hardware	Knobs or pulls		40 each	To be selected

COUNTERTOPS - QUARTZ, 4" BACKSPLASH, PIECES UP TO 9' 6"

RUN	LF	TOP SF	SPLASH SF	EDGE LF	EDGE PROFILE	CUTOUTS	SEAMS	SEATING
Wall A (Sink wall)	14.0	29.2	4.7	14.0	Eased	1 sink	1	-
Wall B (Range wall)	6.0	8.2	2.0	10.2	Eased	-	1	-
Island C	7.3	24.7	-	21.4	Eased	-	-	15" x 7.3 LF, 4 brkt
TOTAL	27.3	62.1	6.7	45.6		1 sink	2	7.3 LF, 4 brkt

PREPARED BY

Sample Contracting Co.

100 Main St, Anytown

PROJECT

Birch Hill kitchen

Client: Sample client

123 Example St

NOTICE

FOR ESTIMATING AND LAYOUT ONLY.
Not an engineered design. Verify every dimension, appliance spec and wall condition in the field before cutting. Follow the hardware makers' instructions and local code.

REVISIONS

REV	DATE	DESCRIPTION
0	10/21/2026	Issued for review - client set

DATE
10/21/2026

SCALE
None

DRAWN BY
SC

GRADE
AWI Custom

SHEET SIZE
ANSI B (11" x 17")

SHEET TITLE
CABINET & FINISH SCHEDULE

CW-5