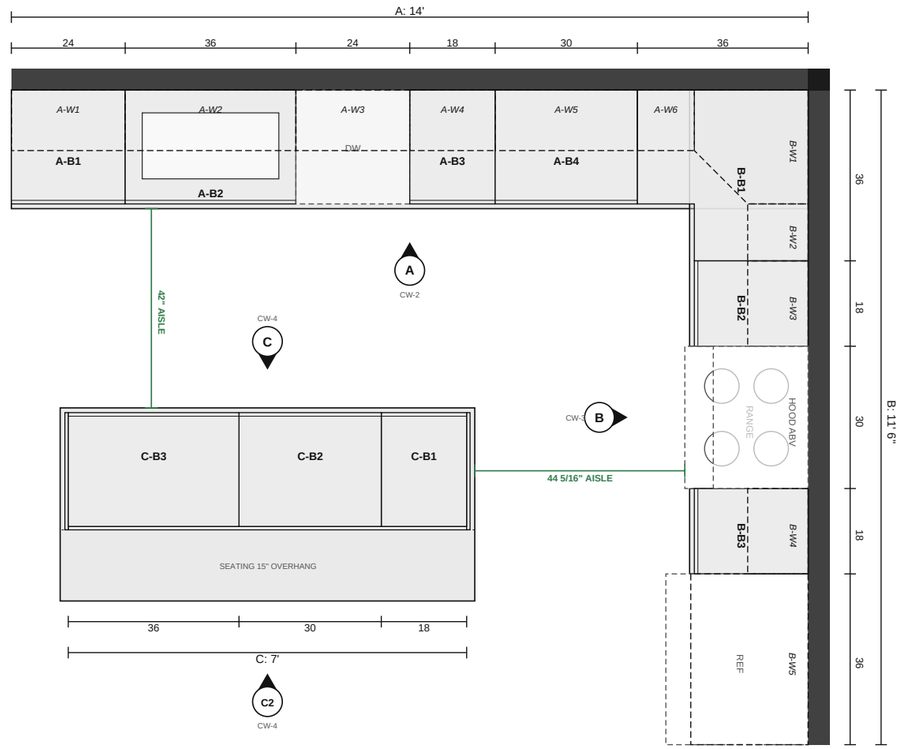



## 1 FLOOR PLAN

SCALE: 3/8" = 1'-0"

## GENERAL NOTES

1. Verify all dimensions in the field before fabrication. Report discrepancies before proceeding.
2. Casework: frameless (32 mm system), full overlay, AWI Custom grade unless noted.
3. Gaps between doors and drawer fronts 1/8". Reveal under countertops 1/4".
4. Countertops, appliances, plumbing and electrical by others unless noted.
5. Base cabinets on a ladder base, 4" high, set back 3". Shim at most 1/2". Wall cabinets fastened into studs.
6. Hinges and slides ANSI/BHMA Grade 2 minimum. Hardware locations per the cabinet schedule.
7. Plan dimensions are to the finished wall face. Elevation heights are above the finished floor.

## LEGEND

- Base cabinet
- Tall cabinet
- Wall cabinet above
- Countertop, quartz
- Appliance or opening
- Aisle, clear (NKBA check)
- A — Elevation marker; sheet number below

PREPARED BY

**Sample Contracting Co.**
100 Main St, Anytown

PROJECT

**Birch Hill kitchen**
Client: Sample client
123 Example St

NOTICE

**FOR ESTIMATING AND LAYOUT ONLY.**
Not an engineered design. Verify every dimension, appliance spec and wall condition in the field before cutting. Follow the hardware makers' instructions and local code.

REVISIONS

| REV | DATE | DESCRIPTION |
|---|---|---|
| 0 | 10/21/2026 | Issued for review - shop set |
| | | |
| | | |

DATE
**10/21/2026**

SCALE
**3/8" = 1'-0"**


DRAWN BY
**SC**

GRADE
**AWI Custom**

SHEET SIZE
**ANSI B (11" x 17")**

SHEET TITLE
**FLOOR PLAN & NOTES**

# CW-1

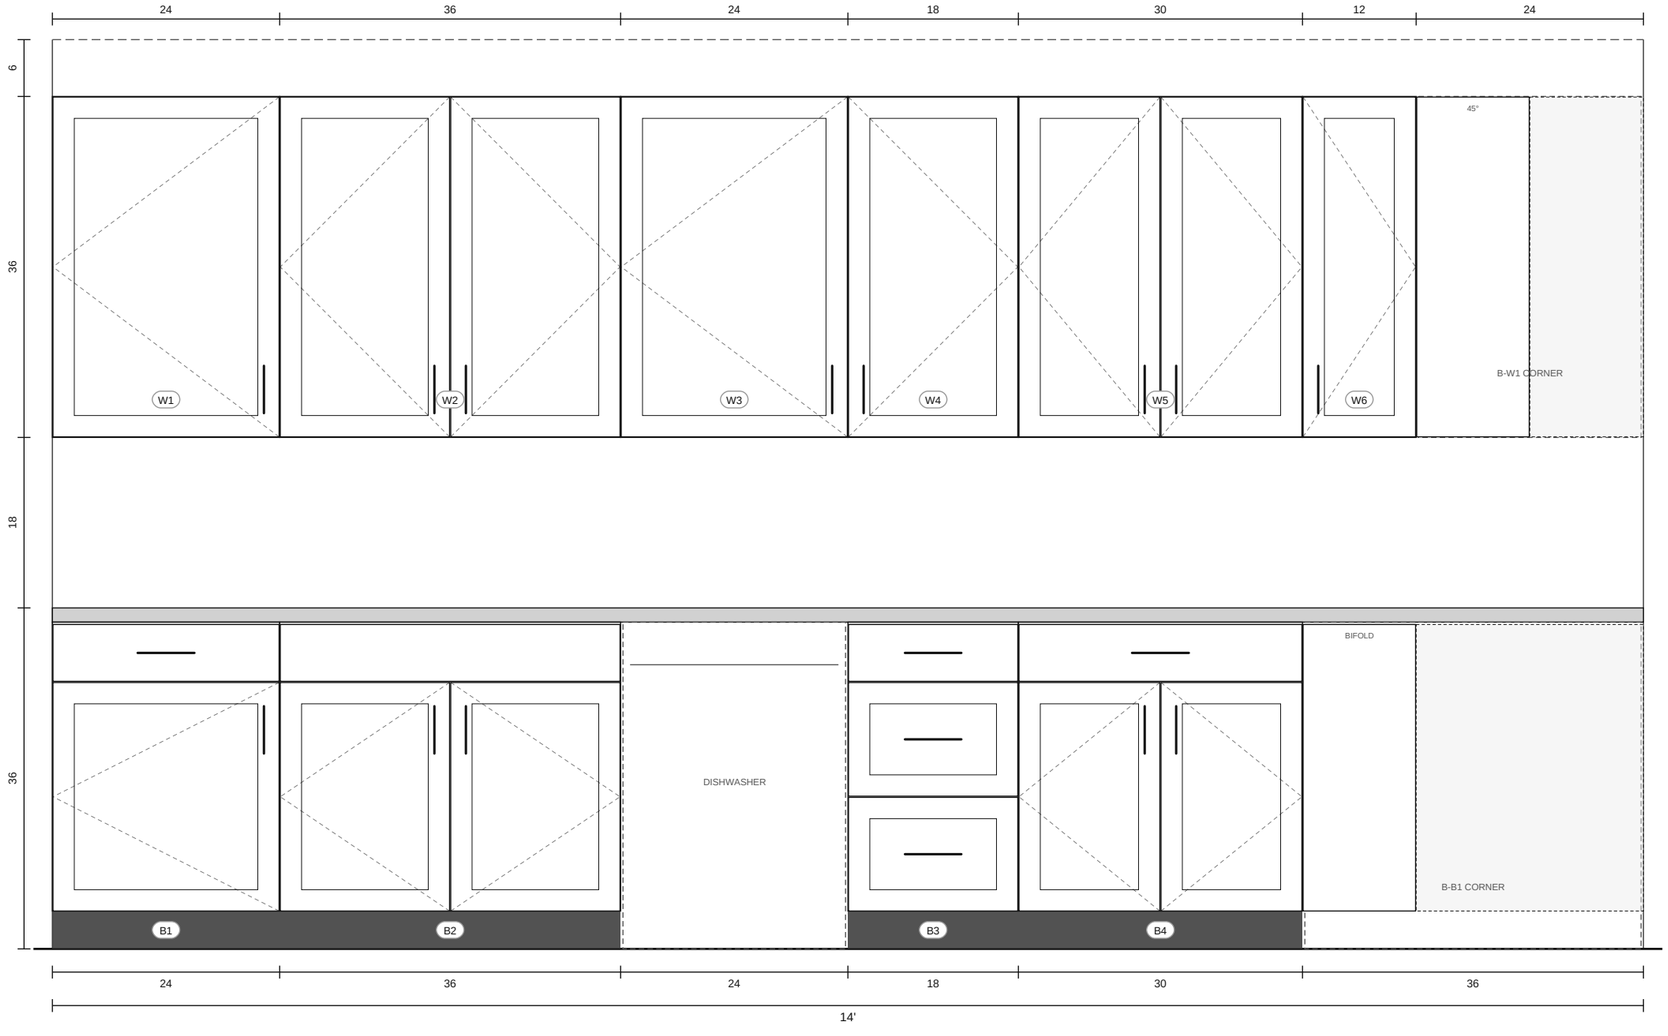


**A** **ELEVATION A - SINK WALL**

SCALE: 3/4" = 1'-0"

PREPARED BY

**Sample Contracting Co.**

100 Main St, Anytown

PROJECT

**Birch Hill kitchen**

Client: Sample client

123 Example St

NOTICE

**FOR ESTIMATING AND LAYOUT ONLY.**
Not an engineered design. Verify every dimension, appliance spec and wall condition in the field before cutting. Follow the hardware makers' instructions and local code.

REVISIONS

| REV | DATE | DESCRIPTION |
|---|---|---|
| 0 | 10/21/2026 | Issued for review - shop set |
| | | |
| | | |

DATE
**10/21/2026**

SCALE
**3/4" = 1'-0"**

DRAWN BY
**SC**


GRADE
**AWI Custom**

SHEET SIZE
**ANSI B (11" x 17")**

SHEET TITLE

**ELEVATIONS A**

# CW-2

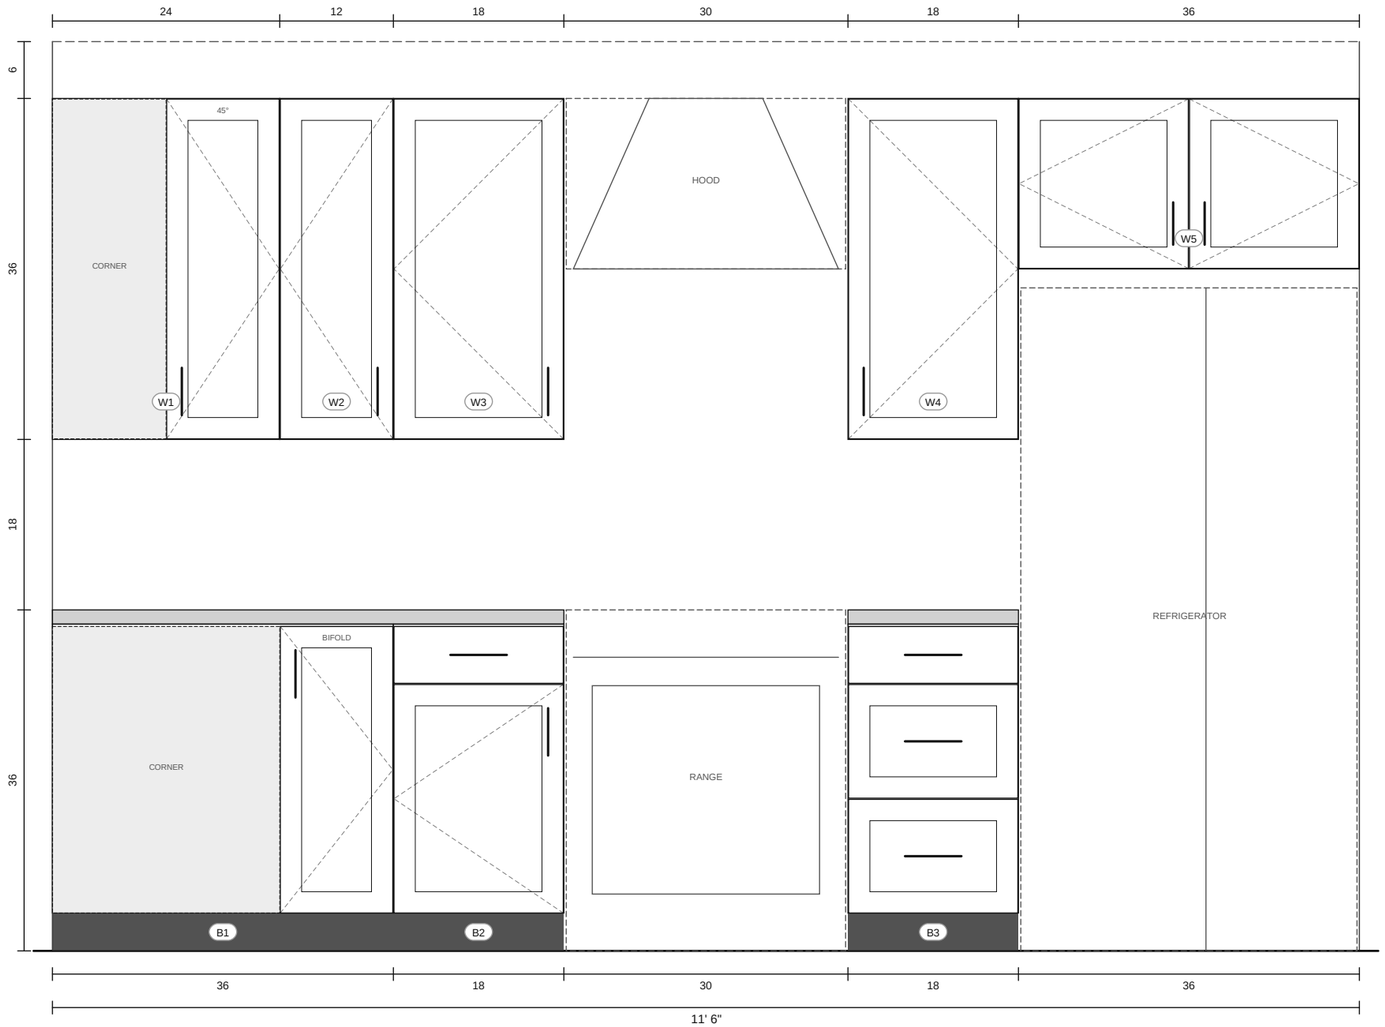


## B ELEVATION B - RANGE WALL

SCALE: 3/4" = 1'-0"

PREPARED BY

**Sample Contracting Co.**

100 Main St, Anytown

PROJECT

**Birch Hill kitchen**

Client: Sample client

123 Example St

NOTICE

**FOR ESTIMATING AND LAYOUT ONLY.**
Not an engineered design. Verify every dimension, appliance spec and wall condition in the field before cutting. Follow the hardware makers' instructions and local code.

REVISIONS

| REV | DATE | DESCRIPTION |
|---|---|---|
| 0 | 10/21/2026 | Issued for review - shop set |
| | | |
| | | |

DATE
**10/21/2026**

SCALE
**3/4" = 1'-0"**


DRAWN BY
**SC**

GRADE
**AWI Custom**

SHEET SIZE
**ANSI B (11" x 17")**


SHEET TITLE
**ELEVATIONS B**

# CW-3

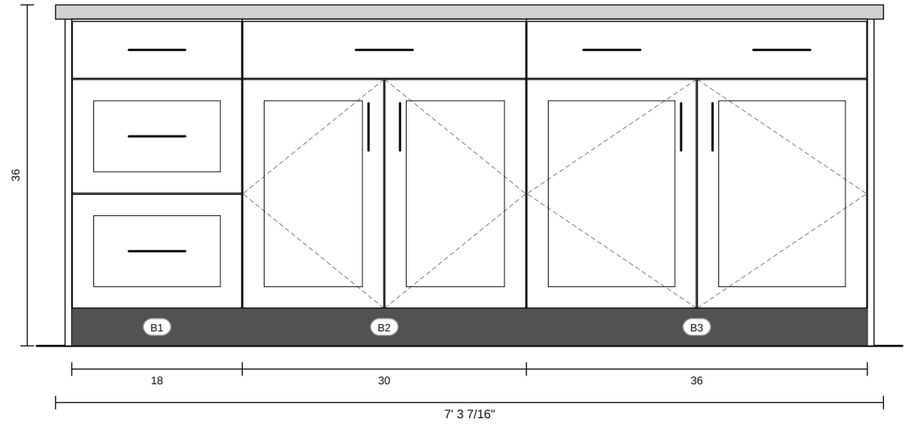


## C ELEVATION C - ISLAND FRONT

SCALE: 3/4" = 1'-0"

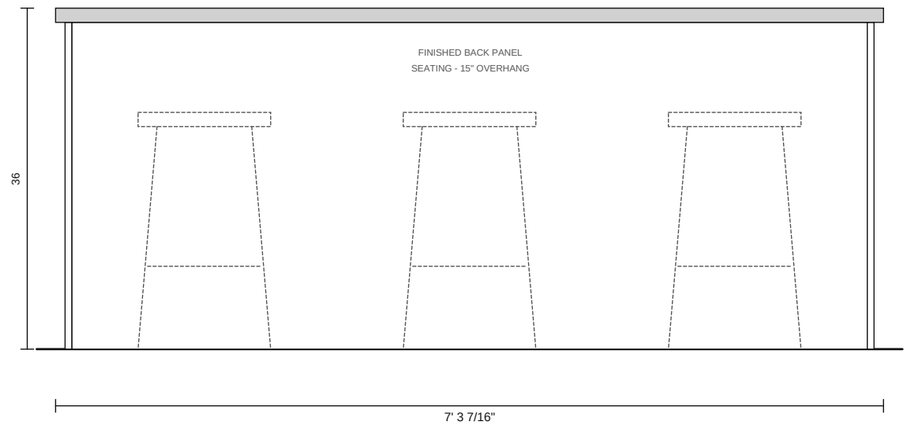


## C2 ELEVATION C2 - ISLAND BACK

SCALE: 3/4" = 1'-0"

PREPARED BY

**Sample Contracting Co.**

100 Main St, Anytown

PROJECT

**Birch Hill kitchen**

Client: Sample client

123 Example St

NOTICE

**FOR ESTIMATING AND LAYOUT ONLY.**
Not an engineered design. Verify every dimension, appliance spec and wall condition in the field before cutting. Follow the hardware makers' instructions and local code.

REVISIONS

| REV | DATE | DESCRIPTION |
|---|---|---|
| 0 | 10/21/2026 | Issued for review - shop set |
| | | |
| | | |

DATE
**10/21/2026**

SCALE
**3/4" = 1'-0"**

DRAWN BY
**SC**


GRADE
**AWI Custom**

SHEET SIZE
**ANSI B (11" x 17")**

SHEET TITLE

**ELEVATIONS C, C2**


# CW-4

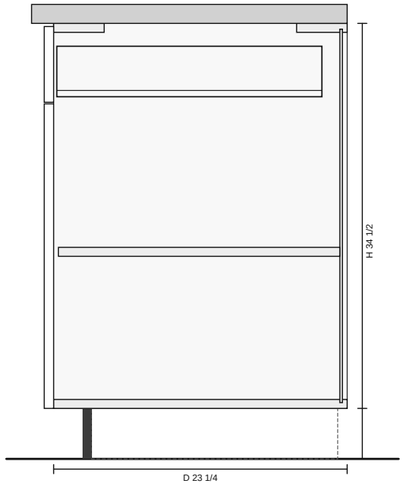


## S1 DRAWER OVER DOOR

Tags: A-B1, B-B2


34 1/2" H x 23 1/4" D box

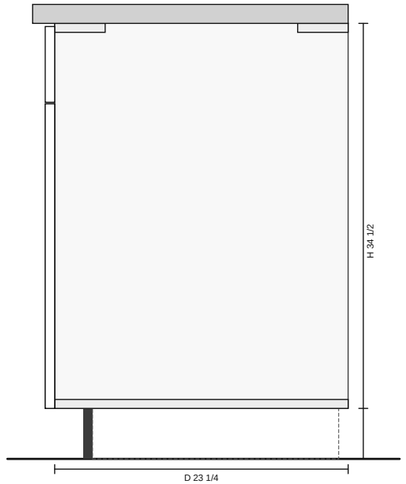


## S2 SINK BASE

Tags: A-B2


34 1/2" H x 23 1/4" D box

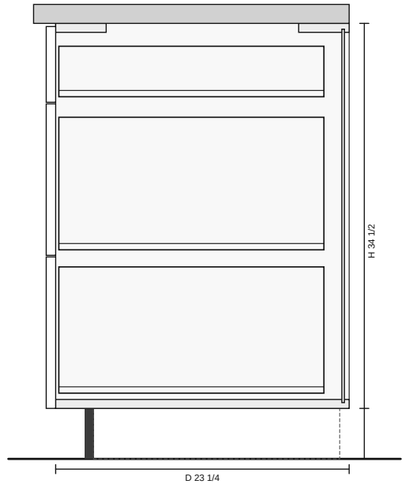


## S3 3-DRAWER

Tags: A-B3, B-B3, C-B1


34 1/2" H x 23 1/4" D box

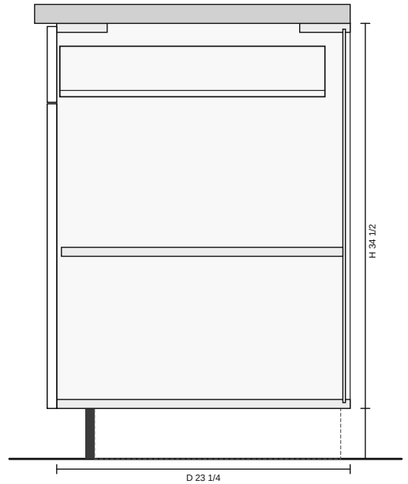


## S4 DRAWER OVER 2 DOORS

Tags: A-B4, C-B2, C-B3


34 1/2" H x 23 1/4" D box

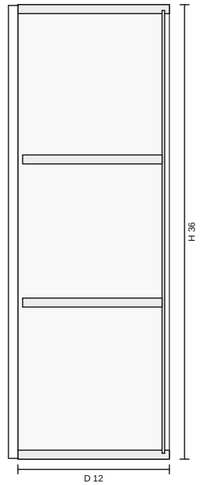


## S5 DOOR

Tags: A-W1, A-W3, A-W4, A-W6, B-W2, B-W3, B-W4


36" H x 12" D box

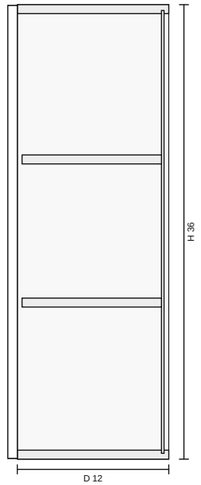


## S6 DOUBLE DOOR

Tags: A-W2, A-W5


36" H x 12" D box

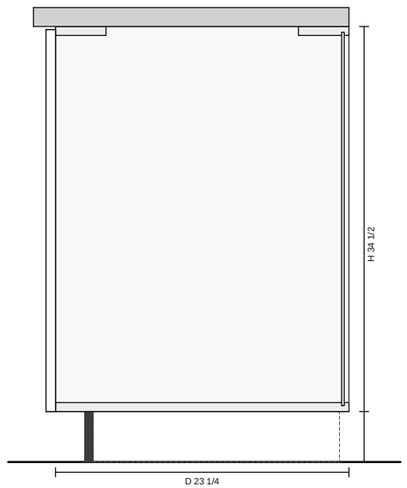


## S7 LAZY SUSAN CORNER

Tags: B-B1

34 1/2" H x 23 1/4" D box

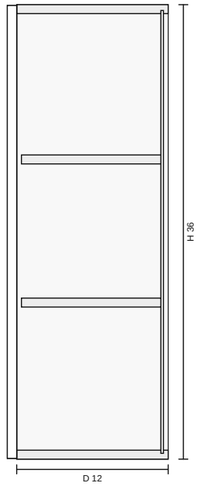


## S8 DIAGONAL CORNER

Tags: B-W1

36" H x 12" D box

PREPARED BY

**Sample Contracting Co.**

100 Main St, Anytown

PROJECT

**Birch Hill kitchen**

Client: Sample client

123 Example St

NOTICE

**FOR ESTIMATING AND LAYOUT ONLY.**
Not an engineered design. Verify every dimension, appliance spec and wall condition in the field before cutting. Follow the hardware makers' instructions and local code.

REVISIONS

| REV | DATE | DESCRIPTION |
|---|---|---|
| 0 | 10/21/2026 | Issued for review - shop set |
| | | |
| | | |

DATE

**10/21/2026**

SCALE

**1" = 1'-0"**

DRAWN BY

**SC**

GRADE

**AWI Custom**

SHEET SIZE

**ANSI B (11" x 17")**

SHEET TITLE

**CABINET SECTIONS**

# CW-5




## S9 FRIDGE BRIDGE

Tags: B-W5

18" H x 24" D box

PREPARED BY

**Sample Contracting Co.**

100 Main St, Anytown

PROJECT

**Birch Hill kitchen**

Client: Sample client

123 Example St

NOTICE

**FOR ESTIMATING AND LAYOUT ONLY.**
Not an engineered design. Verify every dimension, appliance spec and wall condition in the field before cutting. Follow the hardware makers' instructions and local code.

REVISIONS

| REV | DATE | DESCRIPTION |
|---|---|---|
| 0 | 10/21/2026 | Issued for review - shop set |
| | | |
| | | |

DATE
**10/21/2026**

SCALE
**1" = 1'-0"**

DRAWN BY
**SC**

GRADE
**AWI Custom**

SHEET SIZE
**ANSI B (11" x 17")**

SHEET TITLE

**CABINET SECTIONS**

# CW-6

## CABINET SCHEDULE

| TAG | TYPE | W | H | D | FRONTS | INSIDE | ENDS | HARDWARE | NOTES |
|---|---|---|---|---|---|---|---|---|---|
| **WALL A - SINK WALL** | | | | | | | | | |
| **A-B1** | Drawer over door | 24" | 34 1/2" | 23 1/4" | 1 drawer, 1 door | 1 adj shelf, 1 drawer box | - | 2 hinges, 1 pr slides, 2 knobs or pulls | |
| **A-B2** | Sink base | 36" | 34 1/2" | 23 1/4" | 2 door, false front | - | - | 4 hinges, 2 knobs or pulls | open back |
| **A-B3** | 3-drawer | 18" | 34 1/2" | 23 1/4" | 3 drawer | 3 drawer box | - | 3 pr slides, 3 knobs or pulls | |
| **A-B4** | Drawer over 2 doors | 30" | 34 1/2" | 23 1/4" | 1 drawer, 2 door | 1 adj shelf, 1 drawer box | - | 4 hinges, 1 pr slides, 3 knobs or pulls | |
| **A-W1** | Door | 24" | 36" | 12" | 1 door | 2 adj shelf | - | 2 hinges, 1 knob or pull | |
| **A-W2** | Double door | 36" | 36" | 12" | 2 door | 2 adj shelf | - | 4 hinges, 2 knobs or pulls | |
| **A-W3** | Door | 24" | 36" | 12" | 1 door | 2 adj shelf | - | 2 hinges, 1 knob or pull | |
| **A-W4** | Door | 18" | 36" | 12" | 1 door | 2 adj shelf | - | 2 hinges, 1 knob or pull | |
| **A-W5** | Double door | 30" | 36" | 12" | 2 door | 2 adj shelf | - | 4 hinges, 2 knobs or pulls | |
| **A-W6** | Door | 12" | 36" | 12" | 1 door | 2 adj shelf | - | 2 hinges, 1 knob or pull | |
| **WALL B - RANGE WALL** | | | | | | | | | |
| **B-B1** | Lazy susan corner | 36" | 34 1/2" | 23 1/4" | bifold door pair | lazy susan | - | 2 hinges, 1 knob or pull | corner 36" x 36" |
| **B-B2** | Drawer over door | 18" | 34 1/2" | 23 1/4" | 1 drawer, 1 door | 1 adj shelf, 1 drawer box | - | 2 hinges, 1 pr slides, 2 knobs or pulls | |
| **B-B3** | 3-drawer | 18" | 34 1/2" | 23 1/4" | 3 drawer | 3 drawer box | - | 3 pr slides, 3 knobs or pulls | |
| **B-W1** | Diagonal corner | 24" | 36" | 12" | 45 deg door | five-sided shelves | - | 2 hinges, 1 knob or pull | corner 24" x 24" |
| **B-W2** | Door | 12" | 36" | 12" | 1 door | 2 adj shelf | - | 2 hinges, 1 knob or pull | |
| **B-W3** | Door | 18" | 36" | 12" | 1 door | 2 adj shelf | - | 2 hinges, 1 knob or pull | |
| **B-W4** | Door | 18" | 36" | 12" | 1 door | 2 adj shelf | - | 2 hinges, 1 knob or pull | |
| **B-W5** | Fridge bridge | 36" | 18" | 24" | 2 door | - | - | 4 hinges, 2 knobs or pulls | |
| **ISLAND C** | | | | | | | | | |
| **C-B1** | 3-drawer | 18" | 34 1/2" | 23 1/4" | 3 drawer | 3 drawer box | - | 3 pr slides, 3 knobs or pulls | |
| **C-B2** | Drawer over 2 doors | 30" | 34 1/2" | 23 1/4" | 1 drawer, 2 door | 1 adj shelf, 1 drawer box | - | 4 hinges, 1 pr slides, 3 knobs or pulls | |
| **C-B3** | Drawer over 2 doors | 36" | 34 1/2" | 23 1/4" | 1 drawer, 2 door | 1 adj shelf, 1 drawer box | - | 4 hinges, 1 pr slides, 4 knobs or pulls | |

## CASEWORK QUANTITIES (install, by wall)

| WALL | BASE CABINETS LF | WALL CABINETS LF | APPLIED END PANELS | TOE KICK LF | KNOBS/PULLS | COUNTER LF | CTOP SF |
|---|---|---|---|---|---|---|---|
| **Wall A: Sink wall** | 9 | 12 | 0 | 12 | 18 | 14 | 33.9 |
| **Wall B: Range wall** | 6 | 9 | 0 | 6 | 12 | 6 | 10.2 |
| **Island C** | 7 | 0 | 3 | 7 | 10 | 7.3 | 24.7 |
| **TOTAL** | 22 | 21 | 3 | 25 | 40 | 27.3 | 68.8 |

## FINISH SCHEDULE

| CODE | ITEM | PRODUCT | COLOR / FINISH | DETAILS | STATUS |
|---|---|---|---|---|---|
| **C1** | Cabinets | Shop-built frameless cabinets: Prefinished maple ply 3/4" (18 mm) boxes | Stained or clear coat (to be selected) | Shaker five-piece doors and drawer fronts, Rift white oak veneer ply 3/4" with rift white oak frames; full overlay; | Selected |
| | | | | wood veneer tape edges; AWI Custom grade | |
| **C2** | Paint or stain | Stain or clear coat | | Cabinet doors, drawer fronts and exposed ends; by the painter, priced on the Interior Painting scope: 44 pieces (41 | To be selected |
| | | | | doors and drawer fronts, 3 panels) | |
| **C3** | Cabinet hardware | Hinges and drawer slides | | 50 x hinge, clip-on soft-close 110°, with plate; 14 pair undermount slide, full extension soft-close | Selected |
| **C4** | Cabinet hardware | Knobs or pulls | | 40 each | To be selected |

## COUNTERTOPS - QUARTZ, 4" BACKSPLASH, PIECES UP TO 9' 6"

| RUN | LF | TOP SF | SPLASH SF | EDGE LF | EDGE PROFILE | CUTOUTS | SEAMS | SEATING |
|---|---|---|---|---|---|---|---|---|
| **Wall A (Sink wall)** | 14.0 | 29.2 | 4.7 | 14.0 | Eased | 1 sink | 1 | - |
| **Wall B (Range wall)** | 6.0 | 8.2 | 2.0 | 10.2 | Eased | - | 1 | - |
| **Island C** | 7.3 | 24.7 | - | 21.4 | Eased | - | - | 15" x 7.3 LF, 4 brkt |
| **TOTAL** | 27.3 | 62.1 | 6.7 | 45.6 | | 1 sink | 2 | 7.3 LF, 4 brkt |


PREPARED BY

**Sample Contracting Co.**

100 Main St, Anytown


PROJECT

**Birch Hill kitchen**

Client: Sample client

123 Example St

NOTICE

**FOR ESTIMATING AND LAYOUT ONLY.**
Not an engineered design. Verify every dimension, appliance spec and wall condition in the field before cutting. Follow the hardware makers' instructions and local code.

REVISIONS

| REV | DATE | DESCRIPTION |
|---|---|---|
| 0 | 10/21/2026 | Issued for review - shop set |
| | | |
| | | |

DATE
**10/21/2026**

SCALE
**None**

DRAWN BY
**SC**

GRADE
**AWI Custom**

SHEET SIZE
**ANSI B (11" x 17")**

SHEET TITLE
**CABINET & FINISH SCHEDULE**

# CW-7

## CUT LIST (cut sizes; length with the grain)

| CABINET | PART | QTY | LENGTH | WIDTH | THICK | EDGES | NOTES |
|---|---|---|---|---|---|---|---|
| **Prefinished maple ply 3/4" (18 mm) (141 pcs)** | | | | | | | |
| **A-B1** | Side | 2 | 30 1/2" | 23 1/4" | 23/32" | L1 | |
| **A-B1** | Bottom | 1 | 22 9/16" | 23 1/4" | 23/32" | L1 | |
| **A-B1** | Stretcher, front | 1 | 22 9/16" | 4" | 23/32" | L1 | |
| **A-B1** | Stretcher, rear | 1 | 22 9/16" | 4" | 23/32" | - | |
| **A-B1** | Adjustable shelf | 1 | 22 7/16" | 22 5/16" | 23/32" | L1 | |
| **A-B2** | Side | 2 | 30 1/2" | 23 1/4" | 23/32" | L1 | |
| **A-B2** | Bottom | 1 | 34 9/16" | 23 1/4" | 23/32" | L1 | |
| **A-B2** | Stretcher, front | 1 | 34 9/16" | 4" | 23/32" | L1 | |
| **A-B2** | Stretcher, rear | 1 | 34 9/16" | 4" | 23/32" | - | |
| **A-B2** | Rear rail | 1 | 34 9/16" | 3 1/2" | 23/32" | - | Open back (plumbing). Fastening rail at the bottom rear. |
| **A-B3** | Side | 2 | 30 1/2" | 23 1/4" | 23/32" | L1 | |
| **A-B3** | Bottom | 1 | 16 9/16" | 23 1/4" | 23/32" | L1 | |
| **A-B3** | Stretcher, front | 1 | 16 9/16" | 4" | 23/32" | L1 | |
| **A-B3** | Stretcher, rear | 1 | 16 9/16" | 4" | 23/32" | - | |
| **A-B4** | Side | 2 | 30 1/2" | 23 1/4" | 23/32" | L1 | |
| **A-B4** | Bottom | 1 | 28 9/16" | 23 1/4" | 23/32" | L1 | |
| **A-B4** | Stretcher, front | 1 | 28 9/16" | 4" | 23/32" | L1 | |
| **A-B4** | Stretcher, rear | 1 | 28 9/16" | 4" | 23/32" | - | |
| **A-B4** | Adjustable shelf | 1 | 28 7/16" | 22 5/16" | 23/32" | L1 | |
| **A-W1** | Side | 2 | 36" | 12" | 23/32" | L1 | |
| **A-W1** | Bottom | 1 | 22 9/16" | 12" | 23/32" | L1 | Underside is an exposed surface (more than 42" above the floor). |
| **A-W1** | Top | 1 | 22 9/16" | 12" | 23/32" | L1 | |
| **A-W1** | Hanging rail | 2 | 22 9/16" | 3 1/2" | 23/32" | - | Inside, against the back |
| **A-W1** | Adjustable shelf | 2 | 22 7/16" | 11 1/16" | 23/32" | L1 | |
| **A-W2** | Side | 2 | 36" | 12" | 23/32" | L1 | |
| **A-W2** | Bottom | 1 | 34 9/16" | 12" | 23/32" | L1 | Underside is an exposed surface (more than 42" above the floor). |
| **A-W2** | Top | 1 | 34 9/16" | 12" | 23/32" | L1 | |
| **A-W2** | Hanging rail | 2 | 34 9/16" | 3 1/2" | 23/32" | - | Inside, against the back |
| **A-W2** | Adjustable shelf | 2 | 34 7/16" | 11 1/16" | 23/32" | L1 | |
| **A-W3** | Side | 2 | 36" | 12" | 23/32" | L1 | |
| **A-W3** | Bottom | 1 | 22 9/16" | 12" | 23/32" | L1 | Underside is an exposed surface (more than 42" above the floor). |
| **A-W3** | Top | 1 | 22 9/16" | 12" | 23/32" | L1 | |
| **A-W3** | Hanging rail | 2 | 22 9/16" | 3 1/2" | 23/32" | - | Inside, against the back |
| **A-W3** | Adjustable shelf | 2 | 22 7/16" | 11 1/16" | 23/32" | L1 | |
| **A-W4** | Side | 2 | 36" | 12" | 23/32" | L1 | |
| **A-W4** | Bottom | 1 | 16 9/16" | 12" | 23/32" | L1 | Underside is an exposed surface (more than 42" above the floor). |
| **A-W4** | Top | 1 | 16 9/16" | 12" | 23/32" | L1 | |
| **A-W4** | Hanging rail | 2 | 16 9/16" | 3 1/2" | 23/32" | - | Inside, against the back |
| **A-W4** | Adjustable shelf | 2 | 16 7/16" | 11 1/16" | 23/32" | L1 | |
| **A-W5** | Side | 2 | 36" | 12" | 23/32" | L1 | |
| **A-W5** | Bottom | 1 | 28 9/16" | 12" | 23/32" | L1 | Underside is an exposed surface (more than 42" above the floor). |
| **A-W5** | Top | 1 | 28 9/16" | 12" | 23/32" | L1 | |
| **A-W5** | Hanging rail | 2 | 28 9/16" | 3 1/2" | 23/32" | - | Inside, against the back |
| **A-W5** | Adjustable shelf | 2 | 28 7/16" | 11 1/16" | 23/32" | L1 | |
| **A-W6** | Side | 2 | 36" | 12" | 23/32" | L1 | |
| **A-W6** | Bottom | 1 | 10 9/16" | 12" | 23/32" | L1 | Underside is an exposed surface (more than 42" above the floor). |
| **A-W6** | Top | 1 | 10 9/16" | 12" | 23/32" | L1 | |
| **A-W6** | Hanging rail | 2 | 10 9/16" | 3 1/2" | 23/32" | - | Inside, against the back |
| **A-W6** | Adjustable shelf | 2 | 10 7/16" | 11 1/16" | 23/32" | L1 | |
| **B-B1** | Side | 2 | 30 1/2" | 23 1/4" | 23/32" | L1 | The two end sides of the corner box |
| **B-B1** | Corner post | 1 | 29 1/16" | 3" | 23/32" | - | Inside the back corner; both backs fasten to it |
| **B-B1** | Bottom, L-shaped | 1 | 35 5/16" | 35 5/16" | 23/32" | L1 | L-shaped: cut 35 5/16" x 35 5/16", then notch out 12 3/4" x 12 3/4" at the front corner. |
| | | | | | | | Band the front edges |
| **B-B1** | Top, L-shaped | 1 | 35 5/16" | 35 5/16" | 23/32" | L1 | L-shaped: cut 35 5/16" x 35 5/16", then notch out 12 3/4" x 12 3/4" at the front corner. |
| | | | | | | | A full top instead of stretchers |
| **B-B2** | Side | 2 | 30 1/2" | 23 1/4" | 23/32" | L1 | |
| **B-B2** | Bottom | 1 | 16 9/16" | 23 1/4" | 23/32" | L1 | |
| **B-B2** | Stretcher, front | 1 | 16 9/16" | 4" | 23/32" | L1 | |
| **B-B2** | Stretcher, rear | 1 | 16 9/16" | 4" | 23/32" | - | |
| **B-B2** | Adjustable shelf | 1 | 16 7/16" | 22 5/16" | 23/32" | L1 | |
| **B-B3** | Side | 2 | 30 1/2" | 23 1/4" | 23/32" | L1 | |
| **B-B3** | Bottom | 1 | 16 9/16" | 23 1/4" | 23/32" | L1 | |
| **B-B3** | Stretcher, front | 1 | 16 9/16" | 4" | 23/32" | L1 | |
| **B-B3** | Stretcher, rear | 1 | 16 9/16" | 4" | 23/32" | - | |
| **B-W1** | Side | 2 | 36" | 12" | 23/32" | L1 | The two end sides of the corner box |
| **B-W1** | Corner post | 1 | 34 9/16" | 3" | 23/32" | - | Inside the back corner; both backs fasten to it |

PREPARED BY

**Sample Contracting Co.**
100 Main St, Anytown

PROJECT

**Birch Hill kitchen**
Client: Sample client
123 Example St

NOTICE

**FOR ESTIMATING AND LAYOUT ONLY.**
Not an engineered design. Verify every dimension, appliance spec and wall condition in the field before cutting. Follow the hardware makers' instructions and local code.

REVISIONS

| REV | DATE | DESCRIPTION |
|---|---|---|
| 0 | 10/21/2026 | Issued for review - shop set |
| | | |
| | | |

DATE
**10/21/2026**

SCALE
**None**

DRAWN BY
**SC**

GRADE
**AWI Custom**

SHEET SIZE
**ANSI B (11" x 17")**

SHEET TITLE
**CUT LIST & BUY LIST**

# CW-8

## CUT LIST (cut sizes; length with the grain)

| CABINET | PART | QTY | LENGTH | WIDTH | THICK | EDGES | NOTES |
|---|---|---|---|---|---|---|---|
| **B-W1** | Bottom, five-sided | 1 | 23 5/16" | 23 5/16" | 23/32" | L1 | Five-sided: cut 23 5/16" x 23 5/16", then clip the front corner at 45°, 12" each way. |
| | | | | | | | Band the front edges |
| **B-W1** | Top, five-sided | 1 | 23 5/16" | 23 5/16" | 23/32" | L1 | Five-sided: cut 23 5/16" x 23 5/16", then clip the front corner at 45°, 12" each way |
| **B-W1** | Adjustable shelf, five-sided | 2 | 22 15/16" | 22 15/16" | 23/32" | L1 | Clip the front corner at 45° to clear the door |
| **B-W2** | Side | 2 | 36" | 12" | 23/32" | L1 | |
| **B-W2** | Bottom | 1 | 10 9/16" | 12" | 23/32" | L1 | Underside is an exposed surface (more than 42" above the floor). |
| **B-W2** | Top | 1 | 10 9/16" | 12" | 23/32" | L1 | |
| **B-W2** | Hanging rail | 2 | 10 9/16" | 3 1/2" | 23/32" | - | Inside, against the back |
| **B-W2** | Adjustable shelf | 2 | 10 7/16" | 11 1/16" | 23/32" | L1 | |
| **B-W3** | Side | 2 | 36" | 12" | 23/32" | L1 | |
| **B-W3** | Bottom | 1 | 16 9/16" | 12" | 23/32" | L1 | Underside is an exposed surface (more than 42" above the floor). |
| **B-W3** | Top | 1 | 16 9/16" | 12" | 23/32" | L1 | |
| **B-W3** | Hanging rail | 2 | 16 9/16" | 3 1/2" | 23/32" | - | Inside, against the back |
| **B-W3** | Adjustable shelf | 2 | 16 7/16" | 11 1/16" | 23/32" | L1 | |
| **B-W4** | Side | 2 | 36" | 12" | 23/32" | L1 | |
| **B-W4** | Bottom | 1 | 16 9/16" | 12" | 23/32" | L1 | Underside is an exposed surface (more than 42" above the floor). |
| **B-W4** | Top | 1 | 16 9/16" | 12" | 23/32" | L1 | |
| **B-W4** | Hanging rail | 2 | 16 9/16" | 3 1/2" | 23/32" | - | Inside, against the back |
| **B-W4** | Adjustable shelf | 2 | 16 7/16" | 11 1/16" | 23/32" | L1 | |
| **B-W5** | Side | 2 | 18" | 24" | 23/32" | L1 | |
| **B-W5** | Bottom | 1 | 34 9/16" | 24" | 23/32" | L1 | Underside is an exposed surface (more than 42" above the floor). |
| **B-W5** | Top | 1 | 34 9/16" | 24" | 23/32" | L1 | |
| **B-W5** | Hanging rail | 2 | 34 9/16" | 3 1/2" | 23/32" | - | Inside, against the back |
| **C-B1** | Side | 2 | 30 1/2" | 23 1/4" | 23/32" | L1 | |
| **C-B1** | Bottom | 1 | 16 9/16" | 23 1/4" | 23/32" | L1 | |
| **C-B1** | Stretcher, front | 1 | 16 9/16" | 4" | 23/32" | L1 | |
| **C-B1** | Stretcher, rear | 1 | 16 9/16" | 4" | 23/32" | - | |
| **C-B2** | Side | 2 | 30 1/2" | 23 1/4" | 23/32" | L1 | |
| **C-B2** | Bottom | 1 | 28 9/16" | 23 1/4" | 23/32" | L1 | |
| **C-B2** | Stretcher, front | 1 | 28 9/16" | 4" | 23/32" | L1 | |
| **C-B2** | Stretcher, rear | 1 | 28 9/16" | 4" | 23/32" | - | |
| **C-B2** | Adjustable shelf | 1 | 28 7/16" | 22 5/16" | 23/32" | L1 | |
| **C-B3** | Side | 2 | 30 1/2" | 23 1/4" | 23/32" | L1 | |
| **C-B3** | Bottom | 1 | 34 9/16" | 23 1/4" | 23/32" | L1 | |
| **C-B3** | Stretcher, front | 1 | 34 9/16" | 4" | 23/32" | L1 | |
| **C-B3** | Stretcher, rear | 1 | 34 9/16" | 4" | 23/32" | - | |
| **C-B3** | Adjustable shelf | 1 | 34 7/16" | 22 5/16" | 23/32" | L1 | |
| **Prefinished maple ply 1/4" (5.2 mm) (22 pcs)** | | | | | | | |
| **A-B1** | Back | 1 | 29 9/16" | 23 1/16" | 7/32" | - | In grooves on four sides |
| **A-B3** | Back | 1 | 29 9/16" | 17 1/16" | 7/32" | - | In grooves on four sides |
| **A-B4** | Back | 1 | 29 9/16" | 29 1/16" | 7/32" | - | In grooves on four sides |
| **A-W1** | Back | 1 | 35 1/16" | 23 1/16" | 7/32" | - | In grooves on four sides |
| **A-W2** | Back | 1 | 35 1/16" | 35 1/16" | 7/32" | - | In grooves on four sides |
| **A-W3** | Back | 1 | 35 1/16" | 23 1/16" | 7/32" | - | In grooves on four sides |
| **A-W4** | Back | 1 | 35 1/16" | 17 1/16" | 7/32" | - | In grooves on four sides |
| **A-W5** | Back | 1 | 35 1/16" | 29 1/16" | 7/32" | - | In grooves on four sides |
| **A-W6** | Back | 1 | 35 1/16" | 11 1/16" | 7/32" | - | In grooves on four sides |
| **B-B1** | Back, long leg | 1 | 30 1/2" | 36" | 7/32" | - | Applied to the rear; the backs meet on the corner post |
| **B-B1** | Back, short leg | 1 | 30 1/2" | 35 13/16" | 7/32" | - | Butts the long back at the corner |
| **B-B2** | Back | 1 | 29 9/16" | 17 1/16" | 7/32" | - | In grooves on four sides |
| **B-B3** | Back | 1 | 29 9/16" | 17 1/16" | 7/32" | - | In grooves on four sides |
| **B-W1** | Back, long leg | 1 | 36" | 24" | 7/32" | - | Applied to the rear; the backs meet on the corner post |
| **B-W1** | Back, short leg | 1 | 36" | 23 13/16" | 7/32" | - | Butts the long back at the corner |
| **B-W2** | Back | 1 | 35 1/16" | 11 1/16" | 7/32" | - | In grooves on four sides |
| **B-W3** | Back | 1 | 35 1/16" | 17 1/16" | 7/32" | - | In grooves on four sides |
| **B-W4** | Back | 1 | 35 1/16" | 17 1/16" | 7/32" | - | In grooves on four sides |
| **B-W5** | Back | 1 | 17 1/16" | 35 1/16" | 7/32" | - | In grooves on four sides |
| **C-B1** | Back | 1 | 29 9/16" | 17 1/16" | 7/32" | - | In grooves on four sides |
| **C-B2** | Back | 1 | 29 9/16" | 29 1/16" | 7/32" | - | In grooves on four sides |
| **C-B3** | Back | 1 | 29 9/16" | 35 1/16" | 7/32" | - | In grooves on four sides |
| **Rift white oak veneer ply 1/4" (32 pcs)** | | | | | | | |
| **A-B1** | Door panel | 1 | 20 5/16" | 20 1/16" | 1/4" | - | |
| **A-B2** | Door panel | 1 | 20 5/16" | 14 1/16" | 1/4" | - | |
| **A-B2** | Door panel | 1 | 20 5/16" | 14 1/16" | 1/4" | - | |
| **A-B3** | Drawer front panel | 1 | 8 3/16" | 14 1/16" | 1/4" | - | |
| **A-B3** | Drawer front panel | 1 | 8 3/16" | 14 1/16" | 1/4" | - | |
| **A-B4** | Door panel | 1 | 20 5/16" | 11 1/16" | 1/4" | - | |


PREPARED BY

**Sample Contracting Co.**

100 Main St, Anytown


PROJECT

**Birch Hill kitchen**

Client: Sample client

123 Example St

NOTICE

**FOR ESTIMATING AND LAYOUT ONLY.**
Not an engineered design. Verify every dimension, appliance spec and wall condition in the field before cutting. Follow the hardware makers' instructions and local code.

REVISIONS

| REV | DATE | DESCRIPTION |
|---|---|---|
| 0 | 10/21/2026 | Issued for review - shop set |
| | | |
| | | |

DATE
**10/21/2026**

SCALE
**None**

DRAWN BY
**SC**

GRADE
**AWI Custom**

SHEET SIZE
**ANSI B (11" x 17")**

SHEET TITLE
**CUT LIST & BUY LIST**

# CW-9

## CUT LIST (cut sizes; length with the grain)

| CABINET | PART | QTY | LENGTH | WIDTH | THICK | EDGES | NOTES |
|---|---|---|---|---|---|---|---|
| **A-B4** | Door panel | 1 | 20 5/16" | 11 1/16" | 1/4" | - | |
| **A-W1** | Door panel | 1 | 32 1/16" | 20 1/16" | 1/4" | - | |
| **A-W2** | Door panel | 1 | 32 1/16" | 14 1/16" | 1/4" | - | |
| **A-W2** | Door panel | 1 | 32 1/16" | 14 1/16" | 1/4" | - | |
| **A-W3** | Door panel | 1 | 32 1/16" | 20 1/16" | 1/4" | - | |
| **A-W4** | Door panel | 1 | 32 1/16" | 14 1/16" | 1/4" | - | |
| **A-W5** | Door panel | 1 | 32 1/16" | 11 1/16" | 1/4" | - | |
| **A-W5** | Door panel | 1 | 32 1/16" | 11 1/16" | 1/4" | - | |
| **A-W6** | Door panel | 1 | 32 1/16" | 8 1/16" | 1/4" | - | |
| **B-B1** | Door, bifold leaf panel | 2 | 26 7/16" | 8 1/16" | 1/4" | - | One leaf on each face; hinged together |
| **B-B2** | Door panel | 1 | 20 5/16" | 14 1/16" | 1/4" | - | |
| **B-B3** | Drawer front panel | 1 | 8 3/16" | 14 1/16" | 1/4" | - | |
| **B-B3** | Drawer front panel | 1 | 8 3/16" | 14 1/16" | 1/4" | - | |
| **B-W1** | Door, 45° face panel | 1 | 32 1/16" | 13 1/16" | 1/4" | - | On the diagonal face; hinge plates on angle blocks |
| **B-W2** | Door panel | 1 | 32 1/16" | 8 1/16" | 1/4" | - | |
| **B-W3** | Door panel | 1 | 32 1/16" | 14 1/16" | 1/4" | - | |
| **B-W4** | Door panel | 1 | 32 1/16" | 14 1/16" | 1/4" | - | |
| **B-W5** | Door panel | 1 | 14 1/16" | 14 1/16" | 1/4" | - | |
| **B-W5** | Door panel | 1 | 14 1/16" | 14 1/16" | 1/4" | - | |
| **C-B1** | Drawer front panel | 1 | 8 3/16" | 14 1/16" | 1/4" | - | |
| **C-B1** | Drawer front panel | 1 | 8 3/16" | 14 1/16" | 1/4" | - | |
| **C-B2** | Door panel | 1 | 20 5/16" | 11 1/16" | 1/4" | - | |
| **C-B2** | Door panel | 1 | 20 5/16" | 11 1/16" | 1/4" | - | |
| **C-B3** | Door panel | 1 | 20 5/16" | 14 1/16" | 1/4" | - | |
| **C-B3** | Door panel | 1 | 20 5/16" | 14 1/16" | 1/4" | - | |
| **Baltic birch 6 mm (14 pcs)** | | | | | | | |
| **A-B1** | Drawer box bottom | 1 | 21 7/16" | 20 1/4" | 1/4" | - | In a 1/4" deep groove |
| **A-B3** | Drawer box bottom | 1 | 15 7/16" | 20 1/4" | 1/4" | - | In a 1/4" deep groove |
| **A-B3** | Drawer box bottom | 1 | 15 7/16" | 20 1/4" | 1/4" | - | In a 1/4" deep groove |
| **A-B3** | Drawer box bottom | 1 | 15 7/16" | 20 1/4" | 1/4" | - | In a 1/4" deep groove |
| **A-B4** | Drawer box bottom | 1 | 27 7/16" | 20 1/4" | 1/4" | - | In a 1/4" deep groove |
| **B-B2** | Drawer box bottom | 1 | 15 7/16" | 20 1/4" | 1/4" | - | In a 1/4" deep groove |
| **B-B3** | Drawer box bottom | 1 | 15 7/16" | 20 1/4" | 1/4" | - | In a 1/4" deep groove |
| **B-B3** | Drawer box bottom | 1 | 15 7/16" | 20 1/4" | 1/4" | - | In a 1/4" deep groove |
| **B-B3** | Drawer box bottom | 1 | 15 7/16" | 20 1/4" | 1/4" | - | In a 1/4" deep groove |
| **C-B1** | Drawer box bottom | 1 | 15 7/16" | 20 1/4" | 1/4" | - | In a 1/4" deep groove |
| **C-B1** | Drawer box bottom | 1 | 15 7/16" | 20 1/4" | 1/4" | - | In a 1/4" deep groove |
| **C-B1** | Drawer box bottom | 1 | 15 7/16" | 20 1/4" | 1/4" | - | In a 1/4" deep groove |
| **C-B2** | Drawer box bottom | 1 | 27 7/16" | 20 1/4" | 1/4" | - | In a 1/4" deep groove |
| **C-B3** | Drawer box bottom | 1 | 33 7/16" | 20 1/4" | 1/4" | - | In a 1/4" deep groove |
| **Rift white oak veneer ply 3/4" (8 pcs)** | | | | | | | |
| **A-K1** | Toe kick face | 1 | 60" | 4" | 23/32" | L1 | Runs 0' to 5' along the wall |
| **A-K2** | Toe kick face | 1 | 84" | 4" | 23/32" | L1 | Runs 7' to 14' along the wall |
| **B-K1** | Toe kick face | 1 | 54" | 4" | 23/32" | L1 | Runs 0' to 4' 6" along the wall |
| **B-K2** | Toe kick face | 1 | 18" | 4" | 23/32" | L1 | Runs 7' to 8' 6" along the wall |
| **C-K1** | Toe kick face | 1 | 84" | 4" | 23/32" | L1 | Runs 0' to 7' along the front |
| **C island** | Island back panel | 1 | 84" | 34 1/2" | 23/32" | L1 | Finished back, floor to the underside of the top |
| **C island** | Island end panel | 2 | 34 1/2" | 24 11/16" | 23/32" | L1 L2 W1 | Finished end, full depth of the island; notch or scribe at the toe kick |
| **Industrial particleboard 3/4" (30 pcs)** | | | | | | | |
| **A-K1** | Plinth rail, front and back | 2 | 60" | 4" | 3/4" | - | Ladder base, set back 2 5/16" behind the face |
| **A-K1** | Plinth sleeper | 4 | 18 3/4" | 4" | 3/4" | - | At most 24" apart |
| **A-K2** | Plinth rail, front and back | 2 | 84" | 4" | 3/4" | - | Ladder base, set back 2 5/16" behind the face |
| **A-K2** | Plinth sleeper | 5 | 18 3/4" | 4" | 3/4" | - | At most 24" apart |
| **B-K1** | Plinth rail, front and back | 2 | 54" | 4" | 3/4" | - | Ladder base, set back 2 5/16" behind the face |
| **B-K1** | Plinth sleeper | 4 | 18 3/4" | 4" | 3/4" | - | At most 24" apart |
| **B-K2** | Plinth rail, front and back | 2 | 18" | 4" | 3/4" | - | Ladder base, set back 2 5/16" behind the face |
| **B-K2** | Plinth sleeper | 2 | 18 3/4" | 4" | 3/4" | - | At most 24" apart |
| **C-K1** | Plinth rail, front and back | 2 | 84" | 4" | 3/4" | - | Ladder base, set back 2 5/16" behind the face |
| **C-K1** | Plinth sleeper | 5 | 18 3/4" | 4" | 3/4" | - | At most 24" apart |
| **Solid rift white oak, 3/4" (4/4) (137 pcs)** | | | | | | | |
| **A-B1** | Drawer front (solid slab) | 1 | 23 7/8" | 6" | 3/4" | - | |
| **A-B1** | Door stile | 2 | 24 1/8" | 2 1/4" | 3/4" | - | |
| **A-B1** | Door rail | 2 | 20 1/8" | 2 1/4" | 3/4" | - | Includes 3/8" tongue each end |
| **A-B2** | False front (solid slab) | 1 | 35 7/8" | 6" | 3/4" | - | |
| **A-B2** | Door stile | 2 | 24 1/8" | 2 1/4" | 3/4" | - | |
| **A-B2** | Door rail | 2 | 14 1/8" | 2 1/4" | 3/4" | - | Includes 3/8" tongue each end |
| **A-B2** | Door stile | 2 | 24 1/8" | 2 1/4" | 3/4" | - | |


PREPARED BY

**Sample Contracting Co.**

100 Main St, Anytown


PROJECT

**Birch Hill kitchen**

Client: Sample client

123 Example St

NOTICE

**FOR ESTIMATING AND LAYOUT ONLY.**
Not an engineered design. Verify every dimension, appliance spec and wall condition in the field before cutting. Follow the hardware makers' instructions and local code.

REVISIONS

| REV | DATE | DESCRIPTION |
|---|---|---|
| 0 | 10/21/2026 | Issued for review - shop set |
| | | |
| | | |

DATE
**10/21/2026**

SCALE
**None**

DRAWN BY
**SC**

GRADE
**AWI Custom**

SHEET SIZE
**ANSI B (11" x 17")**

SHEET TITLE
**CUT LIST & BUY LIST**

# CW-10

## CUT LIST (cut sizes; length with the grain)

| CABINET | PART | QTY | LENGTH | WIDTH | THICK | EDGES | NOTES |
|---|---|---|---|---|---|---|---|
| **A-B2** | Door rail | 2 | 14 1/8" | 2 1/4" | 3/4" | - | Includes 3/8" tongue each end |
| **A-B3** | Drawer front (solid slab) | 1 | 17 7/8" | 6" | 3/4" | - | |
| **A-B3** | Drawer front stile | 2 | 12" | 2 1/4" | 3/4" | - | |
| **A-B3** | Drawer front rail | 2 | 14 1/8" | 2 1/4" | 3/4" | - | Includes 3/8" tongue each end |
| **A-B3** | Drawer front stile | 2 | 12" | 2 1/4" | 3/4" | - | |
| **A-B3** | Drawer front rail | 2 | 14 1/8" | 2 1/4" | 3/4" | - | Includes 3/8" tongue each end |
| **A-B4** | Drawer front (solid slab) | 1 | 29 7/8" | 6" | 3/4" | - | |
| **A-B4** | Door stile | 2 | 24 1/8" | 2 1/4" | 3/4" | - | |
| **A-B4** | Door rail | 2 | 11 1/8" | 2 1/4" | 3/4" | - | Includes 3/8" tongue each end |
| **A-B4** | Door stile | 2 | 24 1/8" | 2 1/4" | 3/4" | - | |
| **A-B4** | Door rail | 2 | 11 1/8" | 2 1/4" | 3/4" | - | Includes 3/8" tongue each end |
| **A-W1** | Door stile | 2 | 35 7/8" | 2 1/4" | 3/4" | - | |
| **A-W1** | Door rail | 2 | 20 1/8" | 2 1/4" | 3/4" | - | Includes 3/8" tongue each end |
| **A-W2** | Door stile | 2 | 35 7/8" | 2 1/4" | 3/4" | - | |
| **A-W2** | Door rail | 2 | 14 1/8" | 2 1/4" | 3/4" | - | Includes 3/8" tongue each end |
| **A-W2** | Door stile | 2 | 35 7/8" | 2 1/4" | 3/4" | - | |
| **A-W2** | Door rail | 2 | 14 1/8" | 2 1/4" | 3/4" | - | Includes 3/8" tongue each end |
| **A-W3** | Door stile | 2 | 35 7/8" | 2 1/4" | 3/4" | - | |
| **A-W3** | Door rail | 2 | 20 1/8" | 2 1/4" | 3/4" | - | Includes 3/8" tongue each end |
| **A-W4** | Door stile | 2 | 35 7/8" | 2 1/4" | 3/4" | - | |
| **A-W4** | Door rail | 2 | 14 1/8" | 2 1/4" | 3/4" | - | Includes 3/8" tongue each end |
| **A-W5** | Door stile | 2 | 35 7/8" | 2 1/4" | 3/4" | - | |
| **A-W5** | Door rail | 2 | 11 1/8" | 2 1/4" | 3/4" | - | Includes 3/8" tongue each end |
| **A-W5** | Door stile | 2 | 35 7/8" | 2 1/4" | 3/4" | - | |
| **A-W5** | Door rail | 2 | 11 1/8" | 2 1/4" | 3/4" | - | Includes 3/8" tongue each end |
| **A-W6** | Door stile | 2 | 35 7/8" | 2 1/4" | 3/4" | - | |
| **A-W6** | Door rail | 2 | 8 1/8" | 2 1/4" | 3/4" | - | Includes 3/8" tongue each end |
| **B-B1** | Door, bifold leaf stile | 4 | 30 1/4" | 2 1/4" | 3/4" | - | One leaf on each face; hinged together |
| **B-B1** | Door, bifold leaf rail | 4 | 8 1/8" | 2 1/4" | 3/4" | - | Includes 3/8" tongue each end. One leaf on each face; hinged together |
| **B-B2** | Drawer front (solid slab) | 1 | 17 7/8" | 6" | 3/4" | - | |
| **B-B2** | Door stile | 2 | 24 1/8" | 2 1/4" | 3/4" | - | |
| **B-B2** | Door rail | 2 | 14 1/8" | 2 1/4" | 3/4" | - | Includes 3/8" tongue each end |
| **B-B3** | Drawer front (solid slab) | 1 | 17 7/8" | 6" | 3/4" | - | |
| **B-B3** | Drawer front stile | 2 | 12" | 2 1/4" | 3/4" | - | |
| **B-B3** | Drawer front rail | 2 | 14 1/8" | 2 1/4" | 3/4" | - | Includes 3/8" tongue each end |
| **B-B3** | Drawer front stile | 2 | 12" | 2 1/4" | 3/4" | - | |
| **B-B3** | Drawer front rail | 2 | 14 1/8" | 2 1/4" | 3/4" | - | Includes 3/8" tongue each end |
| **B-W1** | Door, 45° face stile | 2 | 35 7/8" | 2 1/4" | 3/4" | - | On the diagonal face; hinge plates on angle blocks |
| **B-W1** | Door, 45° face rail | 2 | 13 1/8" | 2 1/4" | 3/4" | - | Includes 3/8" tongue each end. On the diagonal face; hinge plates on angle blocks |
| **B-W2** | Door stile | 2 | 35 7/8" | 2 1/4" | 3/4" | - | |
| **B-W2** | Door rail | 2 | 8 1/8" | 2 1/4" | 3/4" | - | Includes 3/8" tongue each end |
| **B-W3** | Door stile | 2 | 35 7/8" | 2 1/4" | 3/4" | - | |
| **B-W3** | Door rail | 2 | 14 1/8" | 2 1/4" | 3/4" | - | Includes 3/8" tongue each end |
| **B-W4** | Door stile | 2 | 35 7/8" | 2 1/4" | 3/4" | - | |
| **B-W4** | Door rail | 2 | 14 1/8" | 2 1/4" | 3/4" | - | Includes 3/8" tongue each end |
| **B-W5** | Door stile | 2 | 17 7/8" | 2 1/4" | 3/4" | - | |
| **B-W5** | Door rail | 2 | 14 1/8" | 2 1/4" | 3/4" | - | Includes 3/8" tongue each end |
| **B-W5** | Door stile | 2 | 17 7/8" | 2 1/4" | 3/4" | - | |
| **B-W5** | Door rail | 2 | 14 1/8" | 2 1/4" | 3/4" | - | Includes 3/8" tongue each end |
| **C-B1** | Drawer front (solid slab) | 1 | 17 7/8" | 6" | 3/4" | - | |
| **C-B1** | Drawer front stile | 2 | 12" | 2 1/4" | 3/4" | - | |
| **C-B1** | Drawer front rail | 2 | 14 1/8" | 2 1/4" | 3/4" | - | Includes 3/8" tongue each end |
| **C-B1** | Drawer front stile | 2 | 12" | 2 1/4" | 3/4" | - | |
| **C-B1** | Drawer front rail | 2 | 14 1/8" | 2 1/4" | 3/4" | - | Includes 3/8" tongue each end |
| **C-B2** | Drawer front (solid slab) | 1 | 29 7/8" | 6" | 3/4" | - | |
| **C-B2** | Door stile | 2 | 24 1/8" | 2 1/4" | 3/4" | - | |
| **C-B2** | Door rail | 2 | 11 1/8" | 2 1/4" | 3/4" | - | Includes 3/8" tongue each end |
| **C-B2** | Door stile | 2 | 24 1/8" | 2 1/4" | 3/4" | - | |
| **C-B2** | Door rail | 2 | 11 1/8" | 2 1/4" | 3/4" | - | Includes 3/8" tongue each end |
| **C-B3** | Drawer front (solid slab) | 1 | 35 7/8" | 6" | 3/4" | - | |
| **C-B3** | Door stile | 2 | 24 1/8" | 2 1/4" | 3/4" | - | |
| **C-B3** | Door rail | 2 | 14 1/8" | 2 1/4" | 3/4" | - | Includes 3/8" tongue each end |
| **C-B3** | Door stile | 2 | 24 1/8" | 2 1/4" | 3/4" | - | |
| **C-B3** | Door rail | 2 | 14 1/8" | 2 1/4" | 3/4" | - | Includes 3/8" tongue each end |
| **Solid hard maple, 5/8" (4/4) (56 pcs)** | | | | | | | |
| **A-B1** | Drawer box side | 2 | 21" | 4" | 5/8" | - | |
| **A-B1** | Drawer box front/back | 2 | 20 15/16" | 4" | 5/8" | - | Between the sides |

PREPARED BY

**Sample Contracting Co.**
100 Main St, Anytown

PROJECT

**Birch Hill kitchen**
Client: Sample client
123 Example St

NOTICE

**FOR ESTIMATING AND LAYOUT ONLY.**
Not an engineered design. Verify every dimension, appliance spec and wall condition in the field before cutting. Follow the hardware makers' instructions and local code.

REVISIONS

| REV | DATE | DESCRIPTION |
|---|---|---|
| 0 | 10/21/2026 | Issued for review - shop set |
| | | |
| | | |

DATE
**10/21/2026**

SCALE
**None**

DRAWN BY
**SC**

GRADE
**AWI Custom**

SHEET SIZE
**ANSI B (11" x 17")**

SHEET TITLE
**CUT LIST & BUY LIST**

# CW-11

## CUT LIST (cut sizes; length with the grain)

| CABINET | PART | QTY | LENGTH | WIDTH | THICK | EDGES | NOTES |
|---|---|---|---|---|---|---|---|
| **A-B3** | Drawer box side | 2 | 21" | 4" | 5/8" | - | |
| **A-B3** | Drawer box front/back | 2 | 14 15/16" | 4" | 5/8" | - | Between the sides |
| **A-B3** | Drawer box side | 2 | 21" | 10 1/2" | 5/8" | - | |
| **A-B3** | Drawer box front/back | 2 | 14 15/16" | 10 1/2" | 5/8" | - | Between the sides |
| **A-B3** | Drawer box side | 2 | 21" | 10" | 5/8" | - | |
| **A-B3** | Drawer box front/back | 2 | 14 15/16" | 10" | 5/8" | - | Between the sides |
| **A-B4** | Drawer box side | 2 | 21" | 4" | 5/8" | - | |
| **A-B4** | Drawer box front/back | 2 | 26 15/16" | 4" | 5/8" | - | Between the sides |
| **B-B2** | Drawer box side | 2 | 21" | 4" | 5/8" | - | |
| **B-B2** | Drawer box front/back | 2 | 14 15/16" | 4" | 5/8" | - | Between the sides |
| **B-B3** | Drawer box side | 2 | 21" | 4" | 5/8" | - | |
| **B-B3** | Drawer box front/back | 2 | 14 15/16" | 4" | 5/8" | - | Between the sides |
| **B-B3** | Drawer box side | 2 | 21" | 10 1/2" | 5/8" | - | |
| **B-B3** | Drawer box front/back | 2 | 14 15/16" | 10 1/2" | 5/8" | - | Between the sides |
| **B-B3** | Drawer box side | 2 | 21" | 10" | 5/8" | - | |
| **B-B3** | Drawer box front/back | 2 | 14 15/16" | 10" | 5/8" | - | Between the sides |
| **C-B1** | Drawer box side | 2 | 21" | 4" | 5/8" | - | |
| **C-B1** | Drawer box front/back | 2 | 14 15/16" | 4" | 5/8" | - | Between the sides |
| **C-B1** | Drawer box side | 2 | 21" | 10 1/2" | 5/8" | - | |
| **C-B1** | Drawer box front/back | 2 | 14 15/16" | 10 1/2" | 5/8" | - | Between the sides |
| **C-B1** | Drawer box side | 2 | 21" | 10" | 5/8" | - | |
| **C-B1** | Drawer box front/back | 2 | 14 15/16" | 10" | 5/8" | - | Between the sides |
| **C-B2** | Drawer box side | 2 | 21" | 4" | 5/8" | - | |
| **C-B2** | Drawer box front/back | 2 | 26 15/16" | 4" | 5/8" | - | Between the sides |
| **C-B3** | Drawer box side | 2 | 21" | 4" | 5/8" | - | |
| **C-B3** | Drawer box front/back | 2 | 32 15/16" | 4" | 5/8" | - | Between the sides |
| **BUY LIST** | | | | | | | |
| | Industrial particleboard 3/4" | 2 | sheets | | | | $72 |
| | Prefinished maple ply 3/4" (18 mm) | 12 | sheets | | | | $1,416 |
| | Rift white oak veneer ply 3/4" | 2 | sheets | | | | $336 |
| | Rift white oak veneer ply 1/4" | 3 | sheets | | | | $216 |
| | Baltic birch 6 mm | 3 | sheets | | | | $132 |
| | Prefinished maple ply 1/4" (5.2 mm) | 5 | sheets | | | | $290 |
| | Lumber, Rift white oak 4/4 | 76.2 | bf | | | | $1,067 |
| | Lumber, Hard maple 4/4 | 72.8 | bf | | | | $546 |
| | Edgebanding, 0.5 mm PVC Prefinished maple ply | 276 | ft | | | | $33 |
| | Edgebanding, Wood veneer tape Rift white oak veneer ply | 55 | ft | | | | $10 |
| | Shelf pin, 5 mm | 104 | each | | | | $12 |
| | Knob or pull | 40 | each | | | | $240 |
| | Hinge, clip-on soft-close 110°, with plate | 50 | each | | | | $375 |
| | Undermount slide, full extension soft-close (pair) | 14 | pair | | | | $532 |
| | Wall cabinet hanger rail or cleat (per cabinet) | 11 | each | | | | $99 |
| | Hinge, bifold corner door (door to door) | 2 | each | | | | $18 |
| | Lazy susan, 2-shelf, 28" (set) | 1 | each | | | | $120 |
| | MATERIAL TOTAL | | | | | | $5,514 |


PREPARED BY

**Sample Contracting Co.**

100 Main St, Anytown


PROJECT

**Birch Hill kitchen**

Client: Sample client

123 Example St

NOTICE

**FOR ESTIMATING AND LAYOUT ONLY.**
Not an engineered design. Verify every dimension, appliance spec and wall condition in the field before cutting. Follow the hardware makers' instructions and local code.

REVISIONS

| REV | DATE | DESCRIPTION |
|---|---|---|
| 0 | 10/21/2026 | Issued for review - shop set |
| | | |
| | | |

DATE
**10/21/2026**

SCALE
**None**

DRAWN BY
**SC**


GRADE
**AWI Custom**

SHEET SIZE
**ANSI B (11" x 17")**

SHEET TITLE
**CUT LIST & BUY LIST**

# CW-12

## Industrial particleboard 3/4" - 2 sheets, 41% yield

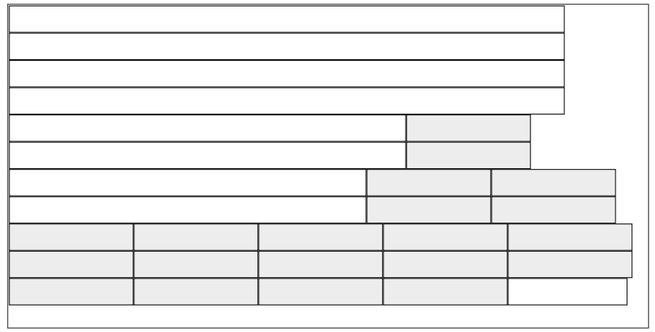


Sheet 1 - 29 parts - 81% used




Sheet 2 - 1 parts - 2% used


## Prefinished maple ply 3/4" (18 mm) - 12 sheets, 90% yield

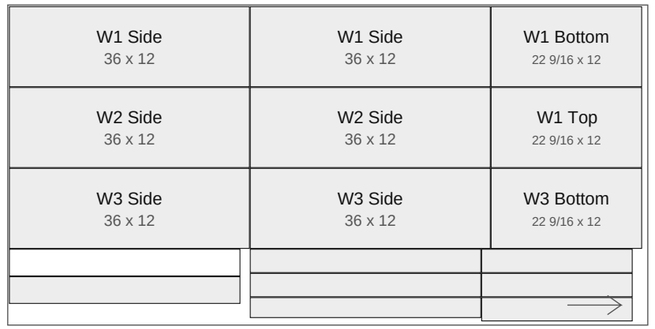


Sheet 1 - 17 parts - 93% used

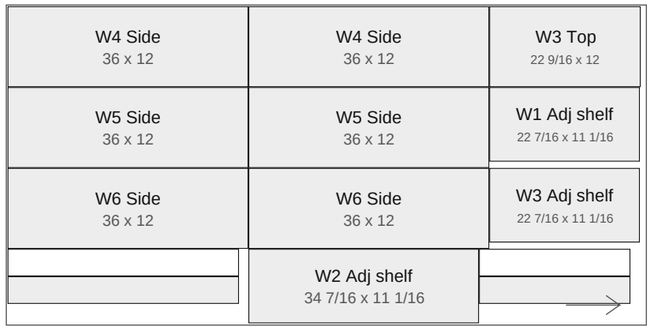



Sheet 2 - 14 parts - 91% used

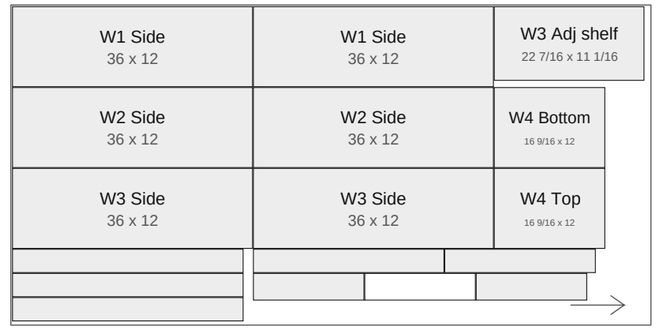



Sheet 3 - 17 parts - 86% used




Sheet 4 - 7 parts - 92% used

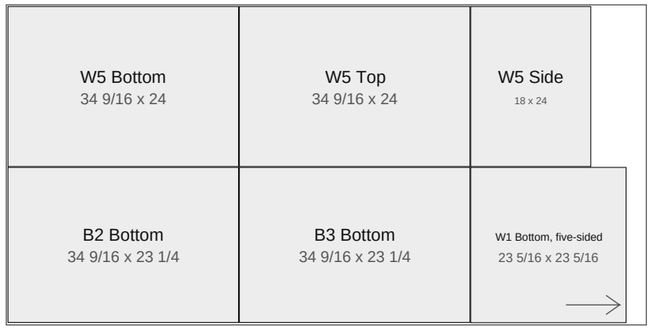


Sheet 5 - 6 parts - 92% used

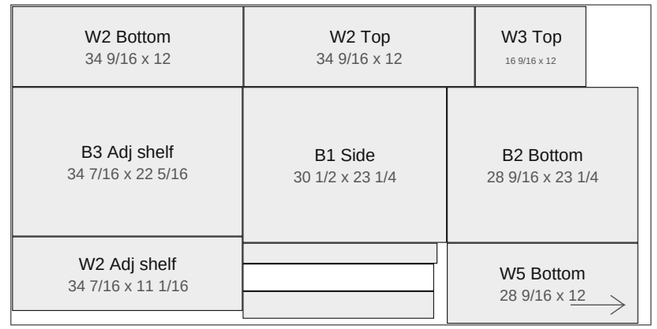


Sheet 6 - 11 parts - 91% used

PREPARED BY

**Sample Contracting Co.**
100 Main St, Anytown

PROJECT

**Birch Hill kitchen**
Client: Sample client
123 Example St

NOTICE

**FOR ESTIMATING AND LAYOUT ONLY.**
Not an engineered design. Verify every dimension, appliance spec and wall condition in the field before cutting. Follow the hardware makers' instructions and local code.

REVISIONS

| REV | DATE | DESCRIPTION |
|---|---|---|
| 0 | 10/21/2026 | Issued for review - shop set |
| | | |
| | | |

DATE
**10/21/2026**

SCALE
**Not to scale**

DRAWN BY
**SC**

GRADE
**AWI Custom**

SHEET SIZE
**ANSI B (11" x 17")**

SHEET TITLE
**SHEET LAYOUTS**

# CW-13

**Prefinished maple ply 3/4" (18 mm) - 12 sheets, 90% yield**





Sheet 7 - 6 parts - 92% used





Sheet 8 - 6 parts - 92% used





Sheet 9 - 6 parts - 92% used

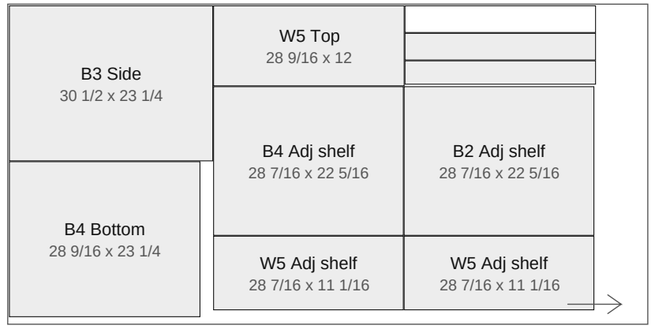


Sheet 10 - 10 parts - 86% used

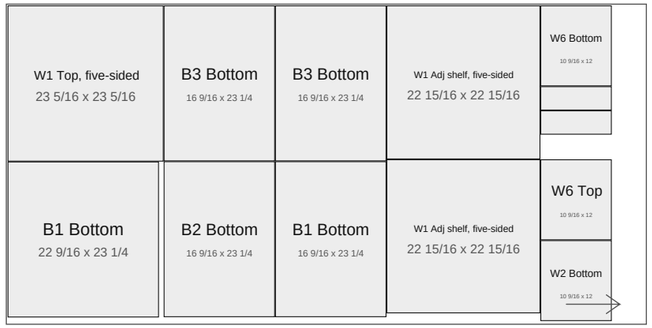



Sheet 11 - 13 parts - 89% used

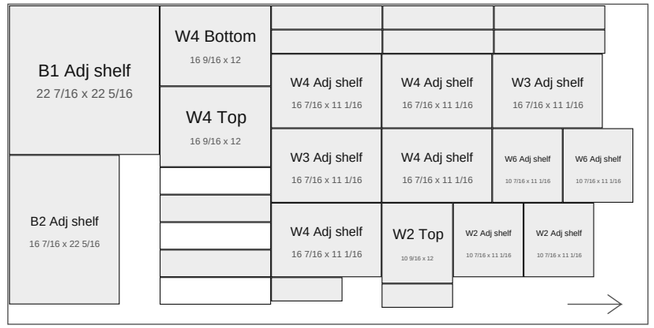



Sheet 12 - 28 parts - 80% used

**Rift white oak veneer ply 3/4" - 2 sheets, 63% yield**

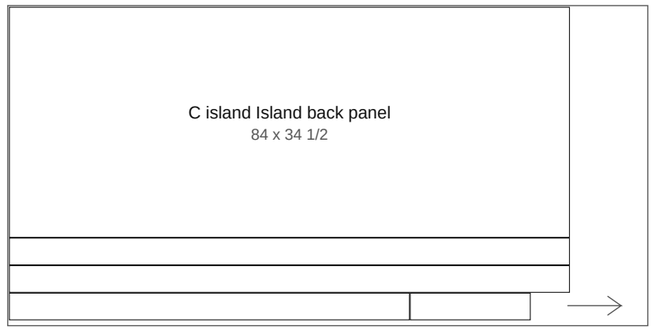


Sheet 1 - 5 parts - 84% used

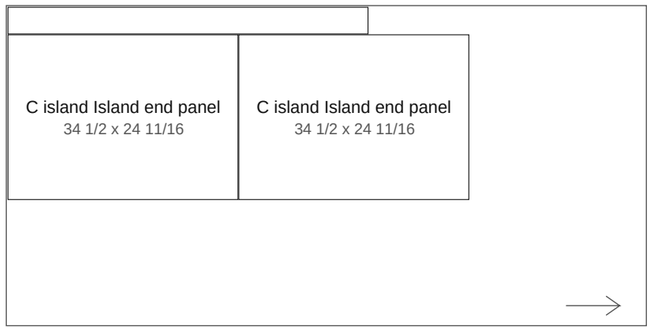


Sheet 2 - 3 parts - 42% used

PREPARED BY

**Sample Contracting Co.**
100 Main St, Anytown

PROJECT

**Birch Hill kitchen**
Client: Sample client
123 Example St

NOTICE

**FOR ESTIMATING AND LAYOUT ONLY.**
Not an engineered design. Verify every dimension, appliance spec and wall condition in the field before cutting. Follow the hardware makers' instructions and local code.

REVISIONS

| REV | DATE | DESCRIPTION |
|---|---|---|
| 0 | 10/21/2026 | Issued for review - shop set |
| | | |
| | | |

DATE
**10/21/2026**

SCALE
**Not to scale**

DRAWN BY
**SC**


GRADE
**AWI Custom**

SHEET SIZE
**ANSI B (11" x 17")**


SHEET TITLE
**SHEET LAYOUTS**

# CW-14


**Rift white oak veneer ply 1/4" - 3 sheets, 68% yield**

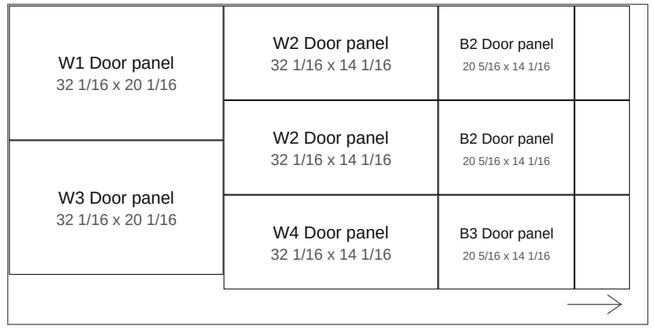


Sheet 1 - 11 parts - 83% used

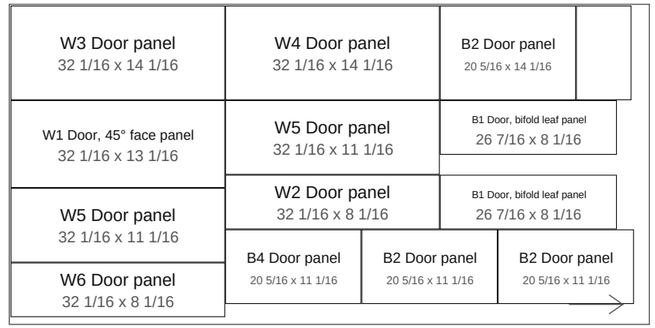


Sheet 2 - 14 parts - 88% used

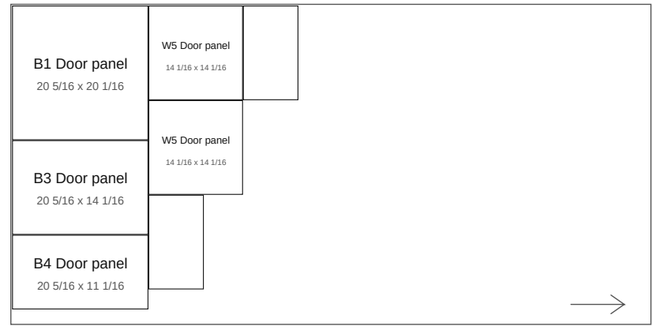


Sheet 3 - 7 parts - 33% used

**Baltic birch 6 mm - 3 sheets, 49% yield**




Sheet 1 - 4 parts - 62% used




Sheet 2 - 6 parts - 52% used




Sheet 3 - 4 parts - 35% used

PREPARED BY
**Sample Contracting Co.**
100 Main St, Anytown

PROJECT
**Birch Hill kitchen**
Client: Sample client
123 Example St

NOTICE

**FOR ESTIMATING AND LAYOUT ONLY.**
Not an engineered design. Verify every dimension, appliance spec and wall condition in the field before cutting. Follow the hardware makers' instructions and local code.

REVISIONS

| REV | DATE | DESCRIPTION |
|---|---|---|
| 0 | 10/21/2026 | Issued for review - shop set |
| | | |
| | | |

DATE
**10/21/2026**

SCALE
**Not to scale**

DRAWN BY
**SC**


GRADE
**AWI Custom**

SHEET SIZE
**ANSI B (11" x 17")**


SHEET TITLE
**SHEET LAYOUTS**

# CW-15


**Prefinished maple ply 1/4" (5.2 mm) - 5 sheets, 71% yield**

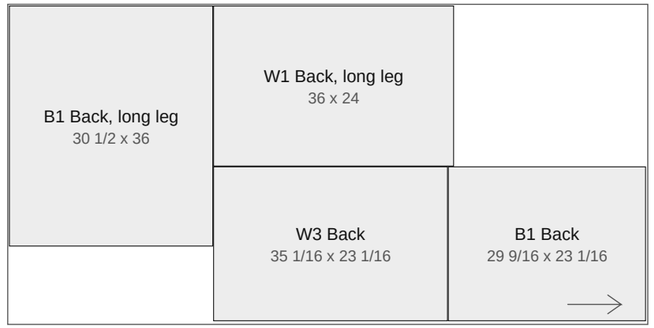



Sheet 1 - 4 parts - 75% used

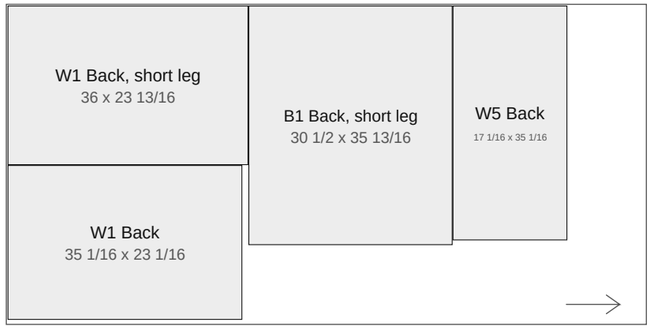



Sheet 2 - 4 parts - 73% used

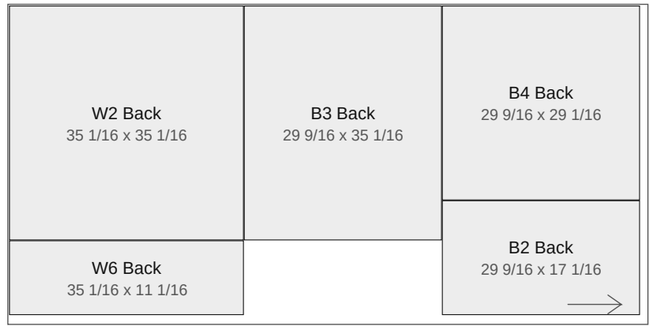


Sheet 3 - 5 parts - 87% used

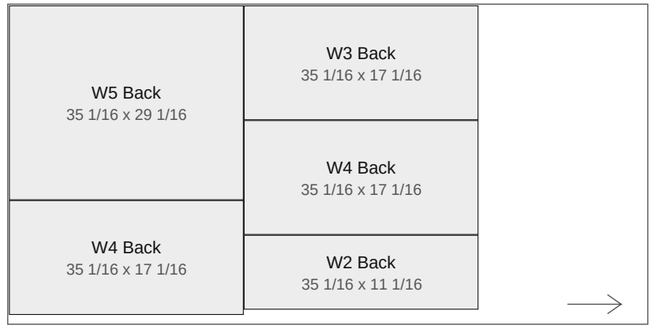


Sheet 4 - 5 parts - 70% used

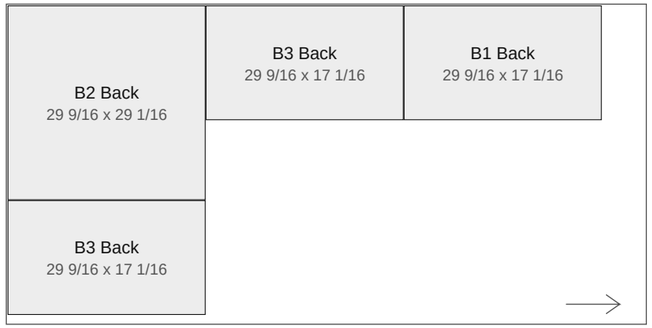


Sheet 5 - 4 parts - 52% used

PREPARED BY

**Sample Contracting Co.**
100 Main St, Anytown

PROJECT

**Birch Hill kitchen**
Client: Sample client
123 Example St

NOTICE

**FOR ESTIMATING AND LAYOUT ONLY.**
Not an engineered design. Verify every dimension, appliance spec and wall condition in the field before cutting. Follow the hardware makers' instructions and local code.

REVISIONS

| REV | DATE | DESCRIPTION |
|---|---|---|
| 0 | 10/21/2026 | Issued for review - shop set |
| | | |
| | | |

DATE
**10/21/2026**

SCALE
**Not to scale**

DRAWN BY
**SC**

GRADE
**AWI Custom**

SHEET SIZE
**ANSI B (11" x 17")**

SHEET TITLE
**SHEET LAYOUTS**

# CW-16

SHEET 16 OF 16