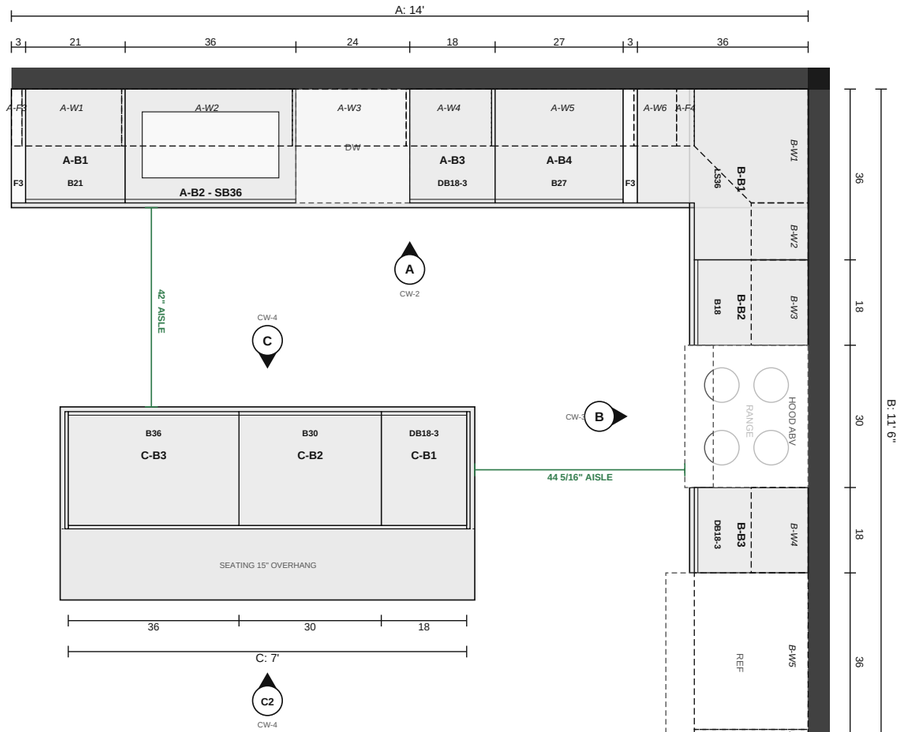


1 FLOOR PLAN

SCALE: 3/8" = 1'-0"

GENERAL NOTES

1. Verify all dimensions in the field before ordering. Report discrepancies before the order is placed.
2. Casework: stock cabinets (Generic mid-grade stock line), ordered by the codes on the cabinet order sheet. Sizes are nominal (depths include the door).
3. Fillers: rip the stock fillers (F3, F6, WF, TF) to the widths shown; scribe to the walls.
4. Countertops, appliances, plumbing and electrical by others unless noted.
5. Set base cabinets level from the high point of the floor; shim at most 1/2". Wall cabinets fastened into studs.
6. Plan dimensions are to the finished wall face. Elevation heights are above the finished floor.

LEGEND

- Base cabinet
- Tall cabinet
- Wall cabinet above
- Countertop, quartz
- Appliance or opening
- Aisle, clear (NKBA check)
- (A) Elevation marker; sheet number below

PREPARED BY

Sample Contracting Co.
100 Main St, Anytown

PROJECT

Birch Hill kitchen
Client: Sample client
123 Example St

NOTICE

FOR ESTIMATING AND LAYOUT ONLY.
Not an engineered design. Verify every dimension, appliance spec and wall condition in the field before cutting. Follow the hardware makers' instructions and local code.

REVISIONS

REV	DATE	DESCRIPTION
0	10/21/2026	Issued for review - install set

DATE
10/21/2026

SCALE
3/8" = 1'-0"


DRAWN BY
SC

CABINETS
Stock: Generic mid-grade stock line

SHEET SIZE
ANSI B (11" x 17")

SHEET TITLE
FLOOR PLAN & NOTES

CW-1

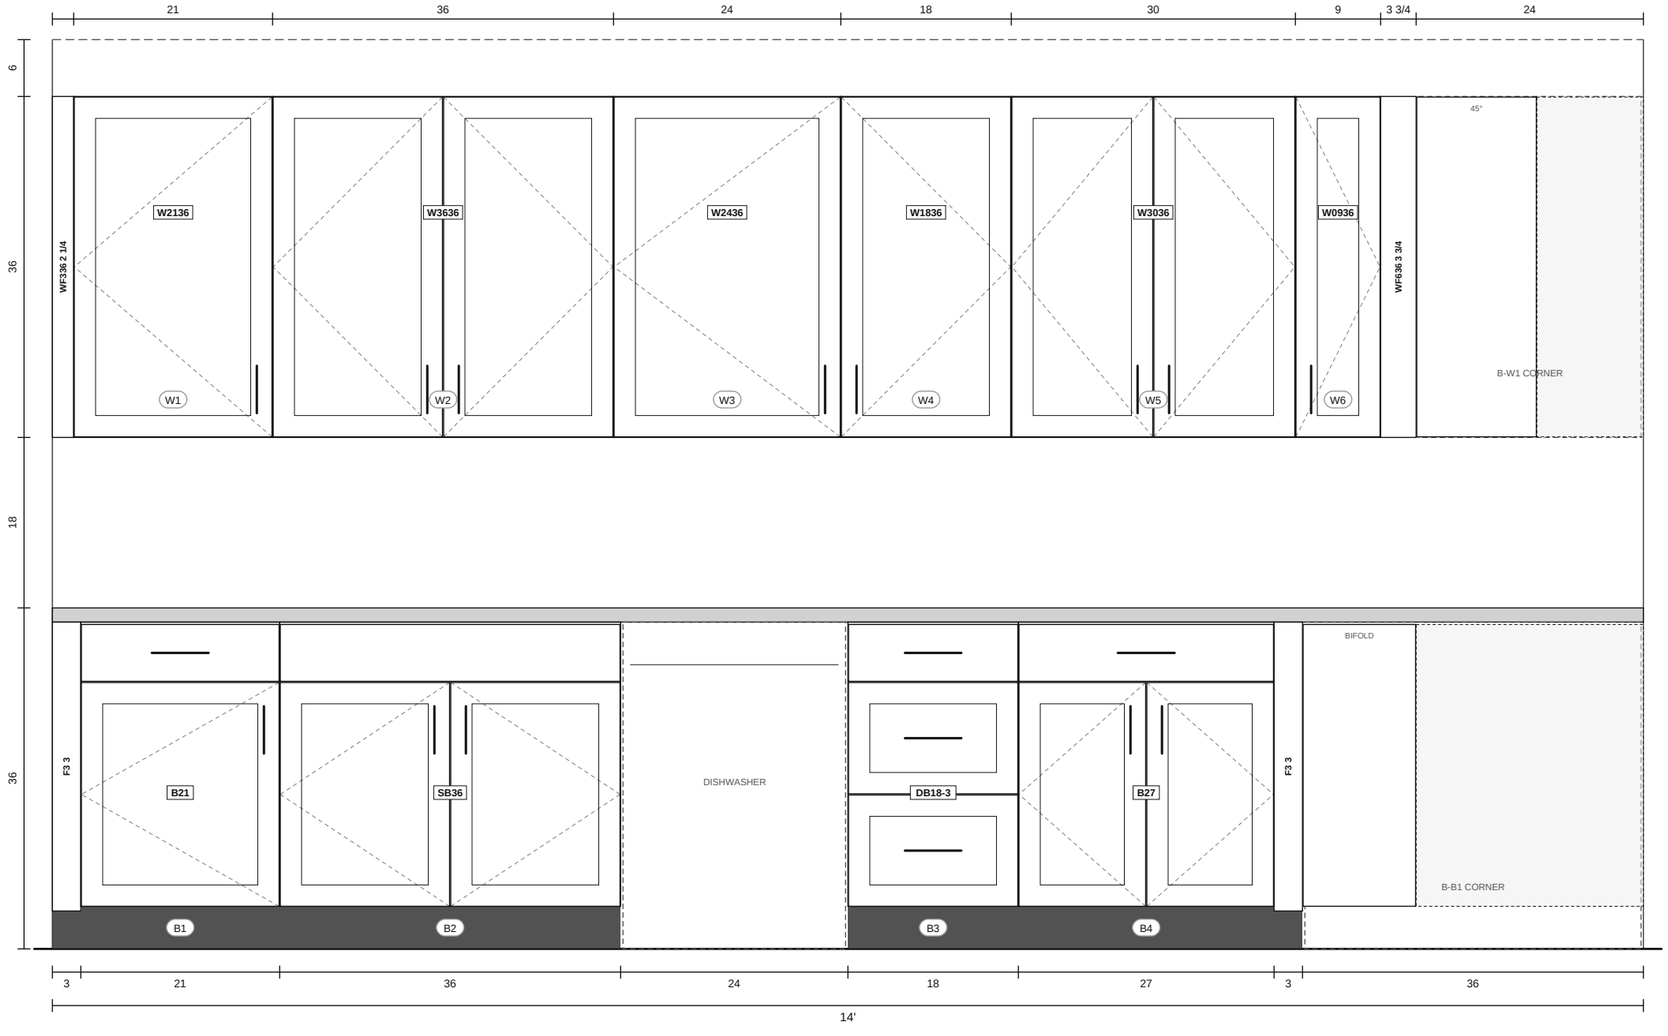

A ELEVATION A - SINK WALL

SCALE: 3/4" = 1'-0"

PREPARED BY

Sample Contracting Co.
100 Main St, Anytown

PROJECT

Birch Hill kitchen
Client: Sample client
123 Example St

NOTICE

FOR ESTIMATING AND LAYOUT ONLY.
Not an engineered design. Verify every dimension, appliance spec and wall condition in the field before cutting. Follow the hardware makers' instructions and local code.

REVISIONS

REV	DATE	DESCRIPTION
0	10/21/2026	Issued for review - install set

DATE
10/21/2026

SCALE
3/4" = 1'-0"


DRAWN BY
SC

CABINETS
Stock: Generic mid-grade stock line

SHEET SIZE
ANSI B (11" x 17")

SHEET TITLE
ELEVATIONS A

CW-2

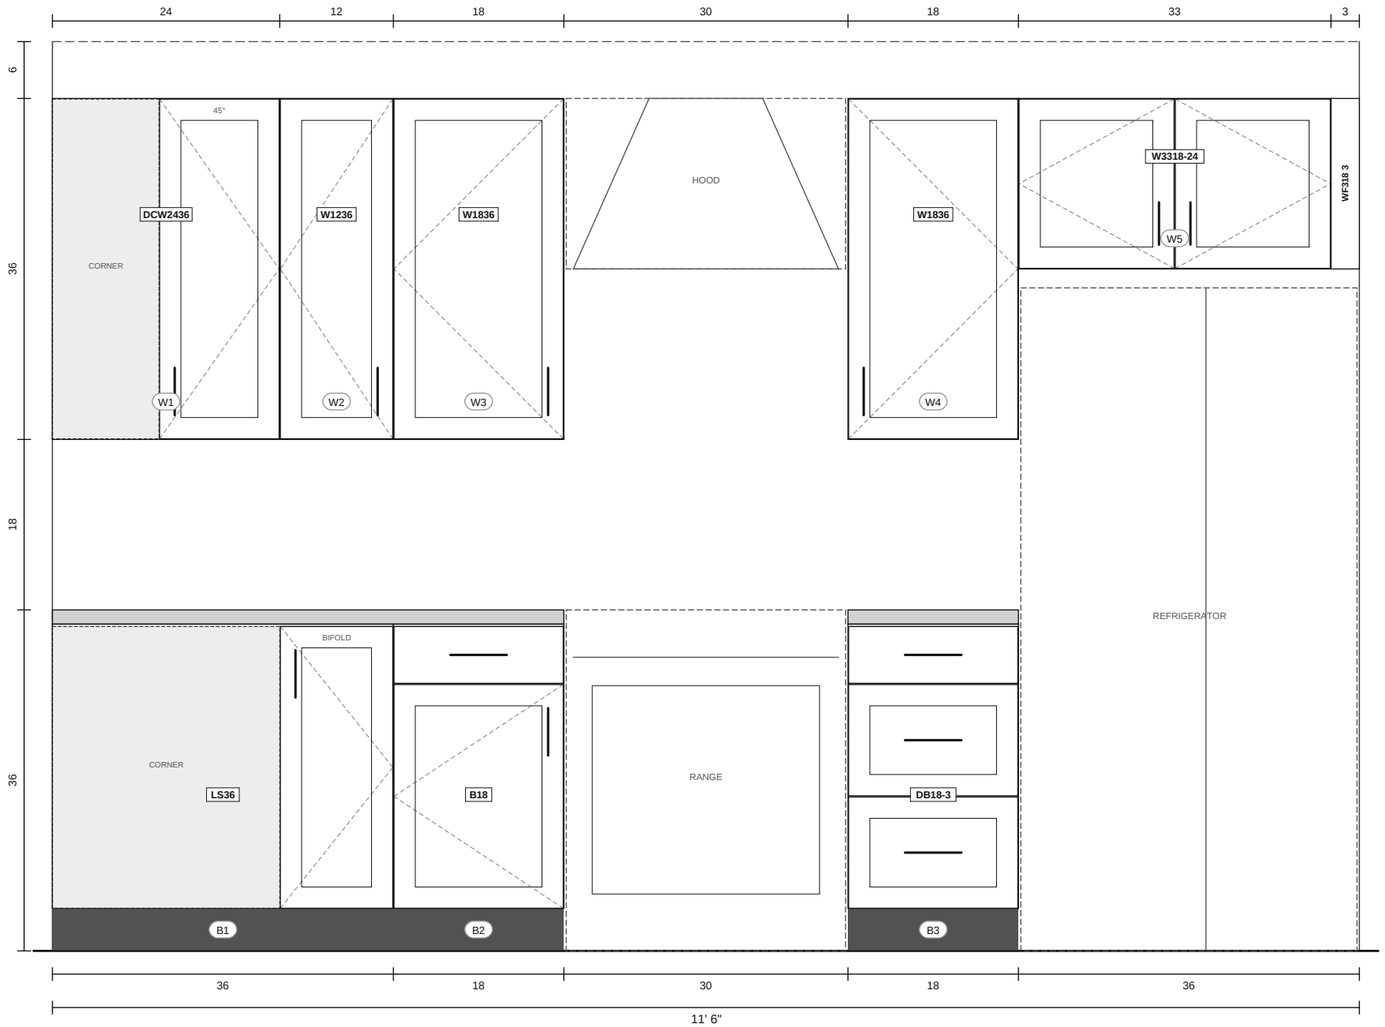

B **ELEVATION B - RANGE WALL**

SCALE: 3/4" = 1'-0"

PREPARED BY

Sample Contracting Co.

100 Main St, Anytown

PROJECT

Birch Hill kitchen

Client: Sample client

123 Example St

NOTICE

FOR ESTIMATING AND LAYOUT ONLY.
Not an engineered design. Verify every dimension, appliance spec and wall condition in the field before cutting. Follow the hardware makers' instructions and local code.

REVISIONS

REV	DATE	DESCRIPTION
0	10/21/2026	Issued for review - install set

DATE
10/21/2026

SCALE
3/4" = 1'-0"


DRAWN BY
SC

CABINETS
Stock: Generic mid-grade stock line

SHEET SIZE
ANSI B (11" x 17")


SHEET TITLE
ELEVATIONS B

CW-3

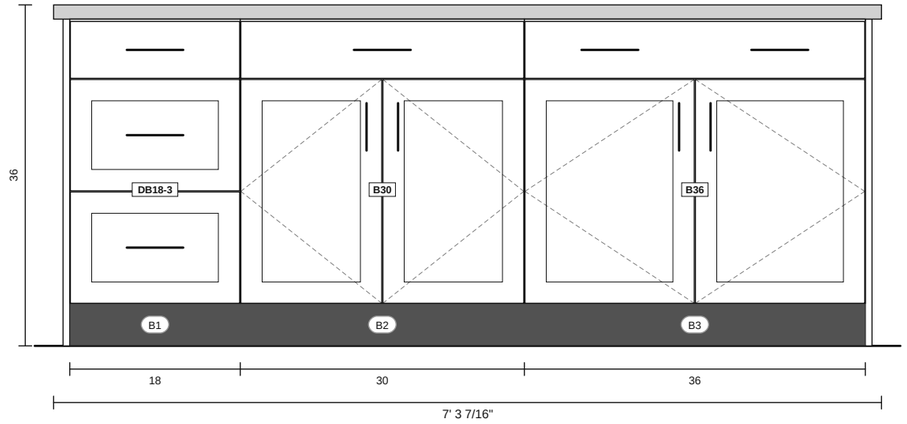

C ELEVATION C - ISLAND FRONT

SCALE: 3/4" = 1'-0"

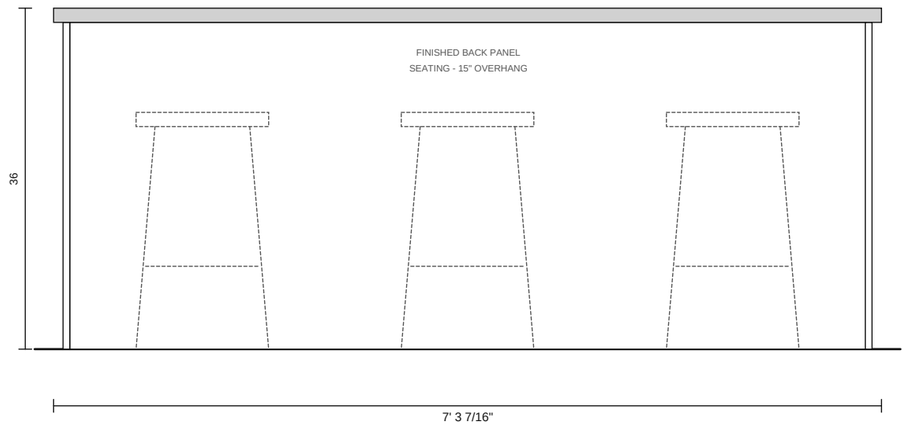

C2 ELEVATION C2 - ISLAND BACK

SCALE: 3/4" = 1'-0"

PREPARED BY

Sample Contracting Co.
100 Main St, Anytown

PROJECT

Birch Hill kitchen
Client: Sample client
123 Example St

NOTICE

FOR ESTIMATING AND LAYOUT ONLY.
Not an engineered design. Verify every dimension, appliance spec and wall condition in the field before cutting. Follow the hardware makers' instructions and local code.

REVISIONS

REV	DATE	DESCRIPTION
0	10/21/2026	Issued for review - install set

DATE
10/21/2026

SCALE
3/4" = 1'-0"

DRAWN BY
SC

CABINETS
Stock: Generic mid-grade stock line

SHEET SIZE
ANSI B (11" x 17")

SHEET TITLE
ELEVATIONS C, C2

CW-4

CABINET SCHEDULE - STOCK CABINETS (NOMINAL SIZES)

TAG	CODE	TYPE	W	H	D	FRONTS	ENDS	HARDWARE	NOTES
WALL A - SINK WALL									
A-F1	**F3**	Filler, rip to width	3"	34 1/2"		-	-	-	scribe to the wall
A-B1	**B21**	Base cabinet, drawer over door(s)	21"	34 1/2"	24"	1 drawer, 1 door	-	2 knobs or pulls	
A-B2	**SB36**	Sink base	36"	34 1/2"	24"	2 door, false front	-	2 knobs or pulls	sink
A-B3	**DB18-3**	Drawer base, 3 drawers	18"	34 1/2"	24"	3 drawer	-	3 knobs or pulls	
A-B4	**B27**	Base cabinet, drawer over door(s)	27"	34 1/2"	24"	1 drawer, 2 door	-	3 knobs or pulls	
A-F2	**F3**	Filler, rip to width	3"	34 1/2"		-	-	-	inside corner clearance
A-F3	**WF336**	Filler, rip to width	2 1/4"	36"		-	-	-	scribe to the wall
A-W1	**W2136**	Wall cabinet	21"	36"	12"	1 door	-	1 knob or pull	
A-W2	**W3636**	Wall cabinet	36"	36"	12"	2 door	-	2 knobs or pulls	
A-W3	**W2436**	Wall cabinet	24"	36"	12"	1 door	-	1 knob or pull	
A-W4	**W1836**	Wall cabinet	18"	36"	12"	1 door	-	1 knob or pull	
A-W5	**W3036**	Wall cabinet	30"	36"	12"	2 door	-	2 knobs or pulls	
A-W6	**W0936**	Wall cabinet	9"	36"	12"	1 door	-	1 knob or pull	
A-F4	**WF636**	Filler, rip to width	3 3/4"	36"		-	-	-	inside corner clearance
WALL B - RANGE WALL									
B-B1	**LS36**	Lazy susan corner base	36"	34 1/2"	24"	bifold door pair	-	1 knob or pull	
B-B2	**B18**	Base cabinet, drawer over door(s)	18"	34 1/2"	24"	1 drawer, 1 door	-	2 knobs or pulls	
B-B3	**DB18-3**	Drawer base, 3 drawers	18"	34 1/2"	24"	3 drawer	-	3 knobs or pulls	
B-W1	**DCW2436**	Diagonal corner wall cabinet	24"	36"	12"	45 deg door	-	1 knob or pull	
B-W2	**W1236**	Wall cabinet	12"	36"	12"	1 door	-	1 knob or pull	
B-W3	**W1836**	Wall cabinet	18"	36"	12"	1 door	-	1 knob or pull	
B-W4	**W1836**	Wall cabinet	18"	36"	12"	1 door	-	1 knob or pull	
B-W5	**W3318-24**	Wall cabinet over the refrigerator, 24" deep	33"	18"	24"	2 door	-	2 knobs or pulls	
B-F1	**WF318**	Filler, rip to width	3"	18"		-	-	-	scribe to the wall
ISLAND C									
C-B1	**DB18-3**	Drawer base, 3 drawers	18"	34 1/2"	24"	3 drawer	-	3 knobs or pulls	
C-B2	**B30**	Base cabinet, drawer over door(s)	30"	34 1/2"	24"	1 drawer, 2 door	-	3 knobs or pulls	
C-B3	**B36**	Base cabinet, drawer over door(s)	36"	34 1/2"	24"	1 drawer, 2 door	-	4 knobs or pulls	

CASEWORK QUANTITIES (install, by wall)

WALL	BASE CABINETS LF	WALL CABINETS LF	FILLERS	APPLIED END PANELS	TOE KICK LF	KNOBS/PULLS	COUNTER LF	CTOP SF
Wall A: Sink wall	8.5	11.5	4	0	11.8	18	14	33.9
Wall B: Range wall	6	8.8	1	0	6	12	6	10.2
Island C	7	0	0	3	7	10	7.3	24.7
TOTAL	21.5	20.3	5	3	24.8	40	27.3	68.8

FINISH SCHEDULE

CODE	ITEM	PRODUCT	COLOR / FINISH	DETAILS	STATUS
C1	Cabinets	Stock cabinets: Generic mid-grade stock line	Door style and factory finish (to be selected)	21 boxes, 5 fillers, 3 panels, ordered by the codes on the cabinet order (25 lines); hinges and drawer slides come with the boxes	To be selected
C2	Cabinet hardware	Knobs or pulls		40 each	To be selected

COUNTERTOPS - QUARTZ, 4" BACKSPLASH, PIECES UP TO 9' 6"

RUN	LF	TOP SF	SPLASH SF	EDGE LF	EDGE PROFILE	CUTOUTS	SEAMS	SEATING
Wall A (Sink wall)	14.0	29.2	4.7	14.0	Eased	1 sink	1	-
Wall B (Range wall)	6.0	8.2	2.0	10.2	Eased	-	1	-
Island C	7.3	24.7	-	21.4	Eased	-	-	15" x 7.3 LF, 4 brkt
TOTAL	27.3	62.1	6.7	45.6		1 sink	2	7.3 LF, 4 brkt

PREPARED BY

Sample Contracting Co.

100 Main St, Anytown

PROJECT

Birch Hill kitchen

Client: Sample client

123 Example St

NOTICE

FOR ESTIMATING AND LAYOUT ONLY.
Not an engineered design. Verify every dimension, appliance spec and wall condition in the field before cutting. Follow the hardware makers' instructions and local code.

REVISIONS

REV	DATE	DESCRIPTION
0	10/21/2026	Issued for review - install set

DATE
10/21/2026

SCALE
None

DRAWN BY
SC

CABINETS
Stock: Generic mid-grade stock line

SHEET SIZE
ANSI B (11" x 17")

SHEET TITLE
CABINET & FINISH SCHEDULE

CW-5

CABINET ORDER - GENERIC MID-GRADE STOCK LINE (ORDER BY CODE; VERIFY AGAINST THE LINE'S CATALOG)

CODE	DESCRIPTION	W	H	D	QTY	WHERE (TAGS)
BASE CABINETS (10)						
B18	Base cabinet, drawer over door(s)	18"	34 1/2"	24"	1	B-B2
B21	Base cabinet, drawer over door(s)	21"	34 1/2"	24"	1	A-B1
B27	Base cabinet, drawer over door(s), 2 doors	27"	34 1/2"	24"	1	A-B4
B30	Base cabinet, drawer over door(s), 2 doors	30"	34 1/2"	24"	1	C-B2
B36	Base cabinet, drawer over door(s), 2 doors	36"	34 1/2"	24"	1	C-B3
DB18-3	Drawer base, 3 drawers	18"	34 1/2"	24"	3	A-B3, B-B3, C-B1
LS36	Lazy susan corner base	36"	34 1/2"	24"	1	B-B1
SB36	Sink base	36"	34 1/2"	24"	1	A-B2
WALL CABINETS (11)						
DCW2436	Diagonal corner wall cabinet	24"	36"	12"	1	B-W1
W0936	Wall cabinet	9"	36"	12"	1	A-W6
W1236	Wall cabinet	12"	36"	12"	1	B-W2
W1836	Wall cabinet	18"	36"	12"	3	A-W4, B-W3, B-W4
W2136	Wall cabinet	21"	36"	12"	1	A-W1
W2436	Wall cabinet	24"	36"	12"	1	A-W3
W3036	Wall cabinet	30"	36"	12"	1	A-W5
W3318-24	Wall cabinet over the refrigerator, 24" deep	33"	18"	24"	1	B-W5
W3636	Wall cabinet	36"	36"	12"	1	A-W2
FILLERS (5)						
F3	Base filler, 3" stock, rip to the widths shown	3"	34 1/2"		2	A-F1 3", A-F2 3"
WF318	Wall filler, 3" stock, rip to the widths shown	3"	18"		1	B-F1 3"
WF336	Wall filler, 3" stock, rip to the widths shown	3"	36"		1	A-F3 2 1/4"
WF636	Wall filler, 6" stock, rip to the widths shown	6"	36"		1	A-F4 3 3/4"
PANELS (3)						
BBP96	Island back panel, 96" long, cut to fit	96"	34 1/2"		1	C back
BEP27	Base end panel, 3/4", 27" deep (island or peninsula end, cut to 24 11/16")	27"	34 1/2"		2	C ends
MOLDINGS (6)						
SM8	Scribe molding, 8' stick (7.4 LF at the walls)	8 ft			2	
TK8	Toe kick skin, 8' stick (24.8 LF)	8 ft			4	
	TOTAL: 21 boxes, 5 fillers, 3 panels, 6 molding sticks				35	

PREPARED BY

Sample Contracting Co.

100 Main St, Anytown

PROJECT

Birch Hill kitchen

Client: Sample client

123 Example St

NOTICE

FOR ESTIMATING AND LAYOUT ONLY.
Not an engineered design. Verify every dimension, appliance spec and wall condition in the field before cutting. Follow the hardware makers' instructions and local code.

REVISIONS

REV	DATE	DESCRIPTION
0	10/21/2026	Issued for review - install set

DATE
10/21/2026

SCALE
None

DRAWN BY
SC

CABINETS
Stock: Generic mid-grade stock line

SHEET SIZE
ANSI B (11" x 17")

SHEET TITLE

CABINET ORDER

CW-6