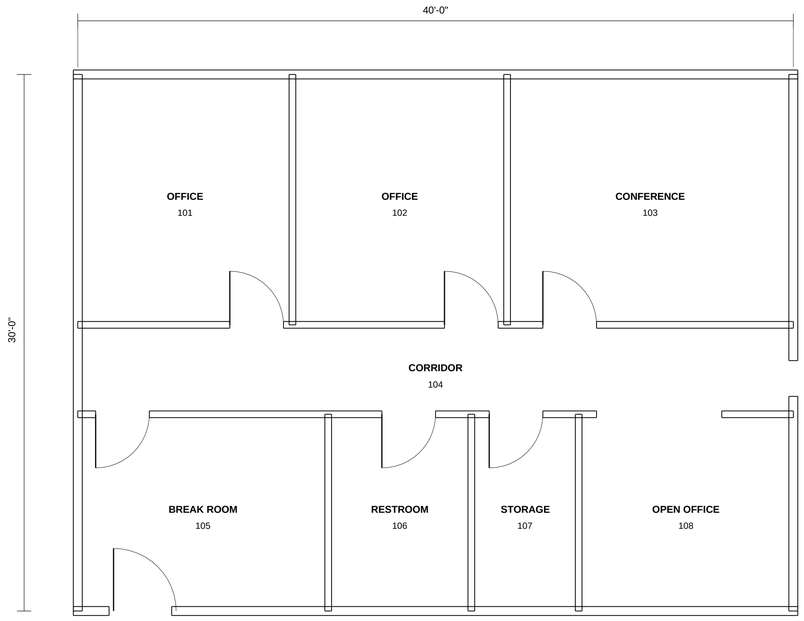


FLOOR PLAN

SCALE: 1/4" = 1'-0"

GENERAL NOTES

1. Made-up sample for the BidRidge designer guide.
2. Dimensions to the inside face of the walls.

SAMPLE TENANT IMPROVEMENT

100 Sample Street, Suite 200

SHEET TITLE

FLOOR PLAN

SHEET NO.

A1.1