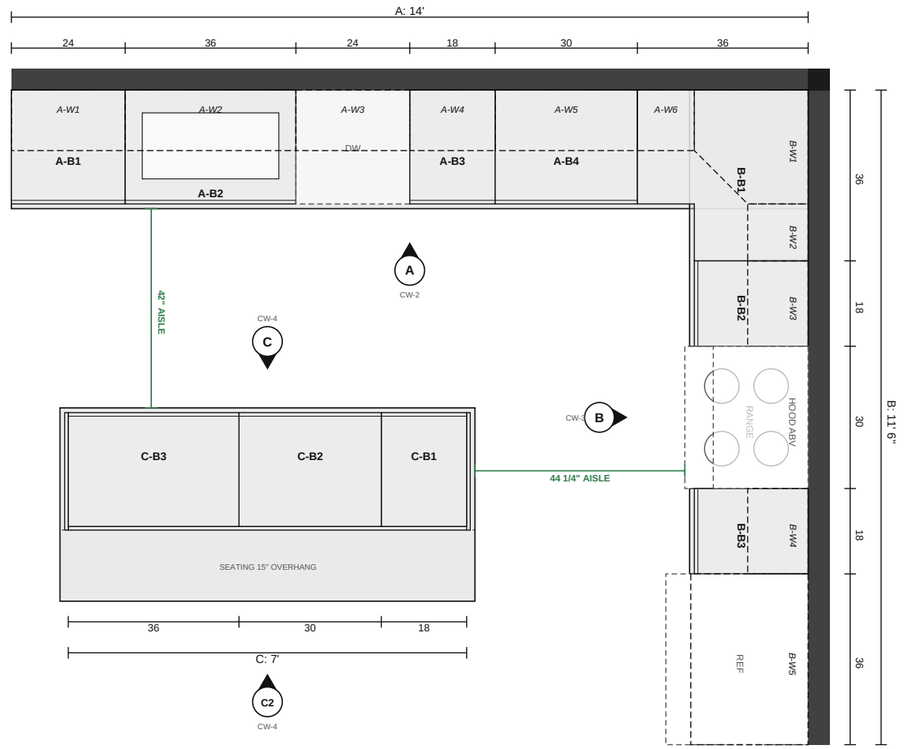


1 FLOOR PLAN

SCALE: 3/8" = 1'-0"

GENERAL NOTES

1. Verify all dimensions in the field before fabrication. Report discrepancies before proceeding.
2. Casework: frameless (32 mm system), full overlay, AWI Custom grade unless noted.
3. Gaps between doors and drawer fronts 1/8". Reveal under countertops 1/4".
4. Countertops, appliances, plumbing and electrical by others unless noted.
5. Base cabinets on a ladder base, 4" high, set back 3". Shim at most 1/2". Wall cabinets fastened into studs.
6. Hinges and slides ANSI/BHMA Grade 2 minimum. Hardware locations per the cabinet schedule.
7. Plan dimensions are to the finished wall face. Elevation heights are above the finished floor.

LEGEND

- Base cabinet
- Tall cabinet
- Wall cabinet above
- Countertop, quartz
- Appliance or opening
- Aisle, clear (NKBA check)
- (A) Elevation marker; sheet number below

PREPARED BY

Sample Contracting Co.
100 Main St, Anytown

PROJECT

L kitchen with island
Client: Sample client
123 Example St

NOTICE

FOR ESTIMATING AND LAYOUT ONLY.
Not an engineered design. Verify every dimension, appliance spec and wall condition in the field before cutting. Follow the hardware makers' instructions and local code.

REVISIONS

REV	DATE	DESCRIPTION
0	10/18/2026	Issued for review - shop set

DATE
10/18/2026

SCALE
3/8" = 1'-0"


DRAWN BY
SC

GRADE
AWI Custom

SHEET SIZE
ANSI B (11" x 17")

SHEET TITLE
FLOOR PLAN & NOTES

CW-1

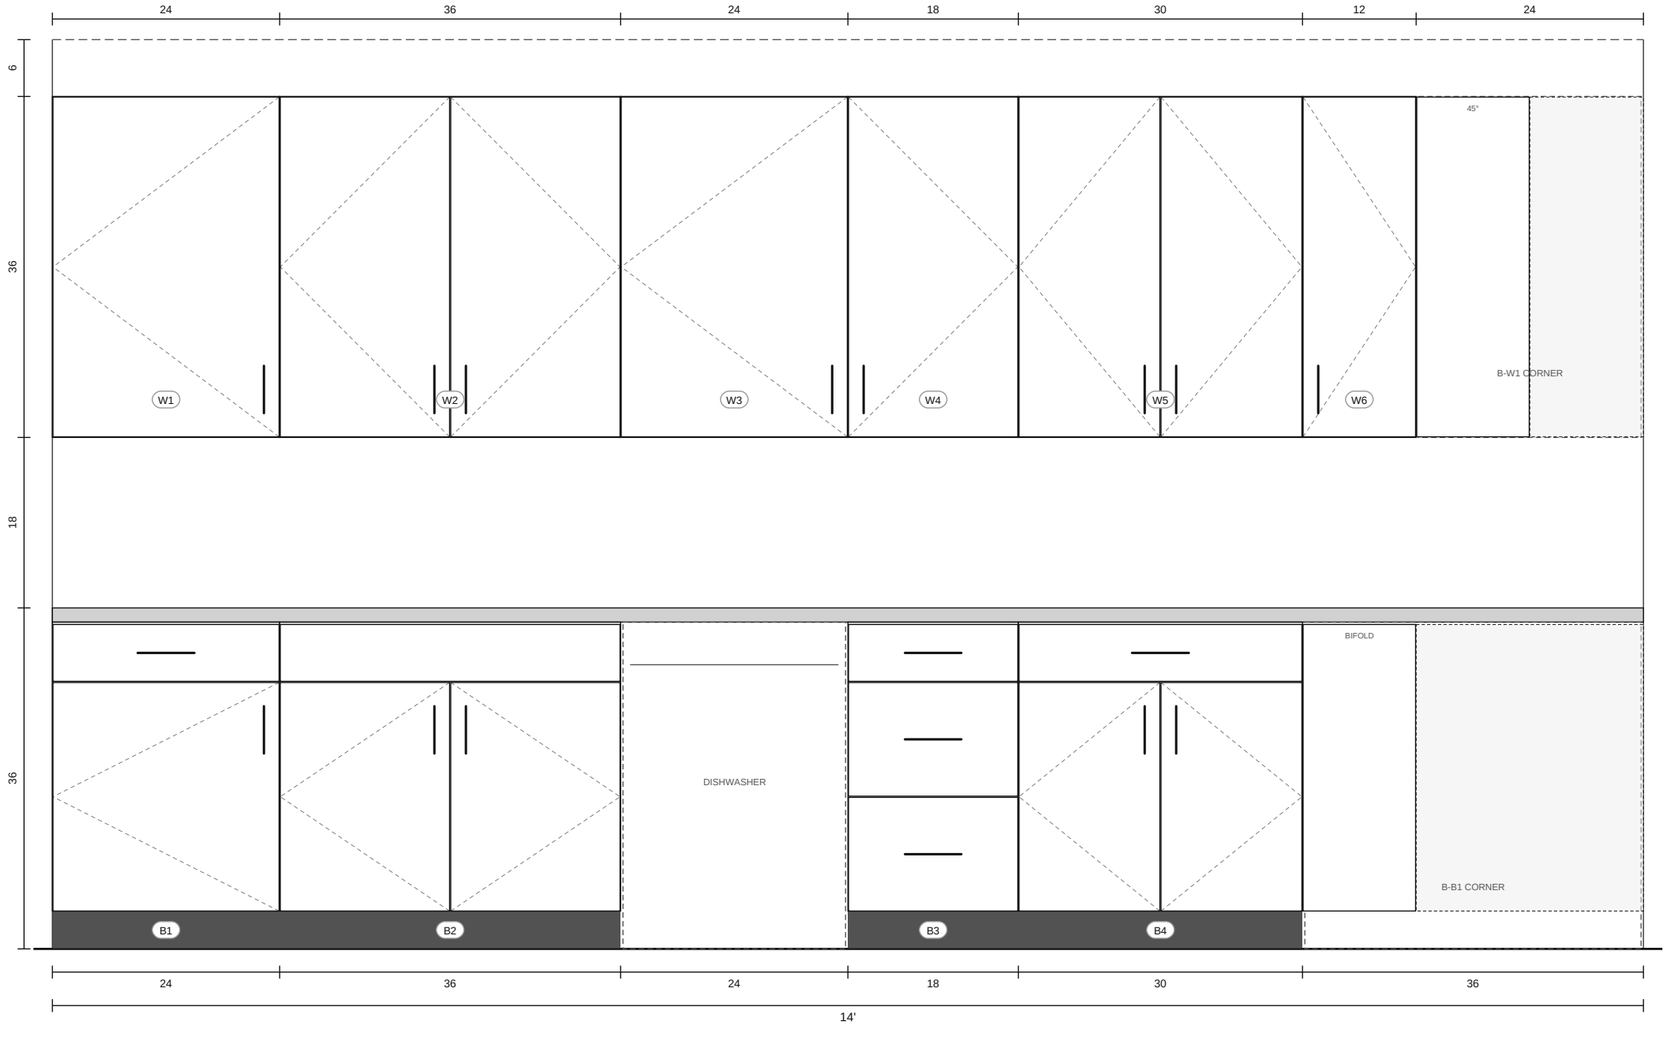

A **ELEVATION A - SINK WALL**

SCALE: 3/4" = 1'-0"

PREPARED BY

Sample Contracting Co.

100 Main St, Anytown

PROJECT

L kitchen with island

Client: Sample client

123 Example St

NOTICE

FOR ESTIMATING AND LAYOUT ONLY.
Not an engineered design. Verify every dimension, appliance spec and wall condition in the field before cutting. Follow the hardware makers' instructions and local code.

REVISIONS

REV	DATE	DESCRIPTION
0	10/18/2026	Issued for review - shop set

DATE
10/18/2026

SCALE
3/4" = 1'-0"


DRAWN BY
SC

GRADE
AWI Custom

SHEET SIZE
ANSI B (11" x 17")

SHEET TITLE
ELEVATIONS A

CW-2

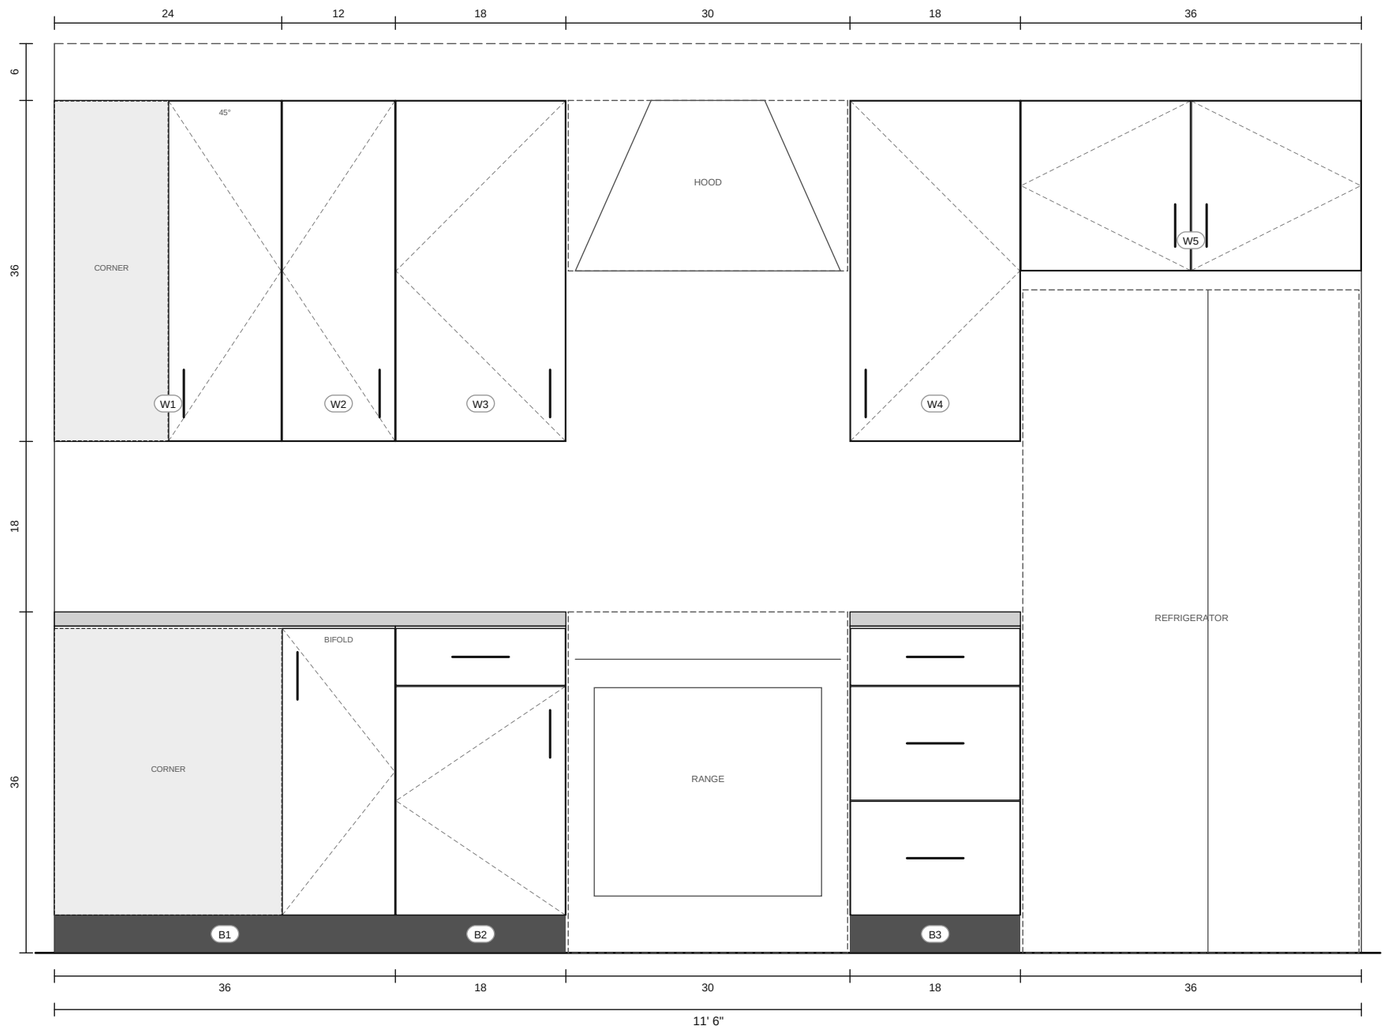

B ELEVATION B - RANGE WALL

SCALE: 3/4" = 1'-0"

PREPARED BY

Sample Contracting Co.
100 Main St, Anytown

PROJECT

L kitchen with island
Client: Sample client
123 Example St

NOTICE

FOR ESTIMATING AND LAYOUT ONLY.
Not an engineered design. Verify every dimension, appliance spec and wall condition in the field before cutting. Follow the hardware makers' instructions and local code.

REVISIONS

REV	DATE	DESCRIPTION
0	10/18/2026	Issued for review - shop set

DATE
10/18/2026

SCALE
3/4" = 1'-0"


DRAWN BY
SC

GRADE
AWI Custom

SHEET SIZE
ANSI B (11" x 17")


SHEET TITLE
ELEVATIONS B

CW-3

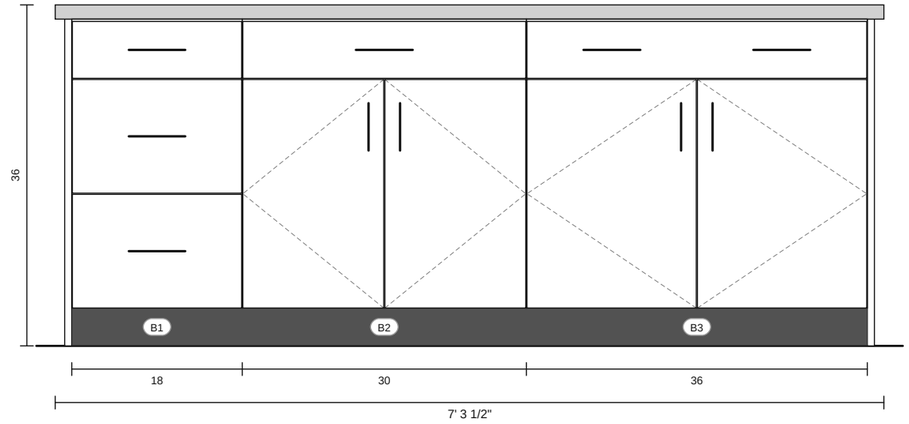

C ELEVATION C - ISLAND FRONT

SCALE: 3/4" = 1'-0"

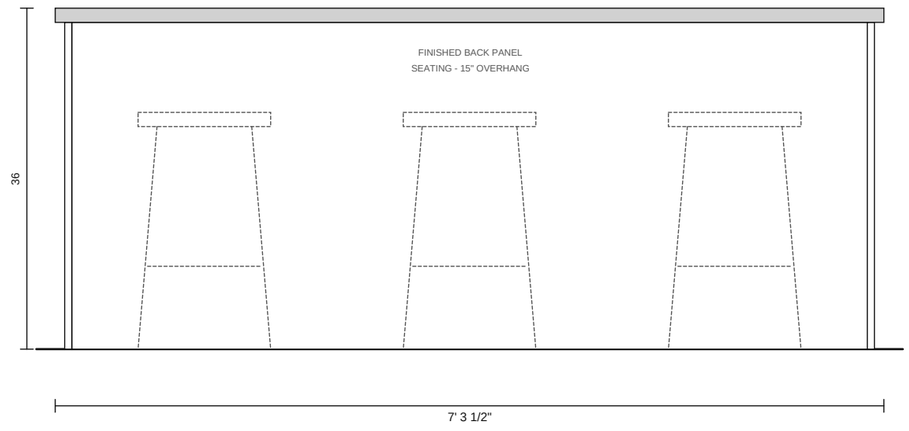

C2 ELEVATION C2 - ISLAND BACK

SCALE: 3/4" = 1'-0"

PREPARED BY
Sample Contracting Co.
100 Main St, Anytown

PROJECT
L kitchen with island
Client: Sample client
123 Example St

NOTICE

FOR ESTIMATING AND LAYOUT ONLY.
Not an engineered design. Verify every dimension, appliance spec and wall condition in the field before cutting. Follow the hardware makers' instructions and local code.

REVISIONS

REV	DATE	DESCRIPTION
0	10/18/2026	Issued for review - shop set

DATE
10/18/2026

SCALE
3/4" = 1'-0"


DRAWN BY
SC

GRADE
AWI Custom

SHEET SIZE
ANSI B (11" x 17")

SHEET TITLE
ELEVATIONS C, C2


CW-4

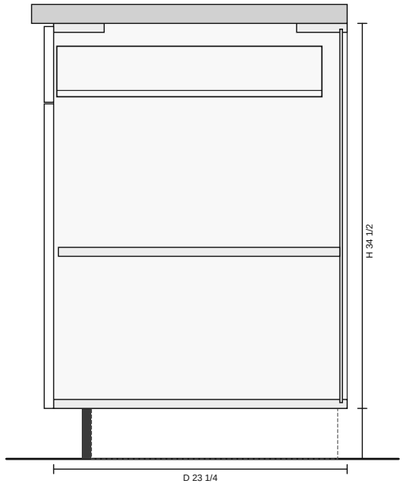

S1 DRAWER OVER DOOR

Tags: A-B1, B-B2


34 1/2" H x 23 1/4" D box

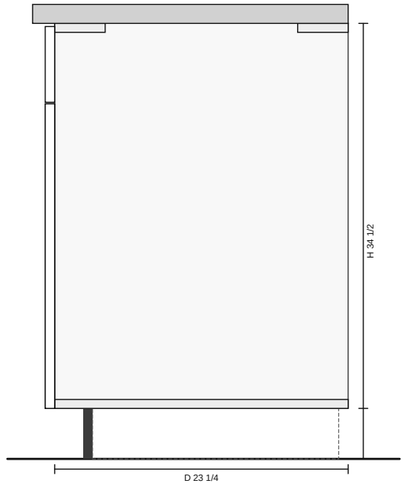

S2 SINK BASE

Tags: A-B2


34 1/2" H x 23 1/4" D box

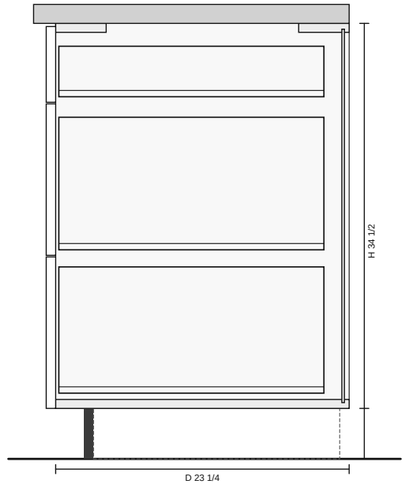

S3 3-DRAWER

Tags: A-B3, B-B3, C-B1


34 1/2" H x 23 1/4" D box

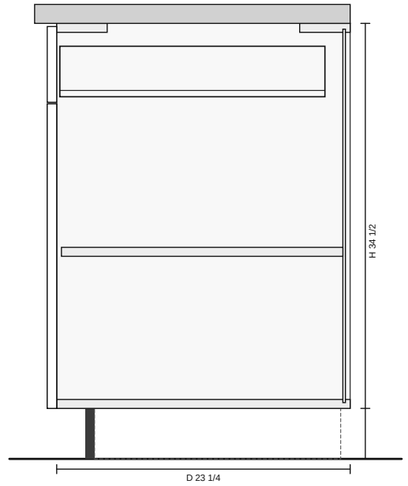

S4 DRAWER OVER 2 DOORS

Tags: A-B4, C-B2, C-B3


34 1/2" H x 23 1/4" D box

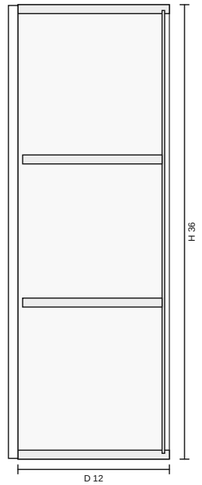

S5 DOOR

Tags: A-W1, A-W3, A-W4, A-W6, B-W2, B-W3, B-W4


36" H x 12" D box

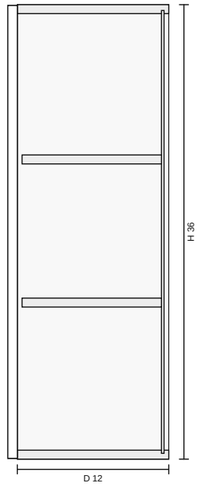

S6 DOUBLE DOOR

Tags: A-W2, A-W5


36" H x 12" D box

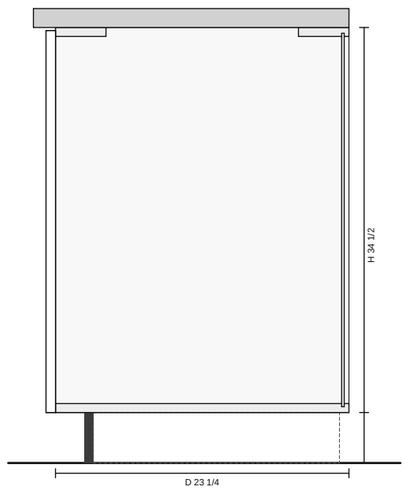

S7 LAZY SUSAN CORNER

Tags: B-B1

34 1/2" H x 23 1/4" D box

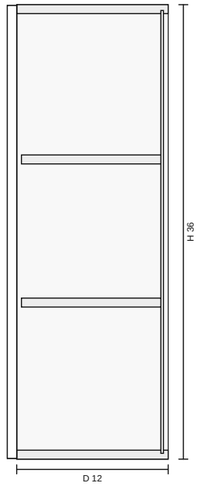

S8 DIAGONAL CORNER

Tags: B-W1

36" H x 12" D box

PREPARED BY

Sample Contracting Co.

100 Main St, Anytown

PROJECT

L kitchen with island

Client: Sample client

123 Example St

NOTICE

FOR ESTIMATING AND LAYOUT ONLY.
Not an engineered design. Verify every dimension, appliance spec and wall condition in the field before cutting. Follow the hardware makers' instructions and local code.

REVISIONS

REV	DATE	DESCRIPTION
0	10/18/2026	Issued for review - shop set

DATE
10/18/2026

SCALE
1" = 1'-0"

DRAWN BY
SC

GRADE
AWI Custom

SHEET SIZE
ANSI B (11" x 17")

SHEET TITLE

CABINET SECTIONS

CW-5



S9 FRIDGE BRIDGE

Tags: B-W5

18" H x 24" D box

PREPARED BY

Sample Contracting Co.

100 Main St, Anytown

PROJECT

L kitchen with island

Client: Sample client

123 Example St

NOTICE

FOR ESTIMATING AND LAYOUT ONLY.
Not an engineered design. Verify every dimension, appliance spec and wall condition in the field before cutting. Follow the hardware makers' instructions and local code.

REVISIONS

REV	DATE	DESCRIPTION
0	10/18/2026	Issued for review - shop set

DATE
10/18/2026

SCALE
1" = 1'-0"

DRAWN BY
SC

GRADE
AWI Custom

SHEET SIZE
ANSI B (11" x 17")

SHEET TITLE

CABINET SECTIONS

CW-6

CABINET SCHEDULE

TAG	TYPE	W	H	D	FRONTS	INSIDE	ENDS	HARDWARE	NOTES
WALL A - SINK WALL									
A-B1	Drawer over door	24"	34 1/2"	23 1/4"	1 drawer, 1 door	1 adj shelf, 1 drawer box	-	2 hinges, 1 pr slides, 2 knobs or pulls	
A-B2	Sink base	36"	34 1/2"	23 1/4"	2 door, false front	-	-	4 hinges, 2 knobs or pulls	open back
A-B3	3-drawer	18"	34 1/2"	23 1/4"	3 drawer	3 drawer box	-	3 pr slides, 3 knobs or pulls	
A-B4	Drawer over 2 doors	30"	34 1/2"	23 1/4"	1 drawer, 2 door	1 adj shelf, 1 drawer box	-	4 hinges, 1 pr slides, 3 knobs or pulls	
A-W1	Door	24"	36"	12"	1 door	2 adj shelf	-	2 hinges, 1 knob or pull	
A-W2	Double door	36"	36"	12"	2 door	2 adj shelf	-	4 hinges, 2 knobs or pulls	
A-W3	Door	24"	36"	12"	1 door	2 adj shelf	-	2 hinges, 1 knob or pull	
A-W4	Door	18"	36"	12"	1 door	2 adj shelf	-	2 hinges, 1 knob or pull	
A-W5	Double door	30"	36"	12"	2 door	2 adj shelf	-	4 hinges, 2 knobs or pulls	
A-W6	Door	12"	36"	12"	1 door	2 adj shelf	-	2 hinges, 1 knob or pull	
WALL B - RANGE WALL									
B-B1	Lazy susan corner	36"	34 1/2"	23 1/4"	bifold door pair	lazy susan	-	2 hinges, 1 knob or pull	corner 36" x 36"
B-B2	Drawer over door	18"	34 1/2"	23 1/4"	1 drawer, 1 door	1 adj shelf, 1 drawer box	-	2 hinges, 1 pr slides, 2 knobs or pulls	
B-B3	3-drawer	18"	34 1/2"	23 1/4"	3 drawer	3 drawer box	-	3 pr slides, 3 knobs or pulls	
B-W1	Diagonal corner	24"	36"	12"	45 deg door	five-sided shelves	-	2 hinges, 1 knob or pull	corner 24" x 24"
B-W2	Door	12"	36"	12"	1 door	2 adj shelf	-	2 hinges, 1 knob or pull	
B-W3	Door	18"	36"	12"	1 door	2 adj shelf	-	2 hinges, 1 knob or pull	
B-W4	Door	18"	36"	12"	1 door	2 adj shelf	-	2 hinges, 1 knob or pull	
B-W5	Fridge bridge	36"	18"	24"	2 door	-	-	4 hinges, 2 knobs or pulls	
ISLAND C									
C-B1	3-drawer	18"	34 1/2"	23 1/4"	3 drawer	3 drawer box	-	3 pr slides, 3 knobs or pulls	
C-B2	Drawer over 2 doors	30"	34 1/2"	23 1/4"	1 drawer, 2 door	1 adj shelf, 1 drawer box	-	4 hinges, 1 pr slides, 3 knobs or pulls	
C-B3	Drawer over 2 doors	36"	34 1/2"	23 1/4"	1 drawer, 2 door	1 adj shelf, 1 drawer box	-	4 hinges, 1 pr slides, 4 knobs or pulls	

CASEWORK QUANTITIES (install, by wall)

WALL	BASE CABINETS LF	WALL CABINETS LF	APPLIED END PANELS	TOE KICK LF	KNOBS/PULLS	COUNTER LF	CTOP SF
Wall A: Sink wall	9	12	0	12	18	14	33.9
Wall B: Range wall	6	9	0	6	12	6	10.2
Island C	7	0	3	7	10	7.3	24.8
TOTAL	22	21	3	25	40	27.3	68.9

FINISH SCHEDULE

CODE	ITEM	PRODUCT	COLOR / FINISH	DETAILS	STATUS
C1	Cabinets	Shop-built frameless cabinets: Prefinished maple ply 3/4" (18 mm) boxes	Painted (to be selected)	Slab doors and drawer fronts, MDF, paint grade 3/4"; full overlay; painted edges; AWI Custom grade	Selected
C2	Paint or stain	Paint, opaque finish		Cabinet doors, drawer fronts and exposed ends; finish by the shop or the painter, not priced in this estimate	To be selected
C3	Cabinet hardware	Hinges and drawer slides		50 x hinge, clip-on soft-close 110°, with plate; 14 pair undermount slide, full extension soft-close	Selected
C4	Cabinet hardware	Knobs or pulls		40 each	To be selected

COUNTERTOPS - QUARTZ, 4" BACKSPLASH, PIECES UP TO 9' 6"

RUN	LF	TOP SF	SPLASH SF	EDGE LF	EDGE PROFILE	CUTOUTS	SEAMS	SEATING
Wall A (Sink wall)	14.0	29.2	4.7	14.0	Eased	1 sink	1	-
Wall B (Range wall)	6.0	8.2	2.0	10.2	Eased	-	1	-
Island C	7.3	24.8	-	21.4	Eased	-	-	15" x 7.3 LF, 4 brkt
TOTAL	27.3	62.2	6.7	45.6		1 sink	2	7.3 LF, 4 brkt

PREPARED BY

Sample Contracting Co.
100 Main St, Anytown

PROJECT

L kitchen with island
Client: Sample client
123 Example St

NOTICE

FOR ESTIMATING AND LAYOUT ONLY.
Not an engineered design. Verify every dimension, appliance spec and wall condition in the field before cutting. Follow the hardware makers' instructions and local code.

REVISIONS

REV	DATE	DESCRIPTION
0	10/18/2026	Issued for review - shop set

DATE
10/18/2026

SCALE
None

DRAWN BY
SC

GRADE
AWI Custom

SHEET SIZE
ANSI B (11" x 17")

SHEET TITLE
CABINET & FINISH SCHEDULE

CW-7

CUT LIST (cut sizes; length with the grain)

CABINET	PART	QTY	LENGTH	WIDTH	THICK	EDGES	NOTES
Prefinished maple ply 3/4" (18 mm) (141 pcs)							
A-B1	Side	2	30 1/2"	23 1/4"	23/32"	L1	
A-B1	Bottom	1	22 9/16"	23 1/4"	23/32"	L1	
A-B1	Stretcher, front	1	22 9/16"	4"	23/32"	L1	
A-B1	Stretcher, rear	1	22 9/16"	4"	23/32"	-	
A-B1	Adjustable shelf	1	22 7/16"	22 5/16"	23/32"	L1	
A-B2	Side	2	30 1/2"	23 1/4"	23/32"	L1	
A-B2	Bottom	1	34 9/16"	23 1/4"	23/32"	L1	
A-B2	Stretcher, front	1	34 9/16"	4"	23/32"	L1	
A-B2	Stretcher, rear	1	34 9/16"	4"	23/32"	-	
A-B2	Rear rail	1	34 9/16"	3 1/2"	23/32"	-	Open back (plumbing). Fastening rail at the bottom rear.
A-B3	Side	2	30 1/2"	23 1/4"	23/32"	L1	
A-B3	Bottom	1	16 9/16"	23 1/4"	23/32"	L1	
A-B3	Stretcher, front	1	16 9/16"	4"	23/32"	L1	
A-B3	Stretcher, rear	1	16 9/16"	4"	23/32"	-	
A-B4	Side	2	30 1/2"	23 1/4"	23/32"	L1	
A-B4	Bottom	1	28 9/16"	23 1/4"	23/32"	L1	
A-B4	Stretcher, front	1	28 9/16"	4"	23/32"	L1	
A-B4	Stretcher, rear	1	28 9/16"	4"	23/32"	-	
A-B4	Adjustable shelf	1	28 7/16"	22 5/16"	23/32"	L1	
A-W1	Side	2	36"	12"	23/32"	L1	
A-W1	Bottom	1	22 9/16"	12"	23/32"	L1	Underside is an exposed surface (more than 42" above the floor).
A-W1	Top	1	22 9/16"	12"	23/32"	L1	
A-W1	Hanging rail	2	22 9/16"	3 1/2"	23/32"	-	Inside, against the back
A-W1	Adjustable shelf	2	22 7/16"	11 1/16"	23/32"	L1	
A-W2	Side	2	36"	12"	23/32"	L1	
A-W2	Bottom	1	34 9/16"	12"	23/32"	L1	Underside is an exposed surface (more than 42" above the floor).
A-W2	Top	1	34 9/16"	12"	23/32"	L1	
A-W2	Hanging rail	2	34 9/16"	3 1/2"	23/32"	-	Inside, against the back
A-W2	Adjustable shelf	2	34 7/16"	11 1/16"	23/32"	L1	
A-W3	Side	2	36"	12"	23/32"	L1	
A-W3	Bottom	1	22 9/16"	12"	23/32"	L1	Underside is an exposed surface (more than 42" above the floor).
A-W3	Top	1	22 9/16"	12"	23/32"	L1	
A-W3	Hanging rail	2	22 9/16"	3 1/2"	23/32"	-	Inside, against the back
A-W3	Adjustable shelf	2	22 7/16"	11 1/16"	23/32"	L1	
A-W4	Side	2	36"	12"	23/32"	L1	
A-W4	Bottom	1	16 9/16"	12"	23/32"	L1	Underside is an exposed surface (more than 42" above the floor).
A-W4	Top	1	16 9/16"	12"	23/32"	L1	
A-W4	Hanging rail	2	16 9/16"	3 1/2"	23/32"	-	Inside, against the back
A-W4	Adjustable shelf	2	16 7/16"	11 1/16"	23/32"	L1	
A-W5	Side	2	36"	12"	23/32"	L1	
A-W5	Bottom	1	28 9/16"	12"	23/32"	L1	Underside is an exposed surface (more than 42" above the floor).
A-W5	Top	1	28 9/16"	12"	23/32"	L1	
A-W5	Hanging rail	2	28 9/16"	3 1/2"	23/32"	-	Inside, against the back
A-W5	Adjustable shelf	2	28 7/16"	11 1/16"	23/32"	L1	
A-W6	Side	2	36"	12"	23/32"	L1	
A-W6	Bottom	1	10 9/16"	12"	23/32"	L1	Underside is an exposed surface (more than 42" above the floor).
A-W6	Top	1	10 9/16"	12"	23/32"	L1	
A-W6	Hanging rail	2	10 9/16"	3 1/2"	23/32"	-	Inside, against the back
A-W6	Adjustable shelf	2	10 7/16"	11 1/16"	23/32"	L1	
B-B1	Side	2	30 1/2"	23 1/4"	23/32"	L1	The two end sides of the corner box
B-B1	Corner post	1	29 1/16"	3"	23/32"	-	Inside the back corner; both backs fasten to it
B-B1	Bottom, L-shaped	1	35 5/16"	35 5/16"	23/32"	L1	L-shaped: cut 35 5/16" x 35 5/16", then notch out 12 3/4" x 12 3/4" at the front corner.
							Band the front edges
B-B1	Top, L-shaped	1	35 5/16"	35 5/16"	23/32"	L1	L-shaped: cut 35 5/16" x 35 5/16", then notch out 12 3/4" x 12 3/4" at the front corner.
							A full top instead of stretchers
B-B2	Side	2	30 1/2"	23 1/4"	23/32"	L1	
B-B2	Bottom	1	16 9/16"	23 1/4"	23/32"	L1	
B-B2	Stretcher, front	1	16 9/16"	4"	23/32"	L1	
B-B2	Stretcher, rear	1	16 9/16"	4"	23/32"	-	
B-B2	Adjustable shelf	1	16 7/16"	22 5/16"	23/32"	L1	
B-B3	Side	2	30 1/2"	23 1/4"	23/32"	L1	
B-B3	Bottom	1	16 9/16"	23 1/4"	23/32"	L1	
B-B3	Stretcher, front	1	16 9/16"	4"	23/32"	L1	
B-B3	Stretcher, rear	1	16 9/16"	4"	23/32"	-	
B-W1	Side	2	36"	12"	23/32"	L1	The two end sides of the corner box
B-W1	Corner post	1	34 9/16"	3"	23/32"	-	Inside the back corner; both backs fasten to it

PREPARED BY

Sample Contracting Co.

100 Main St, Anytown

PROJECT

L kitchen with island

Client: Sample client

123 Example St

NOTICE

FOR ESTIMATING AND LAYOUT ONLY.
Not an engineered design. Verify every dimension, appliance spec and wall condition in the field before cutting. Follow the hardware makers' instructions and local code.

REVISIONS

REV	DATE	DESCRIPTION
0	10/18/2026	Issued for review - shop set

DATE
10/18/2026

SCALE
None

DRAWN BY
SC

GRADE
AWI Custom

SHEET SIZE
ANSI B (11" x 17")

SHEET TITLE
CUT LIST & BUY LIST

CW-8

CUT LIST (cut sizes; length with the grain)

CABINET	PART	QTY	LENGTH	WIDTH	THICK	EDGES	NOTES
B-W1	Bottom, five-sided	1	23 5/16"	23 5/16"	23/32"	L1	Five-sided: cut 23 5/16" x 23 5/16", then clip the front corner at 45°, 12" each way.
							Band the front edges
B-W1	Top, five-sided	1	23 5/16"	23 5/16"	23/32"	L1	Five-sided: cut 23 5/16" x 23 5/16", then clip the front corner at 45°, 12" each way
B-W1	Adjustable shelf, five-sided	2	22 15/16"	22 15/16"	23/32"	L1	Clip the front corner at 45° to clear the door
B-W2	Side	2	36"	12"	23/32"	L1	
B-W2	Bottom	1	10 9/16"	12"	23/32"	L1	Underside is an exposed surface (more than 42" above the floor).
B-W2	Top	1	10 9/16"	12"	23/32"	L1	
B-W2	Hanging rail	2	10 9/16"	3 1/2"	23/32"	-	Inside, against the back
B-W2	Adjustable shelf	2	10 7/16"	11 1/16"	23/32"	L1	
B-W3	Side	2	36"	12"	23/32"	L1	
B-W3	Bottom	1	16 9/16"	12"	23/32"	L1	Underside is an exposed surface (more than 42" above the floor).
B-W3	Top	1	16 9/16"	12"	23/32"	L1	
B-W3	Hanging rail	2	16 9/16"	3 1/2"	23/32"	-	Inside, against the back
B-W3	Adjustable shelf	2	16 7/16"	11 1/16"	23/32"	L1	
B-W4	Side	2	36"	12"	23/32"	L1	
B-W4	Bottom	1	16 9/16"	12"	23/32"	L1	Underside is an exposed surface (more than 42" above the floor).
B-W4	Top	1	16 9/16"	12"	23/32"	L1	
B-W4	Hanging rail	2	16 9/16"	3 1/2"	23/32"	-	Inside, against the back
B-W4	Adjustable shelf	2	16 7/16"	11 1/16"	23/32"	L1	
B-W5	Side	2	18"	24"	23/32"	L1	
B-W5	Bottom	1	34 9/16"	24"	23/32"	L1	Underside is an exposed surface (more than 42" above the floor).
B-W5	Top	1	34 9/16"	24"	23/32"	L1	
B-W5	Hanging rail	2	34 9/16"	3 1/2"	23/32"	-	Inside, against the back
C-B1	Side	2	30 1/2"	23 1/4"	23/32"	L1	
C-B1	Bottom	1	16 9/16"	23 1/4"	23/32"	L1	
C-B1	Stretcher, front	1	16 9/16"	4"	23/32"	L1	
C-B1	Stretcher, rear	1	16 9/16"	4"	23/32"	-	
C-B2	Side	2	30 1/2"	23 1/4"	23/32"	L1	
C-B2	Bottom	1	28 9/16"	23 1/4"	23/32"	L1	
C-B2	Stretcher, front	1	28 9/16"	4"	23/32"	L1	
C-B2	Stretcher, rear	1	28 9/16"	4"	23/32"	-	
C-B2	Adjustable shelf	1	28 7/16"	22 5/16"	23/32"	L1	
C-B3	Side	2	30 1/2"	23 1/4"	23/32"	L1	
C-B3	Bottom	1	34 9/16"	23 1/4"	23/32"	L1	
C-B3	Stretcher, front	1	34 9/16"	4"	23/32"	L1	
C-B3	Stretcher, rear	1	34 9/16"	4"	23/32"	-	
C-B3	Adjustable shelf	1	34 7/16"	22 5/16"	23/32"	L1	
Prefinished maple ply 1/4" (5.2 mm) (22 pcs)							
A-B1	Back	1	29 9/16"	23 1/16"	7/32"	-	In grooves on four sides
A-B3	Back	1	29 9/16"	17 1/16"	7/32"	-	In grooves on four sides
A-B4	Back	1	29 9/16"	29 1/16"	7/32"	-	In grooves on four sides
A-W1	Back	1	35 1/16"	23 1/16"	7/32"	-	In grooves on four sides
A-W2	Back	1	35 1/16"	35 1/16"	7/32"	-	In grooves on four sides
A-W3	Back	1	35 1/16"	23 1/16"	7/32"	-	In grooves on four sides
A-W4	Back	1	35 1/16"	17 1/16"	7/32"	-	In grooves on four sides
A-W5	Back	1	35 1/16"	29 1/16"	7/32"	-	In grooves on four sides
A-W6	Back	1	35 1/16"	11 1/16"	7/32"	-	In grooves on four sides
B-B1	Back, long leg	1	30 1/2"	36"	7/32"	-	Applied to the rear; the backs meet on the corner post
B-B1	Back, short leg	1	30 1/2"	35 13/16"	7/32"	-	Butts the long back at the corner
B-B2	Back	1	29 9/16"	17 1/16"	7/32"	-	In grooves on four sides
B-B3	Back	1	29 9/16"	17 1/16"	7/32"	-	In grooves on four sides
B-W1	Back, long leg	1	36"	24"	7/32"	-	Applied to the rear; the backs meet on the corner post
B-W1	Back, short leg	1	36"	23 13/16"	7/32"	-	Butts the long back at the corner
B-W2	Back	1	35 1/16"	11 1/16"	7/32"	-	In grooves on four sides
B-W3	Back	1	35 1/16"	17 1/16"	7/32"	-	In grooves on four sides
B-W4	Back	1	35 1/16"	17 1/16"	7/32"	-	In grooves on four sides
B-W5	Back	1	17 1/16"	35 1/16"	7/32"	-	In grooves on four sides
C-B1	Back	1	29 9/16"	17 1/16"	7/32"	-	In grooves on four sides
C-B2	Back	1	29 9/16"	29 1/16"	7/32"	-	In grooves on four sides
C-B3	Back	1	29 9/16"	35 1/16"	7/32"	-	In grooves on four sides
MDF, paint grade 3/4" (49 pcs)							
A-B1	Drawer front	1	6"	23 7/8"	3/4"	-	
A-B1	Door	1	24 1/8"	23 7/8"	3/4"	-	
A-B2	False front	1	6"	35 7/8"	3/4"	-	
A-B2	Door	1	24 1/8"	17 7/8"	3/4"	-	
A-B2	Door	1	24 1/8"	17 7/8"	3/4"	-	
A-B3	Drawer front	1	6"	17 7/8"	3/4"	-	

PREPARED BY

Sample Contracting Co.
100 Main St, Anytown

PROJECT

L kitchen with island
Client: Sample client
123 Example St

NOTICE

FOR ESTIMATING AND LAYOUT ONLY.
Not an engineered design. Verify every dimension, appliance spec and wall condition in the field before cutting. Follow the hardware makers' instructions and local code.

REVISIONS

REV	DATE	DESCRIPTION
0	10/18/2026	Issued for review - shop set

DATE
10/18/2026

SCALE
None

DRAWN BY
SC

GRADE
AWI Custom

SHEET SIZE
ANSI B (11" x 17")

SHEET TITLE
CUT LIST & BUY LIST

CW-9

CUT LIST (cut sizes; length with the grain)

CABINET	PART	QTY	LENGTH	WIDTH	THICK	EDGES	NOTES
A-B3	Drawer front	1	12"	17 7/8"	3/4"	-	
A-B3	Drawer front	1	12"	17 7/8"	3/4"	-	
A-B4	Drawer front	1	6"	29 7/8"	3/4"	-	
A-B4	Door	1	24 1/8"	14 7/8"	3/4"	-	
A-B4	Door	1	24 1/8"	14 7/8"	3/4"	-	
A-W1	Door	1	35 7/8"	23 7/8"	3/4"	-	
A-W2	Door	1	35 7/8"	17 7/8"	3/4"	-	
A-W2	Door	1	35 7/8"	17 7/8"	3/4"	-	
A-W3	Door	1	35 7/8"	23 7/8"	3/4"	-	
A-W4	Door	1	35 7/8"	17 7/8"	3/4"	-	
A-W5	Door	1	35 7/8"	14 7/8"	3/4"	-	
A-W5	Door	1	35 7/8"	14 7/8"	3/4"	-	
A-W6	Door	1	35 7/8"	11 7/8"	3/4"	-	
A-K1	Toe kick face	1	60"	4"	3/4"	-	Runs 0' to 5' along the wall
A-K2	Toe kick face	1	84"	4"	3/4"	-	Runs 7' to 14' along the wall
B-B1	Door, bifold leaf	2	30 1/4"	11 7/8"	3/4"	-	One leaf on each face; hinged together
B-B2	Drawer front	1	6"	17 7/8"	3/4"	-	
B-B2	Door	1	24 1/8"	17 7/8"	3/4"	-	
B-B3	Drawer front	1	6"	17 7/8"	3/4"	-	
B-B3	Drawer front	1	12"	17 7/8"	3/4"	-	
B-B3	Drawer front	1	12"	17 7/8"	3/4"	-	
B-W1	Door, 45° face	1	35 7/8"	16 7/8"	3/4"	-	On the diagonal face; hinge plates on angle blocks
B-W2	Door	1	35 7/8"	11 7/8"	3/4"	-	
B-W3	Door	1	35 7/8"	17 7/8"	3/4"	-	
B-W4	Door	1	35 7/8"	17 7/8"	3/4"	-	
B-W5	Door	1	17 7/8"	17 7/8"	3/4"	-	
B-W5	Door	1	17 7/8"	17 7/8"	3/4"	-	
B-K1	Toe kick face	1	54"	4"	3/4"	-	Runs 0' to 4' 6" along the wall
B-K2	Toe kick face	1	18"	4"	3/4"	-	Runs 7' to 8' 6" along the wall
C-B1	Drawer front	1	6"	17 7/8"	3/4"	-	
C-B1	Drawer front	1	12"	17 7/8"	3/4"	-	
C-B1	Drawer front	1	12"	17 7/8"	3/4"	-	
C-B2	Drawer front	1	6"	29 7/8"	3/4"	-	
C-B2	Drawer front	1	6"	29 7/8"	3/4"	-	
C-B2	Door	1	24 1/8"	14 7/8"	3/4"	-	
C-B2	Door	1	24 1/8"	14 7/8"	3/4"	-	
C-B3	Drawer front	1	6"	35 7/8"	3/4"	-	
C-B3	Door	1	24 1/8"	17 7/8"	3/4"	-	
C-B3	Door	1	24 1/8"	17 7/8"	3/4"	-	
C-K1	Toe kick face	1	84"	4"	3/4"	-	Runs 0' to 7' along the front
C island	Island back panel	1	84"	34 1/2"	3/4"	-	Finished back, floor to the underside of the top
C island	Island end panel	2	34 1/2"	24 3/4"	3/4"	-	Finished end, full depth of the island; notch or scribe at the toe kick
Baltic birch 12 mm (56 pcs)							
A-B1	Drawer box side	2	21"	4"	15/32"	-	
A-B1	Drawer box front/back	2	20 15/16"	4"	15/32"	-	Between the sides
A-B3	Drawer box side	2	21"	4"	15/32"	-	
A-B3	Drawer box front/back	2	14 15/16"	4"	15/32"	-	Between the sides
A-B3	Drawer box side	2	21"	10 1/2"	15/32"	-	
A-B3	Drawer box front/back	2	14 15/16"	10 1/2"	15/32"	-	Between the sides
A-B3	Drawer box side	2	21"	10"	15/32"	-	
A-B3	Drawer box front/back	2	14 15/16"	10"	15/32"	-	Between the sides
A-B4	Drawer box side	2	21"	4"	15/32"	-	
A-B4	Drawer box front/back	2	26 15/16"	4"	15/32"	-	Between the sides
B-B2	Drawer box side	2	21"	4"	15/32"	-	
B-B2	Drawer box front/back	2	14 15/16"	4"	15/32"	-	Between the sides
B-B3	Drawer box side	2	21"	4"	15/32"	-	
B-B3	Drawer box front/back	2	14 15/16"	4"	15/32"	-	Between the sides
B-B3	Drawer box side	2	21"	10 1/2"	15/32"	-	
B-B3	Drawer box front/back	2	14 15/16"	10 1/2"	15/32"	-	Between the sides
B-B3	Drawer box side	2	21"	10"	15/32"	-	
B-B3	Drawer box front/back	2	14 15/16"	10"	15/32"	-	Between the sides
C-B1	Drawer box side	2	21"	4"	15/32"	-	
C-B1	Drawer box front/back	2	14 15/16"	4"	15/32"	-	Between the sides
C-B1	Drawer box side	2	21"	10 1/2"	15/32"	-	
C-B1	Drawer box front/back	2	14 15/16"	10 1/2"	15/32"	-	Between the sides
C-B1	Drawer box side	2	21"	10"	15/32"	-	
C-B1	Drawer box front/back	2	14 15/16"	10"	15/32"	-	Between the sides
C-B2	Drawer box side	2	21"	4"	15/32"	-	

PREPARED BY

Sample Contracting Co.
100 Main St, Anytown

PROJECT

L kitchen with island
Client: Sample client
123 Example St

NOTICE

FOR ESTIMATING AND LAYOUT ONLY.
Not an engineered design. Verify every dimension, appliance spec and wall condition in the field before cutting. Follow the hardware makers' instructions and local code.

REVISIONS

REV	DATE	DESCRIPTION
0	10/18/2026	Issued for review - shop set

DATE
10/18/2026

SCALE
None

DRAWN BY
SC

GRADE
AWI Custom

SHEET SIZE
ANSI B (11" x 17")

SHEET TITLE
CUT LIST & BUY LIST

CW-10

CUT LIST (cut sizes; length with the grain)

CABINET	PART	QTY	LENGTH	WIDTH	THICK	EDGES	NOTES
C-B2	Drawer box front/back	2	26 15/16"	4"	15/32"	-	Between the sides
C-B3	Drawer box side	2	21"	4"	15/32"	-	
C-B3	Drawer box front/back	2	32 15/16"	4"	15/32"	-	Between the sides
Baltic birch 6 mm (14 pcs)							
A-B1	Drawer box bottom	1	21 7/16"	20 9/16"	1/4"	-	In a 1/4" deep groove
A-B3	Drawer box bottom	1	15 7/16"	20 9/16"	1/4"	-	In a 1/4" deep groove
A-B3	Drawer box bottom	1	15 7/16"	20 9/16"	1/4"	-	In a 1/4" deep groove
A-B3	Drawer box bottom	1	15 7/16"	20 9/16"	1/4"	-	In a 1/4" deep groove
A-B4	Drawer box bottom	1	27 7/16"	20 9/16"	1/4"	-	In a 1/4" deep groove
B-B2	Drawer box bottom	1	15 7/16"	20 9/16"	1/4"	-	In a 1/4" deep groove
B-B3	Drawer box bottom	1	15 7/16"	20 9/16"	1/4"	-	In a 1/4" deep groove
B-B3	Drawer box bottom	1	15 7/16"	20 9/16"	1/4"	-	In a 1/4" deep groove
B-B3	Drawer box bottom	1	15 7/16"	20 9/16"	1/4"	-	In a 1/4" deep groove
C-B1	Drawer box bottom	1	15 7/16"	20 9/16"	1/4"	-	In a 1/4" deep groove
C-B1	Drawer box bottom	1	15 7/16"	20 9/16"	1/4"	-	In a 1/4" deep groove
C-B1	Drawer box bottom	1	15 7/16"	20 9/16"	1/4"	-	In a 1/4" deep groove
C-B2	Drawer box bottom	1	27 7/16"	20 9/16"	1/4"	-	In a 1/4" deep groove
C-B3	Drawer box bottom	1	33 7/16"	20 9/16"	1/4"	-	In a 1/4" deep groove
Industrial particleboard 3/4" (30 pcs)							
A-K1	Plinth rail, front and back	2	60"	4"	3/4"	-	Ladder base, set back 2 1/4" behind the face
A-K1	Plinth sleeper	4	18 3/4"	4"	3/4"	-	At most 24" apart
A-K2	Plinth rail, front and back	2	84"	4"	3/4"	-	Ladder base, set back 2 1/4" behind the face
A-K2	Plinth sleeper	5	18 3/4"	4"	3/4"	-	At most 24" apart
B-K1	Plinth rail, front and back	2	54"	4"	3/4"	-	Ladder base, set back 2 1/4" behind the face
B-K1	Plinth sleeper	4	18 3/4"	4"	3/4"	-	At most 24" apart
B-K2	Plinth rail, front and back	2	18"	4"	3/4"	-	Ladder base, set back 2 1/4" behind the face
B-K2	Plinth sleeper	2	18 3/4"	4"	3/4"	-	At most 24" apart
C-K1	Plinth rail, front and back	2	84"	4"	3/4"	-	Ladder base, set back 2 1/4" behind the face
C-K1	Plinth sleeper	5	18 3/4"	4"	3/4"	-	At most 24" apart
BUY LIST							
	MDF, paint grade 3/4"	6	sheets				$336
	Industrial particleboard 3/4"	2	sheets				$72
	Prefinished maple ply 3/4" (18 mm)	12	sheets				$1,416
	Baltic birch 12 mm	3	sheets				$216
	Baltic birch 6 mm	3	sheets				$132
	Prefinished maple ply 1/4" (5.2 mm)	5	sheets				$290
	Edgebanding, 0.5 mm PVC Prefinished maple ply	276	ft				$33
	Shelf pin, 5 mm	104	each				$12
	Knob or pull	40	each				$240
	Hinge, clip-on soft-close 110°, with plate	50	each				$375
	Undermount slide, full extension soft-close (pair)	14	pair				$532
	Wall cabinet hanger rail or cleat (per cabinet)	11	each				$99
	Hinge, bifold corner door (door to door)	2	each				$18
	Lazy susan, 2-shelf, 28" (set)	1	each				$120
	MATERIAL TOTAL						$3,892

PREPARED BY

Sample Contracting Co.

100 Main St, Anytown

PROJECT

L kitchen with island

Client: Sample client

123 Example St

NOTICE

FOR ESTIMATING AND LAYOUT ONLY.
Not an engineered design. Verify every dimension, appliance spec and wall condition in the field before cutting. Follow the hardware makers' instructions and local code.

REVISIONS

REV	DATE	DESCRIPTION
0	10/18/2026	Issued for review - shop set

DATE
10/18/2026

SCALE
None

DRAWN BY
SC


GRADE
AWI Custom

SHEET SIZE
ANSI B (11" x 17")


SHEET TITLE
CUT LIST & BUY LIST

CW-11


MDF, paint grade 3/4" - 6 sheets, 75% yield

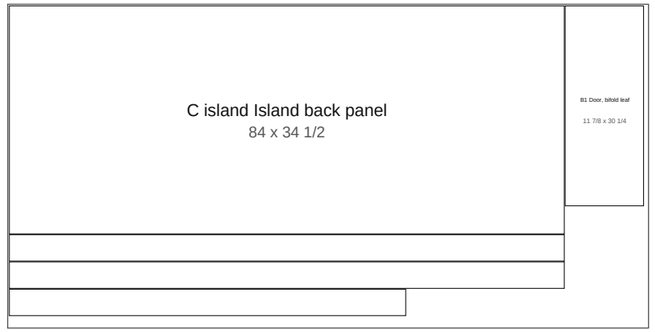


Sheet 1 - 5 parts - 88% used

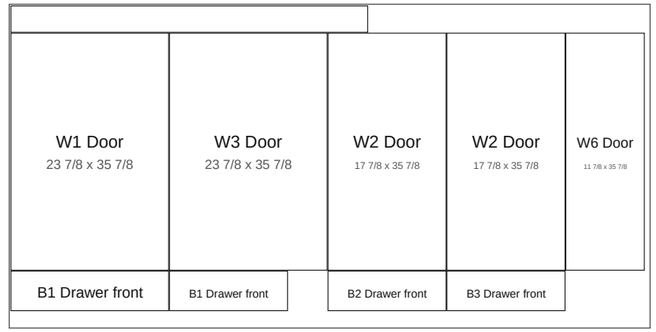


Sheet 2 - 10 parts - 86% used

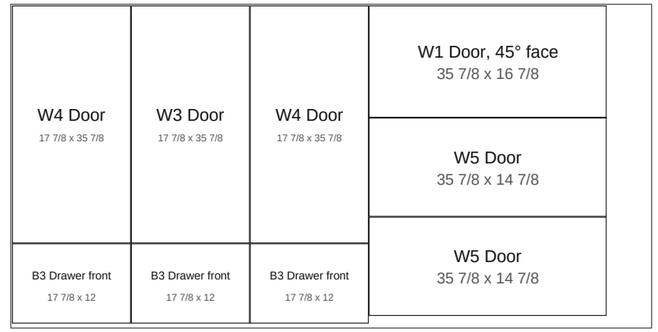


Sheet 3 - 9 parts - 89% used

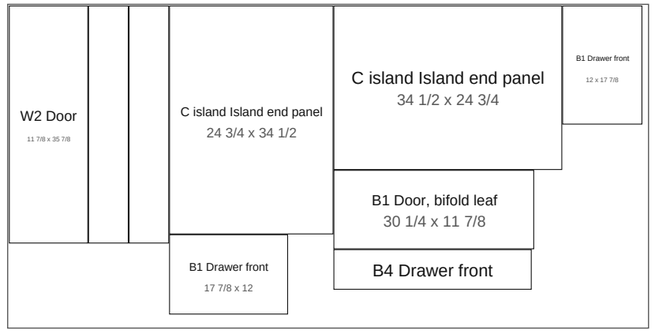

Sheet 4 - 9 parts - 74% used

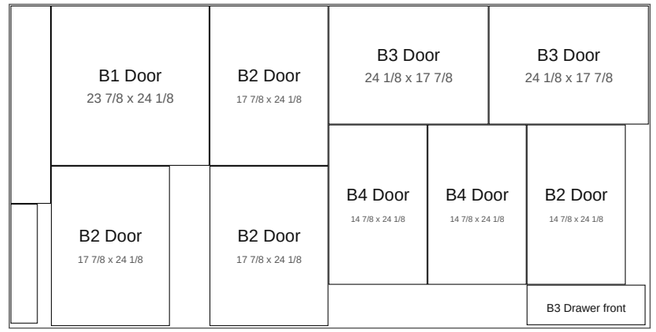


Sheet 5 - 12 parts - 88% used

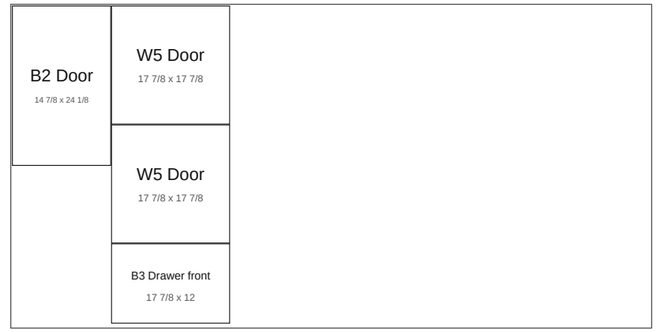

Sheet 6 - 4 parts - 26% used

Industrial particleboard 3/4" - 2 sheets, 41% yield

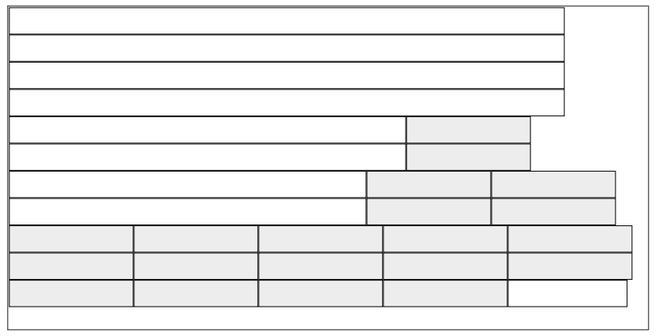

Sheet 1 - 29 parts - 81% used



Sheet 2 - 1 parts - 2% used

PREPARED BY

Sample Contracting Co.
100 Main St, Anytown

PROJECT

L kitchen with island
Client: Sample client
123 Example St

NOTICE

FOR ESTIMATING AND LAYOUT ONLY.
Not an engineered design. Verify every dimension, appliance spec and wall condition in the field before cutting. Follow the hardware makers' instructions and local code.

REVISIONS

REV	DATE	DESCRIPTION
0	10/18/2026	Issued for review - shop set

DATE
10/18/2026

SCALE
Not to scale

DRAWN BY
SC


GRADE
AWI Custom

SHEET SIZE
ANSI B (11" x 17")

SHEET TITLE
SHEET LAYOUTS

CW-12


Prefinished maple ply 3/4" (18 mm) - 12 sheets, 90% yield

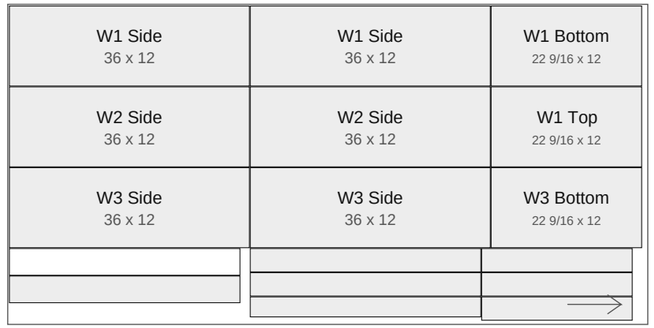

Sheet 1 - 17 parts - 93% used



Sheet 2 - 14 parts - 91% used

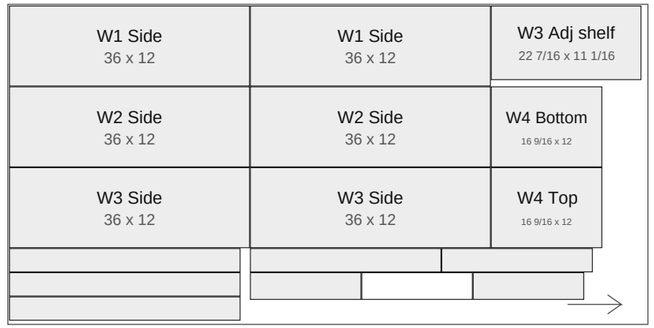


Sheet 3 - 17 parts - 86% used



Sheet 4 - 7 parts - 92% used



Sheet 5 - 6 parts - 92% used

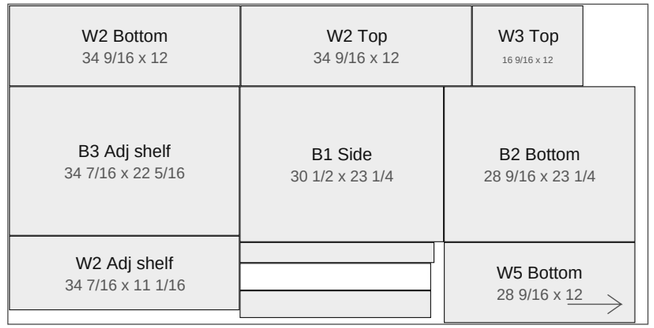

Sheet 6 - 11 parts - 91% used



Sheet 7 - 6 parts - 92% used



Sheet 8 - 6 parts - 92% used



Sheet 9 - 6 parts - 92% used

PREPARED BY

Sample Contracting Co.
100 Main St, Anytown

PROJECT

L kitchen with island
Client: Sample client
123 Example St

NOTICE

FOR ESTIMATING AND LAYOUT ONLY.
Not an engineered design. Verify every dimension, appliance spec and wall condition in the field before cutting. Follow the hardware makers' instructions and local code.

REVISIONS

REV	DATE	DESCRIPTION
0	10/18/2026	Issued for review - shop set

DATE
10/18/2026

SCALE
Not to scale

DRAWN BY
SC

GRADE
AWI Custom


SHEET SIZE
ANSI B (11" x 17")

SHEET TITLE
SHEET LAYOUTS


CW-13

SHEET 13 OF 16


Prefinished maple ply 3/4" (18 mm) - 12 sheets, 90% yield

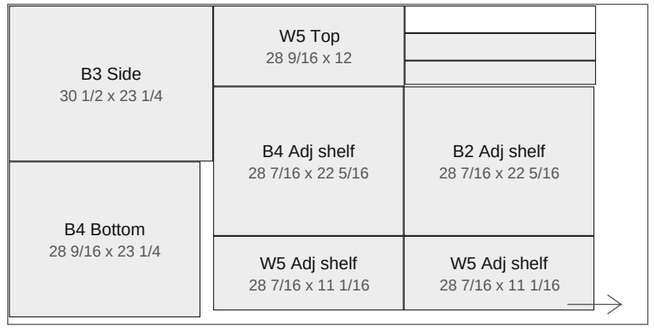

Sheet 10 - 10 parts - 86% used

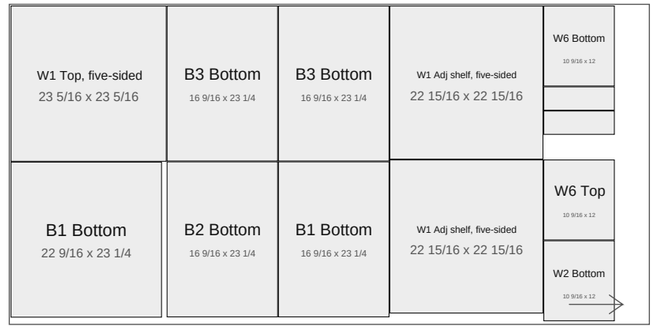

Sheet 11 - 13 parts - 89% used

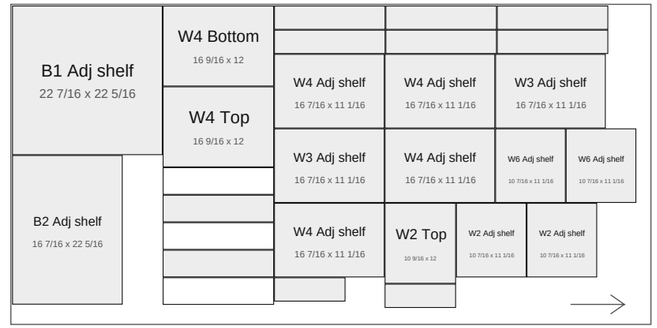

Sheet 12 - 28 parts - 80% used

Baltic birch 12 mm - 3 sheets, 66% yield

Sheet 1 - 20 parts - 90% used

Sheet 2 - 31 parts - 89% used

Sheet 3 - 5 parts - 19% used

PREPARED BY
Sample Contracting Co.
100 Main St, Anytown

PROJECT
L kitchen with island
Client: Sample client
123 Example St

NOTICE

FOR ESTIMATING AND LAYOUT ONLY.
Not an engineered design. Verify every dimension, appliance spec and wall condition in the field before cutting. Follow the hardware makers' instructions and local code.

REVISIONS

REV	DATE	DESCRIPTION
0	10/18/2026	Issued for review - shop set

DATE
10/18/2026

SCALE
Not to scale

DRAWN BY
SC


GRADE
AWI Custom

SHEET SIZE
ANSI B (11" x 17")


SHEET TITLE
SHEET LAYOUTS

CW-14


Baltic birch 6 mm - 3 sheets, 50% yield

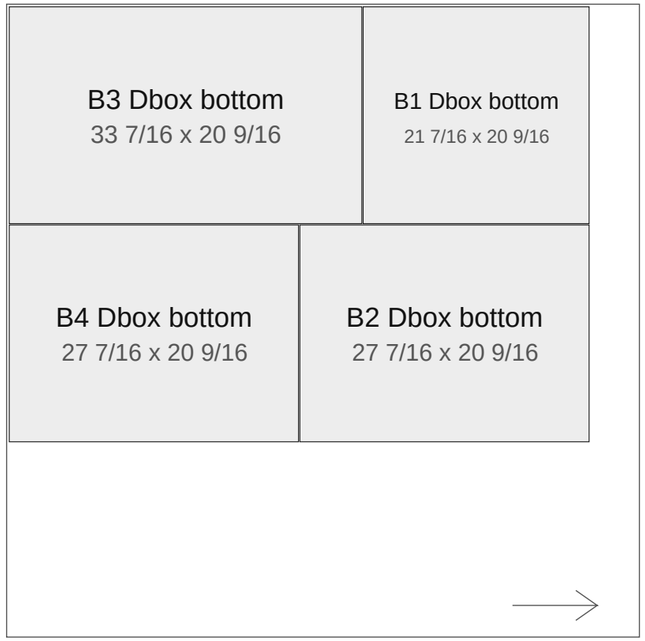

Sheet 1 - 4 parts - 63% used

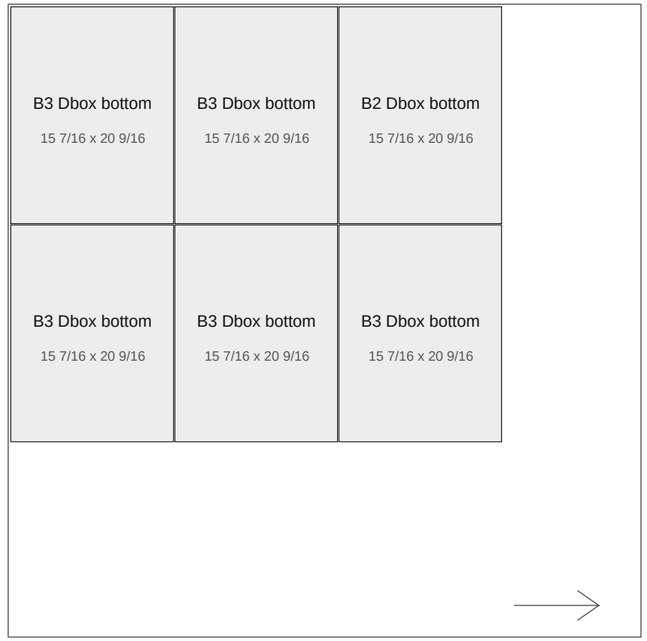


Sheet 2 - 6 parts - 53% used

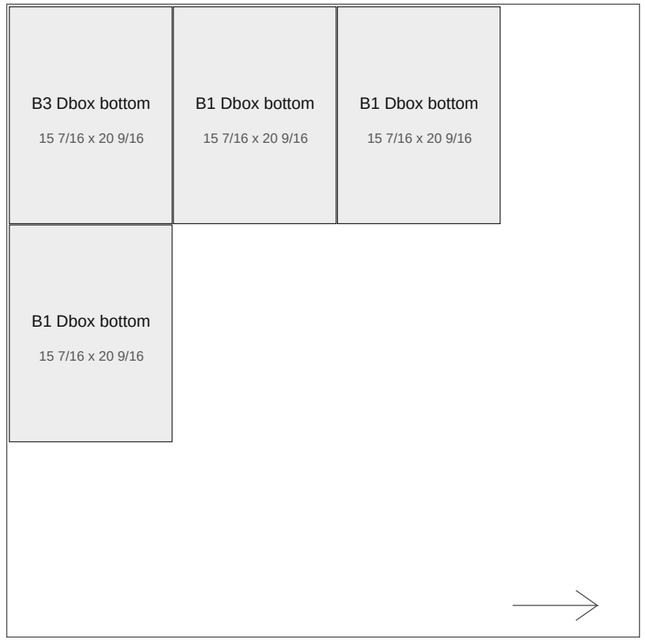


Sheet 3 - 4 parts - 35% used


Prefinished maple ply 1/4" (5.2 mm) - 5 sheets, 71% yield

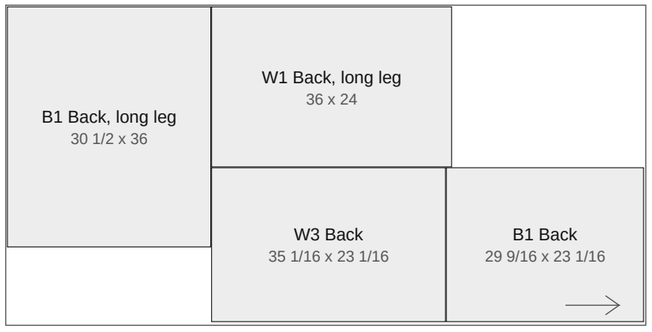

Sheet 1 - 4 parts - 75% used

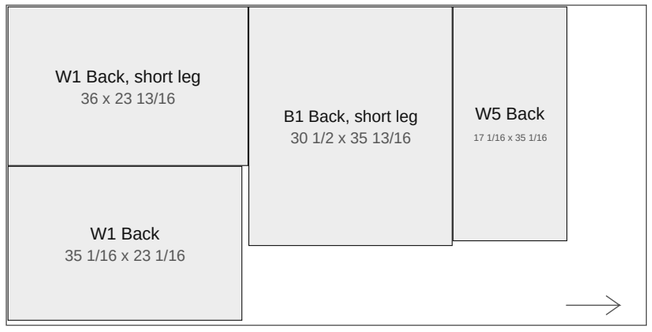

Sheet 2 - 4 parts - 73% used

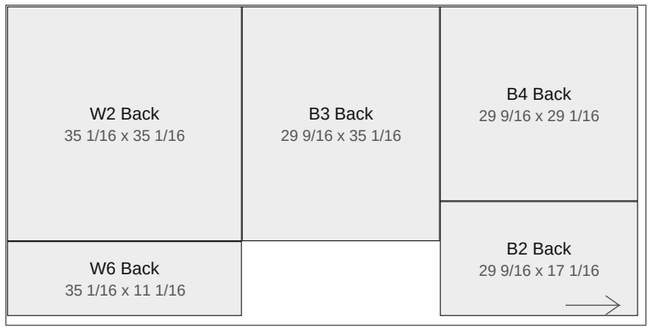

Sheet 3 - 5 parts - 87% used

PREPARED BY

Sample Contracting Co.
100 Main St, Anytown

PROJECT

L kitchen with island
Client: Sample client
123 Example St

NOTICE

FOR ESTIMATING AND LAYOUT ONLY.
Not an engineered design. Verify every dimension, appliance spec and wall condition in the field before cutting. Follow the hardware makers' instructions and local code.

REVISIONS

REV	DATE	DESCRIPTION
0	10/18/2026	Issued for review - shop set

DATE
10/18/2026

SCALE
Not to scale

DRAWN BY
SC


GRADE
AWI Custom

SHEET SIZE
ANSI B (11" x 17")


SHEET TITLE
SHEET LAYOUTS

CW-15

Prefinished maple ply 1/4" (5.2 mm) - 5 sheets, 71% yield

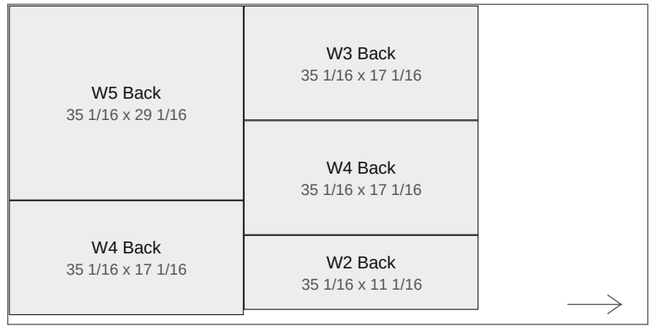

Sheet 4 - 5 parts - 70% used

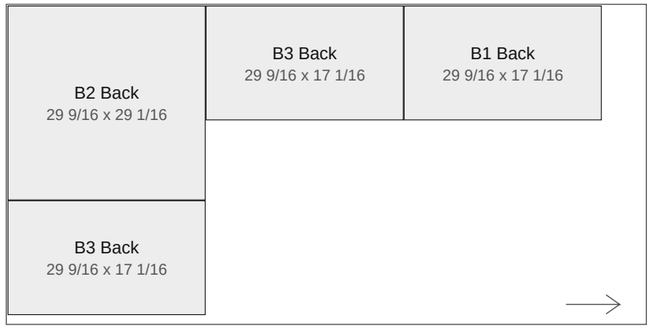

Sheet 5 - 4 parts - 52% used

PREPARED BY
Sample Contracting Co.
100 Main St, Anytown

PROJECT
L kitchen with island
Client: Sample client
123 Example St

NOTICE

FOR ESTIMATING AND LAYOUT ONLY.
Not an engineered design. Verify every dimension, appliance spec and wall condition in the field before cutting. Follow the hardware makers' instructions and local code.

REVISIONS

REV	DATE	DESCRIPTION
0	10/18/2026	Issued for review - shop set

DATE
10/18/2026

SCALE
Not to scale

DRAWN BY
SC

GRADE
AWI Custom

SHEET SIZE
ANSI B (11" x 17")

SHEET TITLE
SHEET LAYOUTS

CW-16