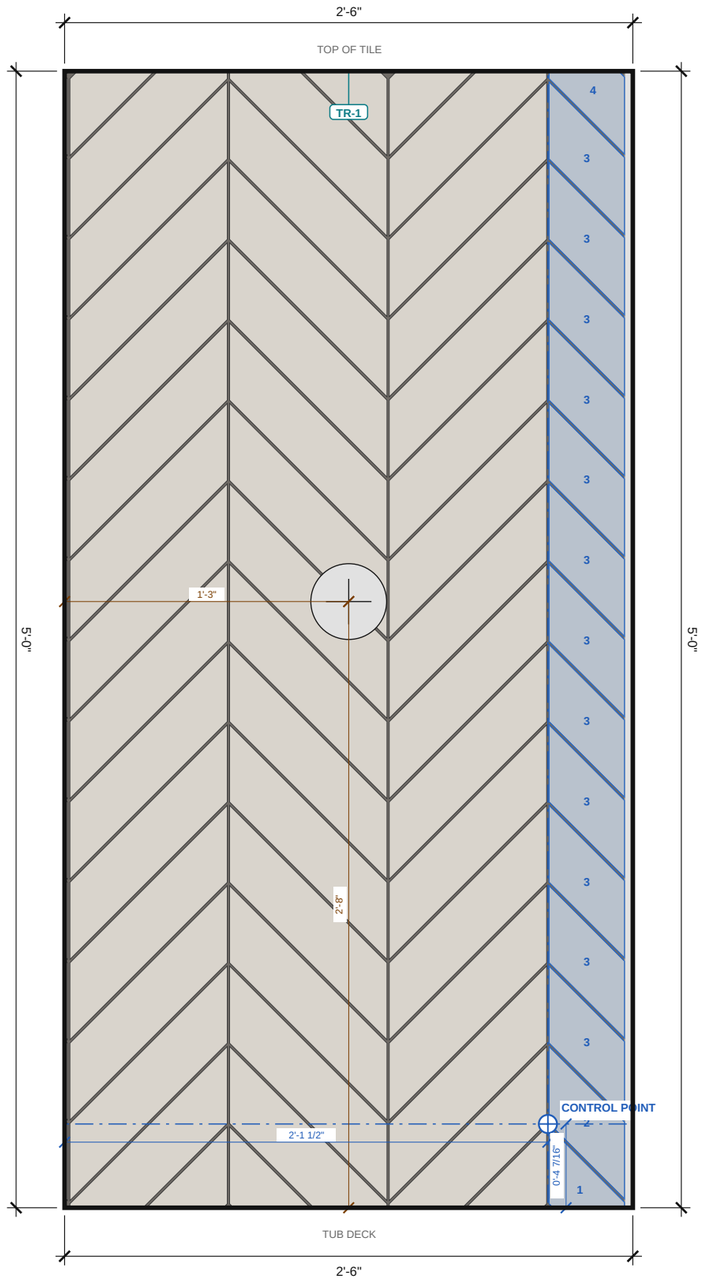


1
T-1

TUB SURROUND ELEVATION

SCALE: 1 1/2" = 1'-0"

0' 1' 2' 3' 4'

TILE LEGEND

T1 — **Wall tile: Chevron**
Product to be selected
Chevron, left: Parallelogram, 11 3/4" x 4 1/16" sides, 45°; Chevron, right: Parallelogram, 11 3/4" x 4 1/16" sides, 45°,

T3 — **Grout**
Product to be selected
1/8" joint

TR-1 — **Edge trim T5: Metal edge trim (L-angle)**
Aluminum, satin, 3/8"
Top edge: 3 LF, 1 stick of 8'

FIXTURES & VOIDS

Shower valve: 4" x 4" — **NO TILE**

GENERAL NOTES

1. Verify all dimensions in the field before cutting or setting tile. Report discrepancies before proceeding.
2. Grout joints are 1/8" unless noted otherwise. Layout dimensions are to joint centerlines.
3. Snap control lines from the control point shown before setting. Dry-lay borders and areas to confirm cuts.
4. Install per ANSI A108 and the TCNA Handbook. Setting materials per ANSI A118 as recommended by the tile manufacturer.
5. Provide movement joints per TCNA EJ171 at perimeters, changes of plane and as required in the field.
6. Tile with any side over 18": running-bond offset not to exceed 33% unless approved by the manufacturer.
7. Cut custom pieces from the full-size templates. Confirm template scale with the 1" check square before cutting.
8. Wet area: 95% mortar coverage with the edges supported (ANSI A108.5); back-butter and lift a tile to check.

PREPARED BY
Sample Contracting Co.
100 Main St, Anytown

PROJECT
Tub surround and bath floor
Client: Sample client
123 Example St

NOTICE
FOR ESTIMATING AND LAYOUT ONLY.
Not an engineered or stamped design. Verify every dimension in the field. Follow the tile, setting-material and membrane makers' instructions, TCNA guidelines and local code.

OPEN CHECKS (2)
- Tub left end: 14 pieces are narrower than 2". Try Balance cuts, or shift the start point.
- Tub right end: 14 pieces are narrower than 2". Try Balance cuts, or shift the start point.

REVISIONS

REV	DATE	DESCRIPTION
0	10/18/2026	Issued for layout

DATE
10/18/2026

SCALE
1 1/2" = 1'-0"

DRAWN BY
SC

SHEET SIZE
ANSI B (11" x 17")

SHEET TITLE
1. TUB LEFT END: TUB SURROUND ELEVATION & LEGEND

T-1

TILE SCHEDULE

MARK	SEL	LOCATION	PIECE	SHAPE / SIZE	FULL	CUT	ORDER	SOURCE	STOCK
P1	T1	Field	Chevron, left	Parallelogram, 11 3/4" x 4 1/16" sides, 45°	10	20	34	Buy	-
P2	T1	Field	Chevron, right	Parallelogram, 11 3/4" x 4 1/16" sides, 45°	24	8	35	Buy	-
CW-1	T1	Corner wrap	Corner piece	5-sided piece, 2 7/8" x 5 13/16" overall, corner cut 45° to the long edge	0	1	2	Buy	-
CW-2	T1	Corner wrap	Corner piece	Parallelogram, 5 5/8" x 4 1/16" sides, 45°, corner cut 45° to the long edge	0	1	2	Buy	-
CW-3	T1	Corner wrap	Corner piece	Parallelogram, 5 5/8" x 4 1/16" sides, 45°, corner cut 45° to the long edge	0	12	14	Buy	-
CW-4	T1	Corner wrap	Corner piece	5-sided piece, 2 7/8" x 5 15/16" overall, corner cut 45° to the long edge	0	1	2	Buy	-

TRIM SCHEDULE

MARK	SEL	PROFILE	HEIGHT	FINISH	WHERE	LF	ORDER	CORNERS & ENDS
TR-1	T5	Metal edge trim (L-angle)	3/8"	Aluminum, satin	Top edge	3	1 stick of 8'	-


Sticks: each run is cut longest first from the stick length shown, 1/8" kerf per cut and 1" extra per mitered end, reusing offcuts on the same surface; runs longer than a stick join with a connector where the profile has one. No other overage is added. LF is rounded up to whole feet. Profile data is from Schluter-Systems' published data sheets (sources listed with each profile). Schluter, JOLLY, RONDEC, QUADEC, SCHIENE, DILEX, RENO, TREP and FINEC are trademarks of Schluter-Systems. BidRidge is not affiliated with or endorsed by Schluter-Systems. Confirm sizes and item numbers with your supplier.

MATERIAL SUMMARY


Tiled area	**12.2 sq ft**
Voids	**0.1 sq ft**
Field tile	**Parallelogram, 11 3/4" x 4 1/16" sides, 45°**
Grout joint	**1/8"**
Overage	**15%**
Tile to order	**20 sf (54 pcs, 7 boxes at 8 per box)**
Grout (est.)	**3 lb dry, 1 x 25 lb**
Thin-set (est.)	**1 x 50 lb, 1/4" x 3/8" square notch**
Waterproofing	**13 sq ft (wet area)**
Edge trim	**3 LF, 1 stick**
Curved cuts	**2 pcs, 1'-1/4"**

CUT TEMPLATES (NOT TO SCALE, SEE FULL-SIZE SHEETS)

P1 Field - Chevron, left

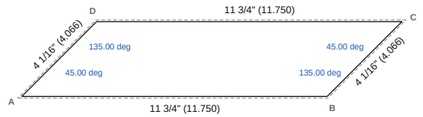


P2 Field - Chevron, right

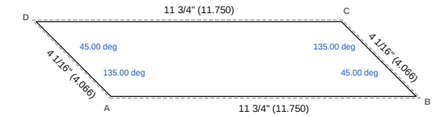


CW-1 Corner wrap - Corner piece




CW-2 Corner wrap - Corner piece

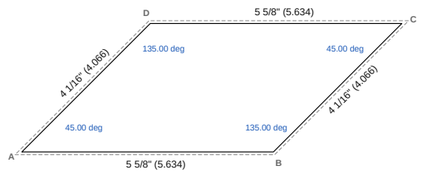

CW-3 Corner wrap - Corner piece

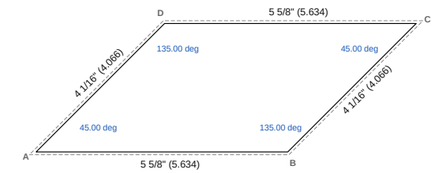

CW-4 Corner wrap - Corner piece

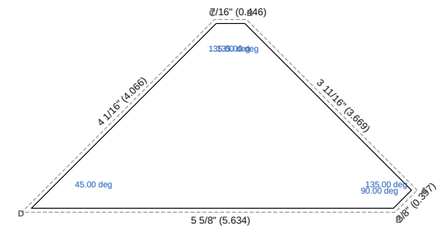

PREPARED BY

Sample Contracting Co.
100 Main St, Anytown

PROJECT

Tub surround and bath floor
Client: Sample client
123 Example St

NOTICE

FOR ESTIMATING AND LAYOUT ONLY.
Not an engineered or stamped design. Verify every dimension in the field. Follow the tile, setting-material and membrane makers' instructions, TCNA guidelines and local code.

Verify all dimensions in the field.

REVISIONS

REV	DATE	DESCRIPTION
0	10/18/2026	Issued for layout

DATE
10/18/2026


SCALE
None

DRAWN BY
SC

SHEET SIZE
ANSI B (11" x 17")

SHEET TITLE
1. TILE SCHEDULE, TRIM & CUT TEMPLATES

T-2

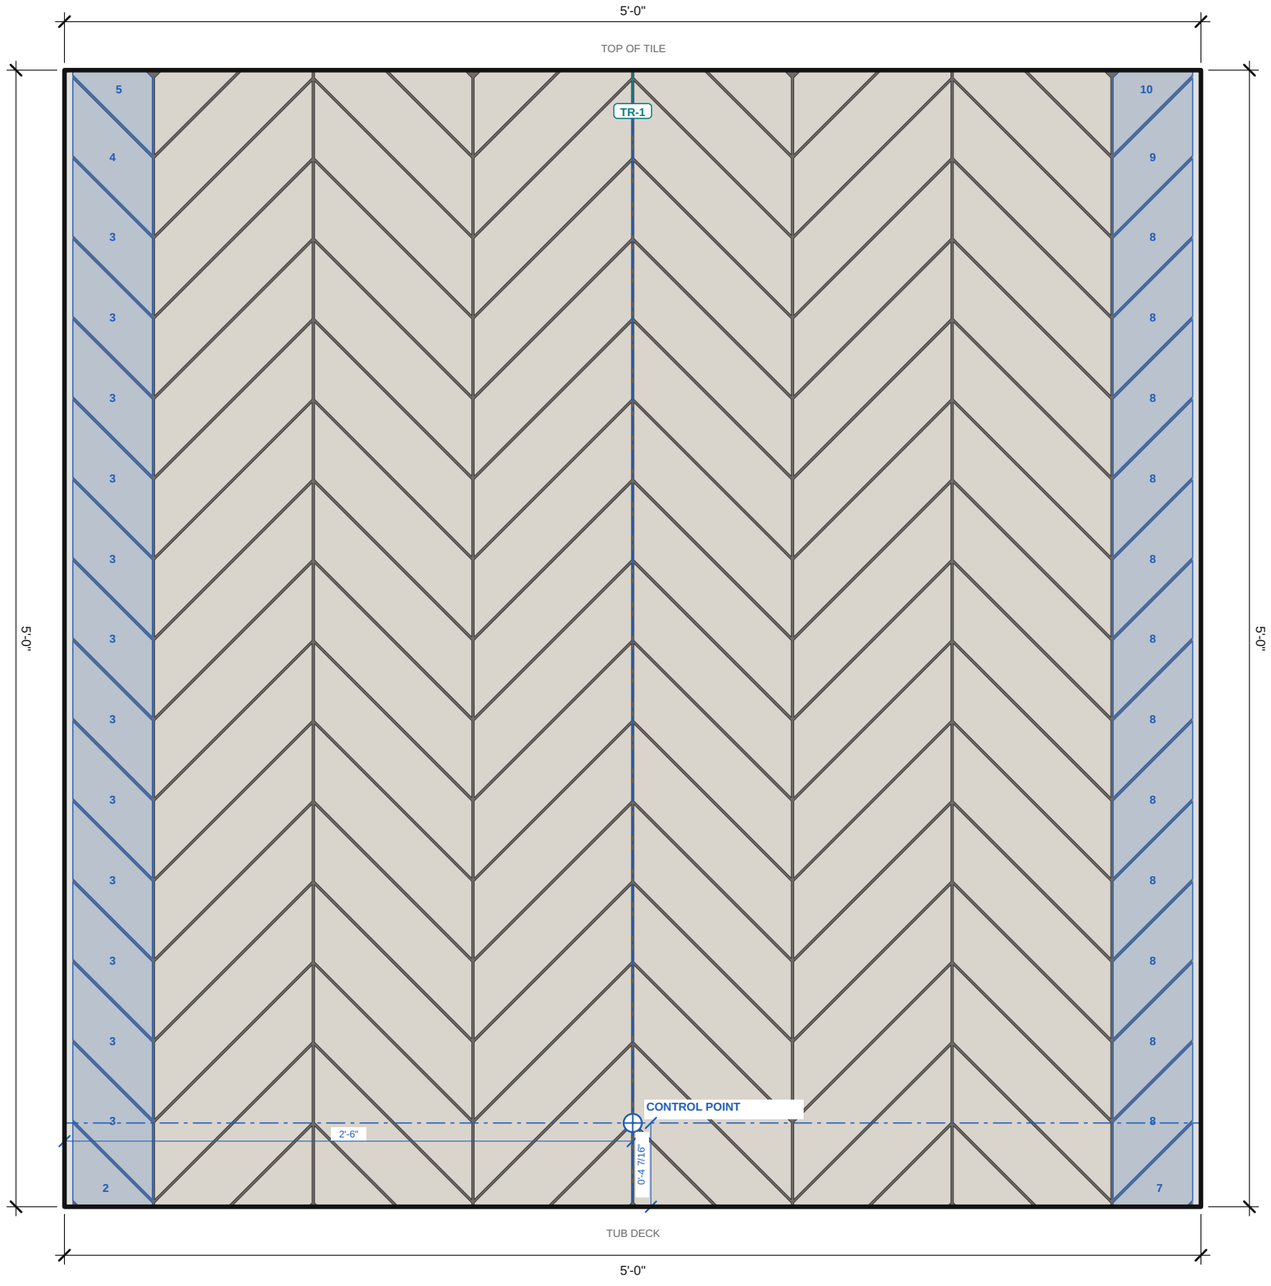

1
T-3

TUB SURROUND ELEVATION

SCALE: 1 1/2" = 1'-0"

0' 1' 2' 3' 4'

TILE LEGEND

Wall tile: Chevron
T1
Product to be selected
Chevron, left: Parallelogram, 11 3/4" x 4 1/16" sides, 45°; Chevron, right: Parallelogram, 11 3/4" x 4 1/16" sides, 45°,

Grout
T3
Product to be selected
1/8" joint

Edge trim T5: Metal edge trim (L-angle)
TR-1
Aluminum, satin, 3/8"
Top edge: 5 LF, 1 stick of 8'

GENERAL NOTES

1. Verify all dimensions in the field before cutting or setting tile. Report discrepancies before proceeding.
2. Grout joints are 1/8" unless noted otherwise. Layout dimensions are to joint centerlines.
3. Snap control lines from the control point shown before setting. Dry-lay borders and areas to confirm cuts.
4. Install per ANSI A108 and the TCNA Handbook. Setting materials per ANSI A118 as recommended by the tile manufacturer.
5. Provide movement joints per TCNA EJ171 at perimeters, changes of plane and as required in the field.
6. Tile with any side over 18": running-bond offset not to exceed 33% unless approved by the manufacturer.
7. Cut custom pieces from the full-size templates. Confirm template scale with the 1" check square before cutting.
8. Wet area: 95% mortar coverage with the edges supported (ANSI A108.5); back-butter and lift a tile to check.

PREPARED BY
Sample Contracting Co.
100 Main St, Anytown

PROJECT
Tub surround and bath floor
Client: Sample client
123 Example St

NOTICE
FOR ESTIMATING AND LAYOUT ONLY.
Not an engineered or stamped design. Verify every dimension in the field. Follow the tile, setting-material and membrane makers' instructions, TCNA guidelines and local code.

Verify all dimensions in the field.

REVISIONS

REV	DATE	DESCRIPTION
0	10/18/2026	Issued for layout

DATE
10/18/2026

SCALE
1 1/2" = 1'-0"

DRAWN BY
SC

SHEET SIZE
ANSI B (11" x 17")

SHEET TITLE
2. TUB BACK: TUB SURROUND ELEVATION & LEGEND

T-3

TILE SCHEDULE

MARK	SEL	LOCATION	PIECE	SHAPE / SIZE	FULL	CUT	ORDER	SOURCE	STOCK
P1	T1	Field	Chevron, left	Parallelogram, 11 3/4" x 4 1/16" sides, 45°	36	12	51	Buy	-
P2	T1	Field	Chevron, right	Parallelogram, 11 3/4" x 4 1/16" sides, 45°	36	12	51	Buy	-
CW-2	T1	Corner wrap	Corner piece	5-sided piece, 2 7/8" x 6 1/16" overall, corner cut 45° to the long edge	0	1	0	Offcut	-
CW-3	T1	Corner wrap	Corner piece	Parallelogram, 5 15/16" x 4 1/16" sides, 45°, corner cut 45° to the long edge	0	12	0	Offcut	-
CW-4	T1	Corner wrap	Corner piece	Parallelogram, 5 15/16" x 4 1/16" sides, 45°, corner cut 45° to the long edge	0	1	0	Offcut	-
CW-5	T1	Corner wrap	Corner piece	5-sided piece, 2 7/8" x 6 1/8" overall, corner cut 45° to the long edge	0	1	2	Buy	-
CW-7	T1	Corner wrap	Corner piece	5-sided piece, 2 7/8" x 6 1/16" overall, corner cut 45° to the long edge	0	1	2	Buy	-
CW-8	T1	Corner wrap	Corner piece	Parallelogram, 5 15/16" x 4 1/16" sides, 45°, corner cut 45° to the long edge	0	12	14	Buy	-
CW-9	T1	Corner wrap	Corner piece	Parallelogram, 5 15/16" x 4 1/16" sides, 45°, corner cut 45° to the long edge	0	1	2	Buy	-
CW-10	T1	Corner wrap	Corner piece	5-sided piece, 2 7/8" x 6 1/8" overall, corner cut 45° to the long edge	0	1	2	Buy	-

TRIM SCHEDULE

MARK	SEL	PROFILE	HEIGHT	FINISH	WHERE	LF	ORDER	CORNERS & ENDS
TR-1	T5	Metal edge trim (L-angle)	3/8"	Aluminum, satin	Top edge	5	1 stick of 8'	-


Sticks: each run is cut longest first from the stick length shown, 1/8" kerf per cut and 1" extra per mitered end, reusing offcuts on the same surface; runs longer than a stick join with a connector where the profile has one. No other overage is added. LF is rounded up to whole feet. Profile data is from Schluter-Systems' published data sheets (sources listed with each profile). Schluter, JOLLY, RONDEC, QUADEC, SCHIENE, DILEX, RENO, TREP and FINEC are trademarks of Schluter-Systems. BidRidge is not affiliated with or endorsed by Schluter-Systems. Confirm sizes and item numbers with your supplier.

MATERIAL SUMMARY


Tiled area	**24.6 sq ft**
Voids	**0.0 sq ft**
Field tile	**Parallelogram, 11 3/4" x 4 1/16" sides, 45°**
Grout joint	**1/8"**
Overage	**15%**
Tile to order	**28 sf (73 pcs, 10 boxes at 8 per box)**
Grout (est.)	**5 lb dry, 1 x 25 lb**
Thin-set (est.)	**1 x 50 lb, 1/4" x 3/8" square notch**
Waterproofing	**25 sq ft (wet area)**
Edge trim	**5 LF, 1 stick**

CUT TEMPLATES (NOT TO SCALE, SEE FULL-SIZE SHEETS)


P1 Field - Chevron, left

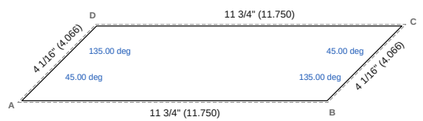


P2 Field - Chevron, right

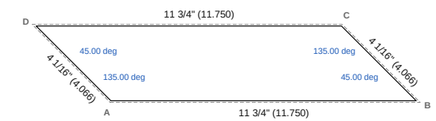


CW-2 Corner wrap - Corner piece

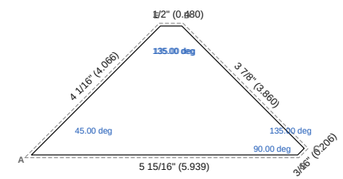


CW-3 Corner wrap - Corner piece

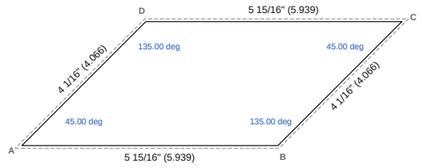


CW-4 Corner wrap - Corner piece

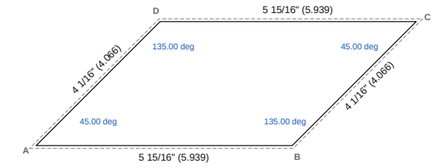


CW-5 Corner wrap - Corner piece

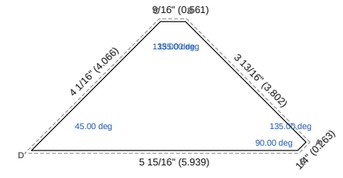


CW-7 Corner wrap - Corner piece

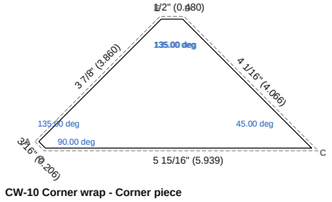


CW-8 Corner wrap - Corner piece

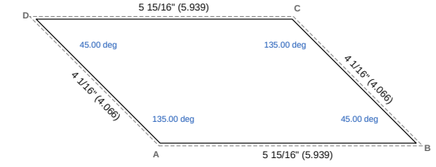

CW-9 Corner wrap - Corner piece

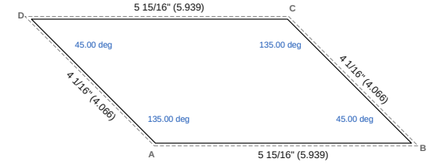

CW-10 Corner wrap - Corner piece

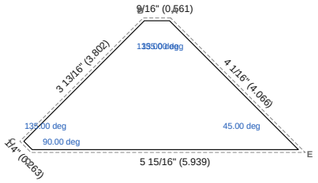

PREPARED BY

Sample Contracting Co.
100 Main St, Anytown

PROJECT

Tub surround and bath floor
Client: Sample client
123 Example St

NOTICE

FOR ESTIMATING AND LAYOUT ONLY.
Not an engineered or stamped design. Verify every dimension in the field. Follow the tile, setting-material and membrane makers' instructions, TCNA guidelines and local code.

Verify all dimensions in the field.

REVISIONS

REV	DATE	DESCRIPTION
0	10/18/2026	Issued for layout

DATE
10/18/2026


SCALE
None

DRAWN BY
SC

SHEET SIZE
ANSI B (11" x 17")

SHEET TITLE
2. TILE SCHEDULE, TRIM & CUT TEMPLATES

T-4

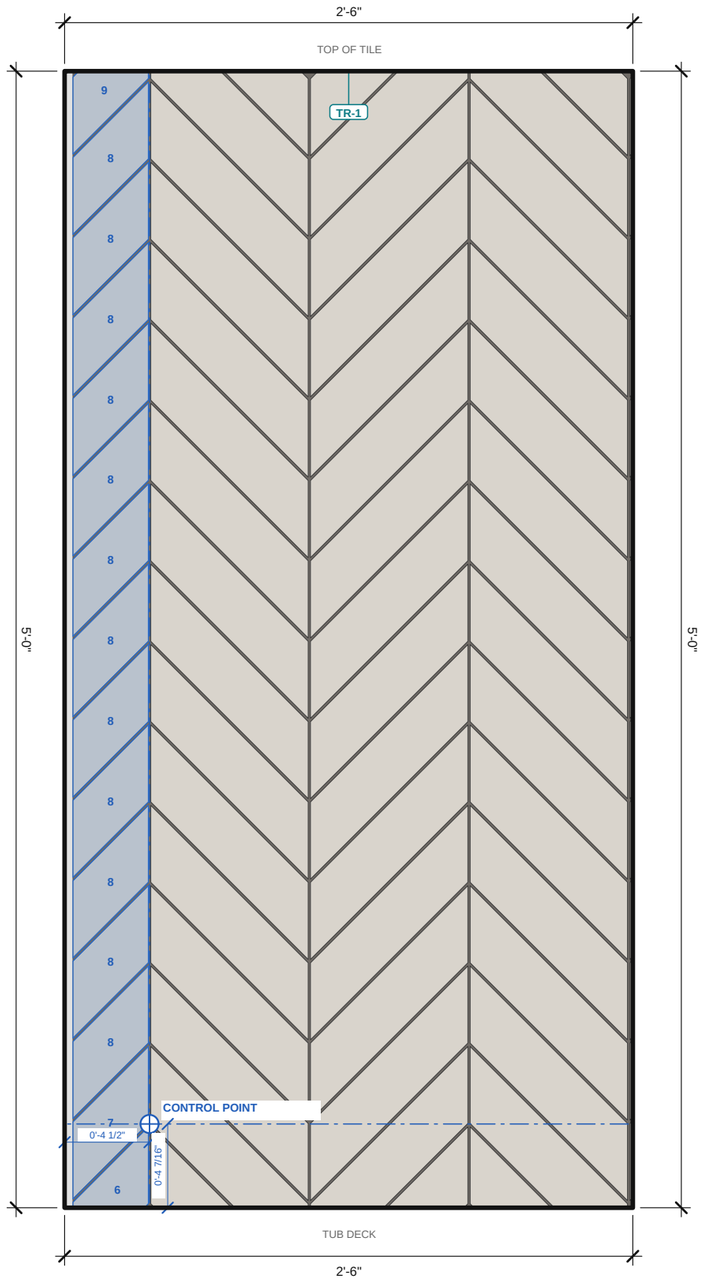

TILE LEGEND

T1 — **Wall tile: Chevron**
Product to be selected
Chevron, left: Parallelogram, 11 3/4" x 4 1/16" sides, 45°; Chevron, right: Parallelogram, 11 3/4" x 4 1/16" sides, 45°,

T3 — **Grout**
Product to be selected
1/8" joint

TR-1 — **Edge trim T5: Metal edge trim (L-angle)**
Aluminum, satin, 3/8"
Top edge: 3 LF, 1 stick of 8'

GENERAL NOTES

1. Verify all dimensions in the field before cutting or setting tile. Report discrepancies before proceeding.
2. Grout joints are 1/8" unless noted otherwise. Layout dimensions are to joint centerlines.
3. Snap control lines from the control point shown before setting. Dry-lay borders and areas to confirm cuts.
4. Install per ANSI A108 and the TCNA Handbook. Setting materials per ANSI A118 as recommended by the tile manufacturer.
5. Provide movement joints per TCNA EJ171 at perimeters, changes of plane and as required in the field.
6. Tile with any side over 18": running-bond offset not to exceed 33% unless approved by the manufacturer.
7. Cut custom pieces from the full-size templates. Confirm template scale with the 1" check square before cutting.
8. Wet area: 95% mortar coverage with the edges supported (ANSI A108.5); back-butter and lift a tile to check.

1 / T-5 **TUB SURROUND ELEVATION**

SCALE: 1 1/2" = 1'-0"

0' 1' 2' 3' 4'

PREPARED BY
Sample Contracting Co.
100 Main St, Anytown

PROJECT
Tub surround and bath floor
Client: Sample client
123 Example St

NOTICE
FOR ESTIMATING AND LAYOUT ONLY.
Not an engineered or stamped design. Verify every dimension in the field. Follow the tile, setting-material and membrane makers' instructions, TCNA guidelines and local code.

Verify all dimensions in the field.

REVISIONS

REV	DATE	DESCRIPTION
0	10/18/2026	Issued for layout

DATE
10/18/2026

SCALE
1 1/2" = 1'-0"

DRAWN BY
SC

SHEET SIZE
ANSI B (11" x 17")

SHEET TITLE
3. TUB RIGHT END: TUB SURROUND ELEVATION & LEGEND

T-5

TILE SCHEDULE

MARK	SEL	LOCATION	PIECE	SHAPE / SIZE	FULL	CUT	ORDER	SOURCE	STOCK
P1	T1	Field	Chevron, left	Parallelogram, 11 3/4" x 4 1/16" sides, 45°	24	8	35	Buy	-
P2	T1	Field	Chevron, right	Parallelogram, 11 3/4" x 4 1/16" sides, 45°	12	18	34	Buy	-
CW-6	T1	Corner wrap	Corner piece	5-sided piece, 2 7/8" x 5 13/16" overall, corner cut 45° to the long edge	0	1	2	Buy	-
CW-7	T1	Corner wrap	Corner piece	Parallelogram, 5 5/8" x 4 1/16" sides, 45°, corner cut 45° to the long edge	0	1	0	Offcut	-
CW-8	T1	Corner wrap	Corner piece	Parallelogram, 5 5/8" x 4 1/16" sides, 45°, corner cut 45° to the long edge	0	12	0	Offcut	-
CW-9	T1	Corner wrap	Corner piece	5-sided piece, 2 7/8" x 5 15/16" overall, corner cut 45° to the long edge	0	1	0	Offcut	-

TRIM SCHEDULE

MARK	SEL	PROFILE	HEIGHT	FINISH	WHERE	LF	ORDER	CORNERS & ENDS
TR-1	T5	Metal edge trim (L-angle)	3/8"	Aluminum, satin	Top edge	3	1 stick of 8'	-


Sticks: each run is cut longest first from the stick length shown, 1/8" kerf per cut and 1" extra per mitered end, reusing offcuts on the same surface; runs longer than a stick join with a connector where the profile has one. No other overage is added. LF is rounded up to whole feet. Profile data is from Schluter-Systems' published data sheets (sources listed with each profile). Schluter, JOLLY, RONDEC, QUADEC, SCHIENE, DILEX, RENO, TREP and FINEC are trademarks of Schluter-Systems. BidRidge is not affiliated with or endorsed by Schluter-Systems. Confirm sizes and item numbers with your supplier.

MATERIAL SUMMARY


Tiled area	**12.3 sq ft**
Voids	**0.0 sq ft**
Field tile	**Parallelogram, 11 3/4" x 4 1/16" sides, 45°**
Grout joint	**1/8"**
Overage	**15%**
Tile to order	**18 sf (37 pcs, 5 boxes at 8 per box)**
Grout (est.)	**3 lb dry, 1 x 25 lb**
Thin-set (est.)	**1 x 50 lb, 1/4" x 3/8" square notch**
Waterproofing	**13 sq ft (wet area)**
Edge trim	**3 LF, 1 stick**

CUT TEMPLATES (NOT TO SCALE, SEE FULL-SIZE SHEETS)


P1 Field - Chevron, left

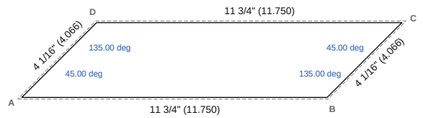


P2 Field - Chevron, right

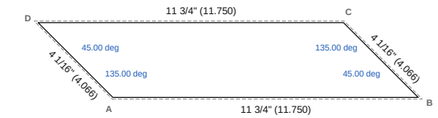


CW-6 Corner wrap - Corner piece

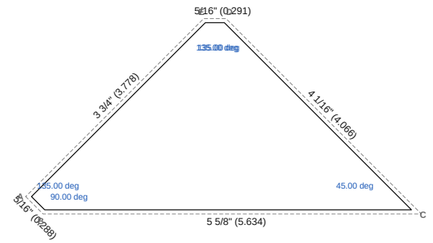


CW-7 Corner wrap - Corner piece

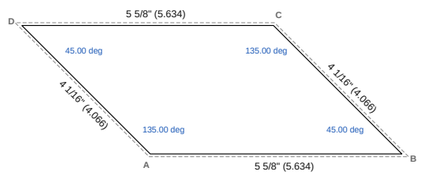

CW-8 Corner wrap - Corner piece

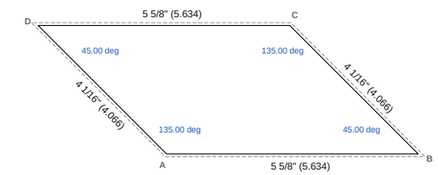

CW-9 Corner wrap - Corner piece

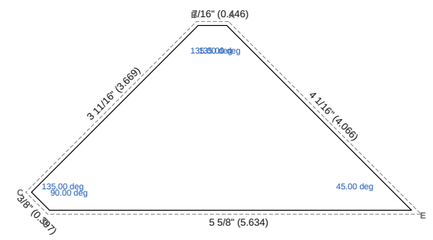

PREPARED BY

Sample Contracting Co.
100 Main St, Anytown

PROJECT

Tub surround and bath floor
Client: Sample client
123 Example St

NOTICE

FOR ESTIMATING AND LAYOUT ONLY.
Not an engineered or stamped design. Verify every dimension in the field. Follow the tile, setting-material and membrane makers' instructions, TCNA guidelines and local code.

Verify all dimensions in the field.

REVISIONS

REV	DATE	DESCRIPTION
0	10/18/2026	Issued for layout

DATE
10/18/2026


SCALE
None

DRAWN BY
SC

SHEET SIZE
ANSI B (11" x 17")

SHEET TITLE
3. TILE SCHEDULE, TRIM & CUT TEMPLATES

T-6

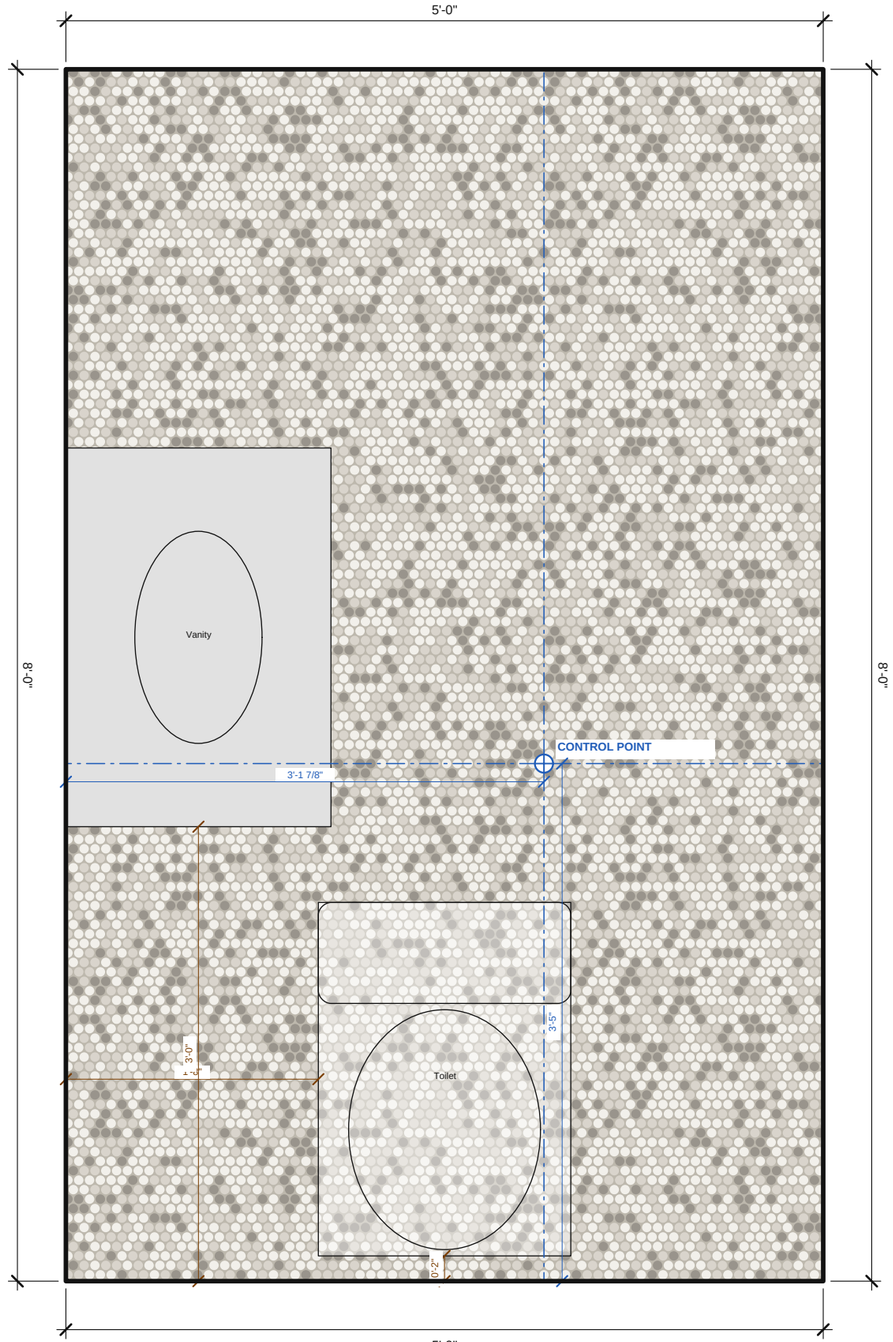

1
T-7

TILE FLOOR PLAN

SCALE: 1" = 1'-0"

0' 1' 2' 3' 4'

TILE LEGEND

T2 — **Floor tile: 3/4" penny round**
MOSAIC: 3/4 in. penny round, 12 x 12 sheets
40 sheets (40 sf) to order, incl. 10% overage
Product to be selected
Sheet mosaic, 3/4" penny round on 12 x 12 sheets, 1/16" joint

T4 — **Grout**
Product to be selected
1/16" joint

FIXTURES & VOIDS

Toilet: 20" x 28"	**TILE UNDER**
Vanity: 21" x 30"	**NO TILE**

GENERAL NOTES

1. Verify all dimensions in the field before cutting or setting tile. Report discrepancies before proceeding.
2. Grout joints are 1/16" unless noted otherwise. Layout dimensions are to joint centerlines.
3. Snap control lines from the control point shown before setting. Dry-lay borders and areas to confirm cuts.
4. Install per ANSI A108 and the TCNA Handbook. Setting materials per ANSI A118 as recommended by the tile manufacturer.
5. Provide movement joints per TCNA EJ171 at perimeters, changes of plane and as required in the field.
6. Tile with any side over 18": running-bond offset not to exceed 33% unless approved by the manufacturer.
7. Cut custom pieces from the full-size templates. Confirm template scale with the 1" check square before cutting.

PREPARED BY
Sample Contracting Co.
100 Main St, Anytown

PROJECT
Tub surround and bath floor
Client: Sample client
123 Example St

NOTICE
FOR ESTIMATING AND LAYOUT ONLY.
Not an engineered or stamped design. Verify every dimension in the field. Follow the tile, setting-material and membrane makers' instructions, TCNA guidelines and local code.

Verify all dimensions in the field.

REVISIONS

REV	DATE	DESCRIPTION
0	10/18/2026	Issued for layout

DATE
10/18/2026

SCALE
1" = 1'-0"

DRAWN BY
SC

SHEET SIZE
ANSI B (11" x 17")

SHEET TITLE
4. TILE FLOOR PLAN & LEGEND

T-7

TILE SCHEDULE

MARK	SEL	LOCATION	PIECE	SHAPE / SIZE	FULL	CUT	ORDER	SOURCE	STOCK
P1	T2	Field	3/4" penny round	3/4" penny round on 12 x 12 sheets	-	-	40	Mosaic sheets	-

MATERIAL SUMMARY

Tiled area	**35.6 sq ft**
Voids	**4.4 sq ft**
Field tile	**3/4" penny round on 12 x 12 sheets**
Grout joint	**1/16"**
Overage	**10%**
Tile to order	**40 sf (40 sheets)**
Mosaic, Field	**40 sheets, 40 sf**
Grout (est.)	**40 lb dry, 2 x 25 lb**
Thin-set (est.)	**1 x 50 lb, 1/4" x 1/4" square notch**

PREPARED BY

Sample Contracting Co.

100 Main St, Anytown

PROJECT

Tub surround and bath floor

Client: Sample client

123 Example St

NOTICE

FOR ESTIMATING AND LAYOUT ONLY.
Not an engineered or stamped design. Verify every dimension in the field. Follow the tile, setting-material and membrane makers' instructions, TCNA guidelines and local code.

Verify all dimensions in the field.

REVISIONS

REV	DATE	DESCRIPTION
0	10/18/2026	Issued for layout

DATE
10/18/2026

SCALE
None


DRAWN BY
SC

SHEET SIZE
ANSI B (11" x 17")

SHEET TITLE

4. TILE SCHEDULE & CUT TEMPLATES

T-8

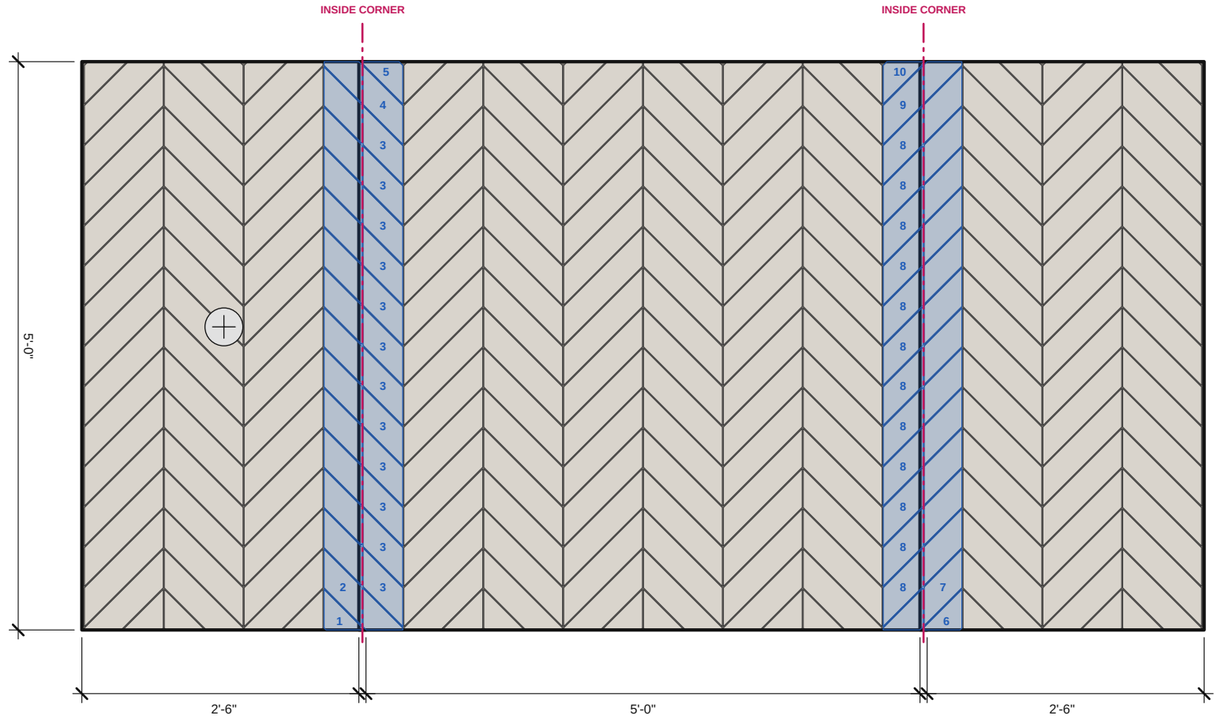

CORNER WRAP CUT SCHEDULE

CW-1
1 tile at the inside corner
Tub left end: 5-sided piece, 2 7/8" x 5 13/16" overall, corner cut 45° to the long edge
Order 2 tiles (incl. overage)

CW-2
1 tile at the inside corner, one tile makes both pieces
Tub left end: Parallelogram, 5 5/8" x 4 1/16" sides, 45°, corner cut 45° to the long edge
Tub back: 5-sided piece, 2 7/8" x 6 1/16" overall, corner cut 45° to the long edge (offcut)
Order 2 tiles (incl. overage)

CW-3
12 tiles at the inside corner, one tile makes both pieces
Tub left end: Parallelogram, 5 5/8" x 4 1/16" sides, 45°, corner cut 45° to the long edge
Tub back: Parallelogram, 5 15/16" x 4 1/16" sides, 45°, corner cut 45° to the long edge (offcut)
Order 14 tiles (incl. overage)

CW-4
1 tile at the inside corner, one tile makes both pieces
Tub left end: 5-sided piece, 2 7/8" x 5 15/16" overall, corner cut 45° to the long edge
Tub back: Parallelogram, 5 15/16" x 4 1/16" sides, 45°, corner cut 45° to the long edge (offcut)
Order 2 tiles (incl. overage)

CW-5
1 tile at the inside corner
Tub back: 5-sided piece, 2 7/8" x 6 1/8" overall, corner cut 45° to the long edge
Order 2 tiles (incl. overage)

CW-6
1 tile at the inside corner
Tub right end: 5-sided piece, 2 7/8" x 5 13/16" overall, corner cut 45° to the long edge
Order 2 tiles (incl. overage)

CW-7
1 tile at the inside corner, one tile makes both pieces
Tub back: 5-sided piece, 2 7/8" x 6 1/16" overall, corner cut 45° to the long edge
Tub right end: Parallelogram, 5 5/8" x 4 1/16" sides, 45°, corner cut 45° to the long edge (offcut)
Order 2 tiles (incl. overage)

CW-8
12 tiles at the inside corner, one tile makes both pieces
Tub back: Parallelogram, 5 15/16" x 4 1/16" sides, 45°, corner cut 45° to the long edge
Tub right end: Parallelogram, 5 5/8" x 4 1/16" sides, 45°, corner cut 45° to the long edge (offcut)
Order 14 tiles (incl. overage)

CW-9
1 tile at the inside corner, one tile makes both pieces
Tub back: Parallelogram, 5 15/16" x 4 1/16" sides, 45°, corner cut 45° to the long edge
Tub right end: 5-sided piece, 2 7/8" x 5 15/16" overall, corner cut 45° to the long edge (offcut)
Order 2 tiles (incl. overage)

CW-10
1 tile at the inside corner
Tub back: 5-sided piece, 2 7/8" x 6 1/8" overall, corner cut 45° to the long edge
Order 2 tiles (incl. overage)

NOTES

1. Tiles marked CW are cut at a corner. Where a mark says one tile makes both pieces, cut the tile once at the corner line and set the offcut on the next wall so the pattern runs on.
2. Inside corners: each wall's tile stops at the face of the other wall's tile; the corner joint is 1/8" (caulk per EJ171). The hatched strip is the other wall's tile thickness plus half the joint.
3. Outside corners: tile runs to the framing corner and is finished with the edge trim shown, or mitered (bevel past the cut line by the tile thickness).
4. The pattern starts on Tub back (the widest wall); the others carry it on. Tile 3/8" thick.
5. Corner pieces pair when the corner joint is at least the blade kerf less 1/16". Check the first pair before cutting the rest.

1
T-9

UNFOLDED ELEVATION

SCALE: 3/4" = 1'-0". Walls as you face them, left to right, bottoms on one line.

PREPARED BY
Sample Contracting Co.
100 Main St, Anytown

PROJECT
Tub surround and bath floor
Client: Sample client
123 Example St

NOTICE
FOR ESTIMATING AND LAYOUT ONLY.
Not an engineered or stamped design. Verify every dimension in the field. Follow the tile, setting-material and membrane makers' instructions, TCNA guidelines and local code.

Verify all dimensions in the field.

REVISIONS

REV	DATE	DESCRIPTION
0	10/18/2026	Issued for layout

DATE
10/18/2026

SCALE
3/4" = 1'-0"

DRAWN BY
SC

SHEET SIZE
ANSI B (11" x 17")

SHEET TITLE
UNFOLDED ELEVATION & CORNER CUTS: TUB LEFT END | TUB

T-9

SHEET 9 OF 9