



W1 ELEVATION W1 - TERRACE WALL (UNROLLED)

SCALE: 1/8" = 1'-0"

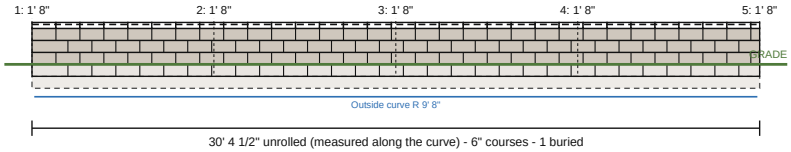


W2 ELEVATION W2 - SEAT WALL (UNROLLED)

SCALE: 1/8" = 1'-0"

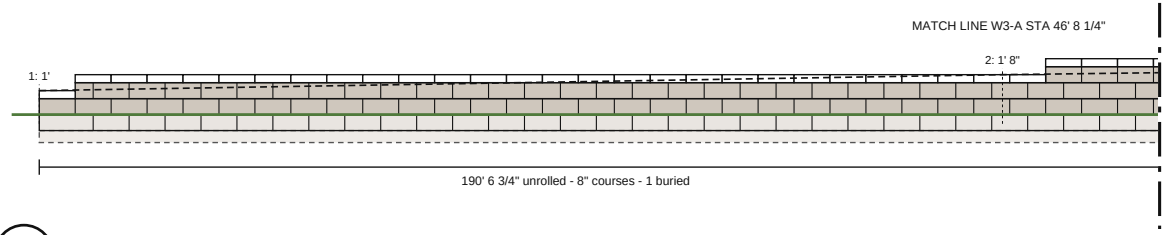

W3 ELEVATION W3 - BACK RETAINING WALL (UNROLLED) - PART 1 OF 4

SCALE: 1/8" = 1'-0"

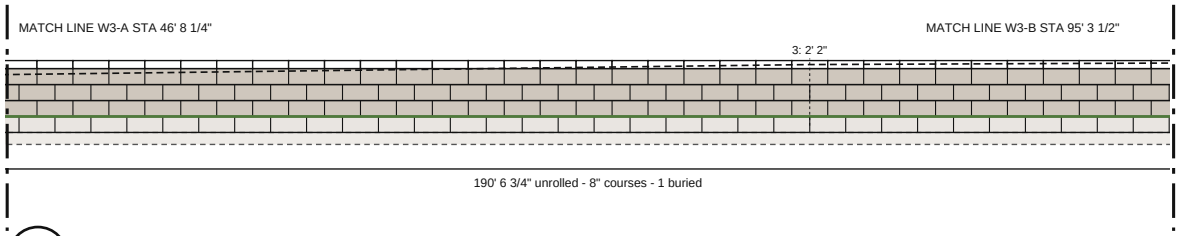

W3 ELEVATION W3 - BACK RETAINING WALL (UNROLLED) - PART 2 OF 4

SCALE: 1/8" = 1'-0"

PREPARED BY

Sample Contracting Co.
100 Main St, Anytown

PROJECT

Backyard terrace
Client: Sample client
123 Example St

NOTICE

FOR ESTIMATING AND LAYOUT ONLY.
Not an engineered or stamped design. Walls over 4 ft or holding a surcharge need an engineer. Verify dimensions, grades and property lines; the contractor confirms local code and permit requirements.

REVISIONS

REV	DATE	DESCRIPTION
0	10/18/2026	Issued for review

DATE
10/18/2026


SCALE
1/8" = 1'-0"

DRAWN BY
SC

SHEET SIZE
ANSI A (8.5" x 11")

SHEET TITLE
WALL ELEVATIONS


L-1

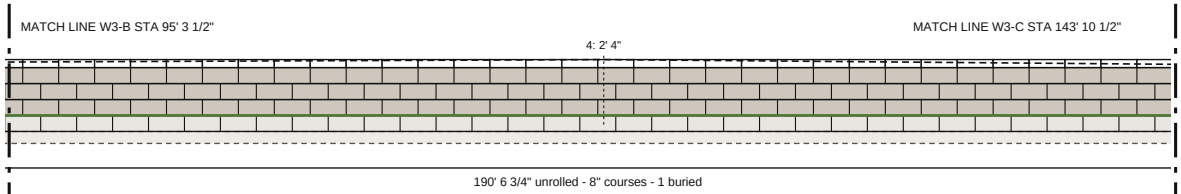

W3

ELEVATION W3 - BACK RETAINING WALL (UNROLLED) - PART 3 OF 4

SCALE: 1/8" = 1'-0"

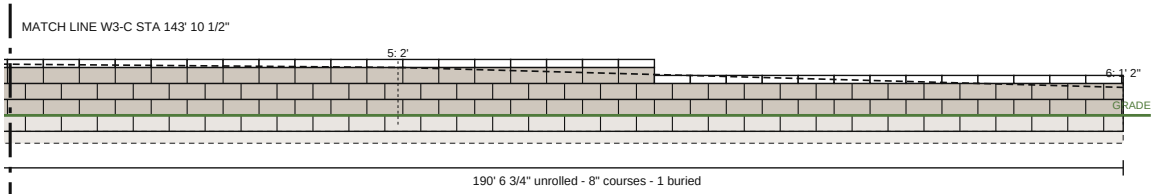

W3

ELEVATION W3 - BACK RETAINING WALL (UNROLLED) - PART 4 OF 4

SCALE: 1/8" = 1'-0"

PREPARED BY

Sample Contracting Co.
100 Main St, Anytown

PROJECT

Backyard terrace
Client: Sample client
123 Example St

NOTICE

FOR ESTIMATING AND LAYOUT ONLY.
Not an engineered or stamped design. Walls over 4 ft or holding a surcharge need an engineer. Verify dimensions, grades and property lines; the contractor confirms local code and permit requirements.

REVISIONS

REV	DATE	DESCRIPTION
0	10/18/2026	Issued for review

DATE
10/18/2026

SCALE
1/8" = 1'-0"

DRAWN BY
SC

SHEET SIZE
ANSI A (8.5" x 11")

SHEET TITLE
WALL ELEVATIONS

L-2