
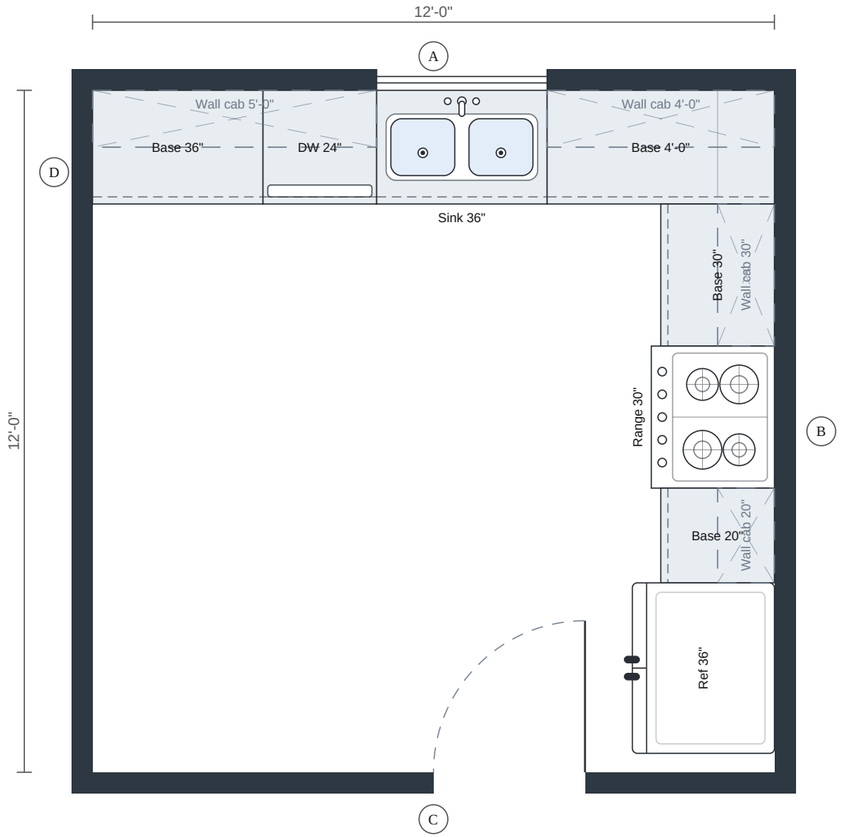



FLOOR PLAN

3/8" = 1'-0"

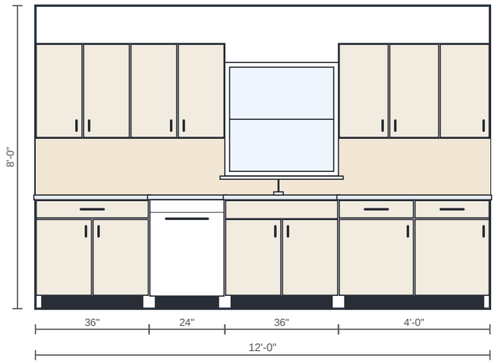


WALL A - TOP WALL

1/4" = 1'-0"

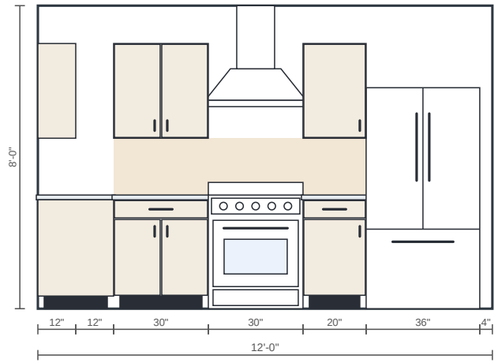


WALL B - RIGHT WALL

1/4" = 1'-0"

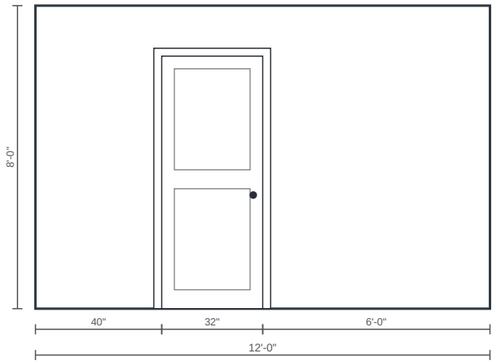

WALL C - BOTTOM WALL

1/4" = 1'-0"

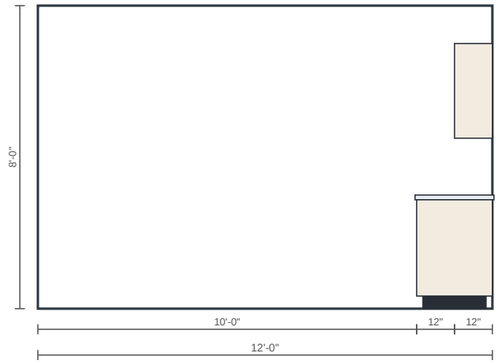

WALL D - LEFT WALL

1/4" = 1'-0"

TAKEOFF

Room	144 sf floor
Base cabinets	14.2 LF
Wall cabinets	13.2 LF
Countertop	34.4 sf (16.2 LF)
Backsplash tile	25 sf
Floor: LVP	98.8 sf
Paint, walls and ceiling	369.8 sf
Sinks, dishwashers	1, 1
Counter receptacles	5

NOTES


Layout and checks, not a plan review. Verify dimensions on site, and against the codes your jurisdiction adopted.

Sample L Kitchen

Client: Sample Customer

Kitchen 12'-0" x 12'-0", 8'-0" ceiling

Date: 11/11/2026

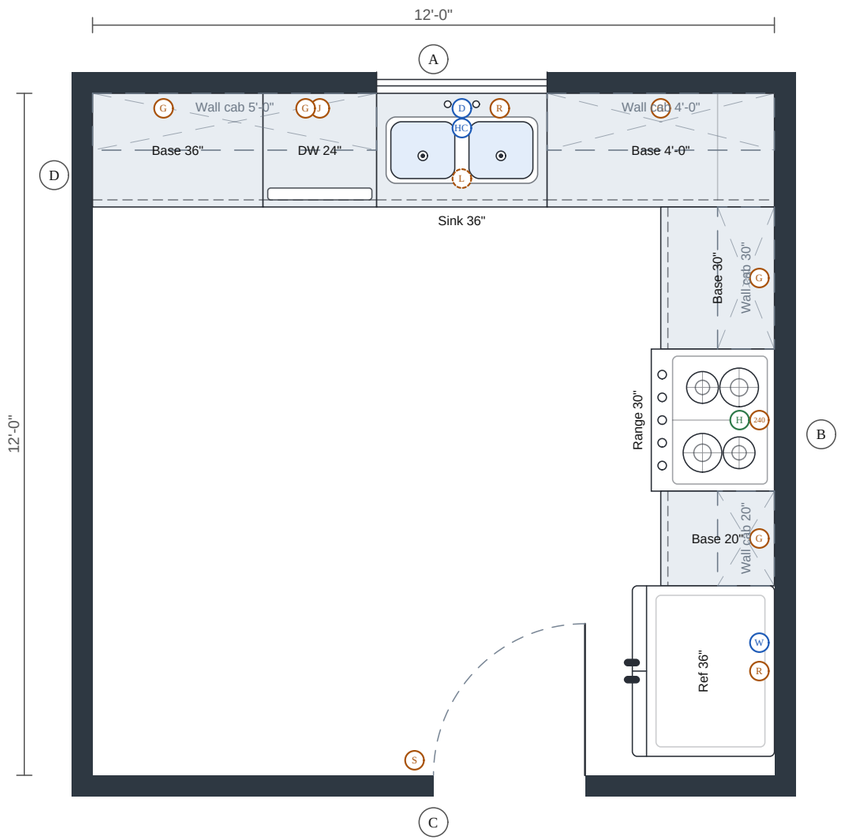

ROUGH-IN PLAN

3/8" = 1'-0"

J Junction / hookup
D Drain
HC Hot and cold supplies
R Receptacle
240 Range: 240 V or gas
H Hood duct
W Water line
G GFCI receptacle
L Light
S Switch

ROUGH-IN SCHEDULE

MARK	WHAT	WHERE	HEIGHT	NOTE
J	Junction / hookup	Top wall (A), 4'-0" from the left corner	6"	dishwasher power; water and drain from the
D	Drain	Top wall (A), 6'-6" from the left corner	18"	18-20" (typical)
HC	Hot and cold supplies	Top wall (A), 6'-6" from the left corner	21"	typical
R	Receptacle	Top wall (A), 7'-2" from the left corner	12"	disposal, switched (typical)
240	Range: 240 V or gas	Right wall (B), 5'-9" from the left corner	4"	per the range maker (electric or gas)
H	Hood duct	Right wall (B), 5'-9" from the left corner	7'-0"	duct outside; make-up air if your code ask
R	Receptacle	Right wall (B), 10'-2" from the left corner	4'-0"	behind, above the box (typical)
W	Water line	Right wall (B), 9'-8" from the left corner	6"	ice maker / water (if wanted)
G	GFCI receptacle	Top wall (A), 15" from the left corner	42"	counter: no point more than 24" from one (
G	GFCI receptacle	Top wall (A), 45" from the left corner	42"	counter: no point more than 24" from one (
G	GFCI receptacle	Top wall (A), 10'-0" from the left corner	42"	counter: no point more than 24" from one (
G	GFCI receptacle	Right wall (B), 39" from the left corner	42"	counter: no point more than 24" from one (
G	GFCI receptacle	Right wall (B), 7'-10" from the left corner	42"	counter: no point more than 24" from one (
L	Light	Ceiling, 6'-6" from wall D, 18" from wall A	ceiling	over the sink
S	Switch	Bottom wall (C), 6'-4" from the left corner	4'-0"	latch side (typical)

SELECTIONS

ITEM	PRODUCT, COLOR / FINISH, SIZE	QTY	PRICE	SUPPLIER / STATUS
Cabinets	Shaker, maple, Painted dove	27.3 LF		Selected
Cabinet hardware	Bar pulls 5 in., Matte black		$9	Selected
Countertop	Quartz 3 cm, White veined	34.4 sf	$78	Selected
Wall tile	Ceramic 3x6, White	25 sf	$4	Selected
Grout	-			To pick
Flooring	LVP 7 x 48, Oak	98.8 sf	$4	Selected
Sink	-	1 each		To pick
Faucet	-	1 each		To pick
Dishwasher	-	1 each		To pick
Range	-	1 each		To pick
Range hood	-	1 each		To pick
Refrigerator	-	1 each		To pick
Paint	-	369.8 sf		To pick

Plumbing blue, electrical orange, fan and hood green; dashed: on the ceiling. Heights typical: the fixture maker's rough-in sheet and the inspector govern.